

LEVEL +25.00

LEVEL +20.00

LEVEL +15.00

EXISTING SECTION A-A
NORTH ELEVATION

SCALE 1:200 @ A1


LEVEL +25.00

LEVEL +20.00


LEVEL +15.00

EXISTING SECTION B-B
SOUTH ELEVATION

SCALE 1:200 @ A1

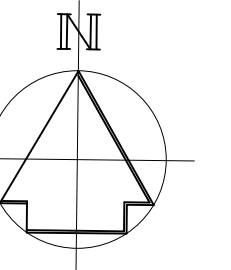

----- SITE AREA - 1210 SQM
- 0.121 HECTARE

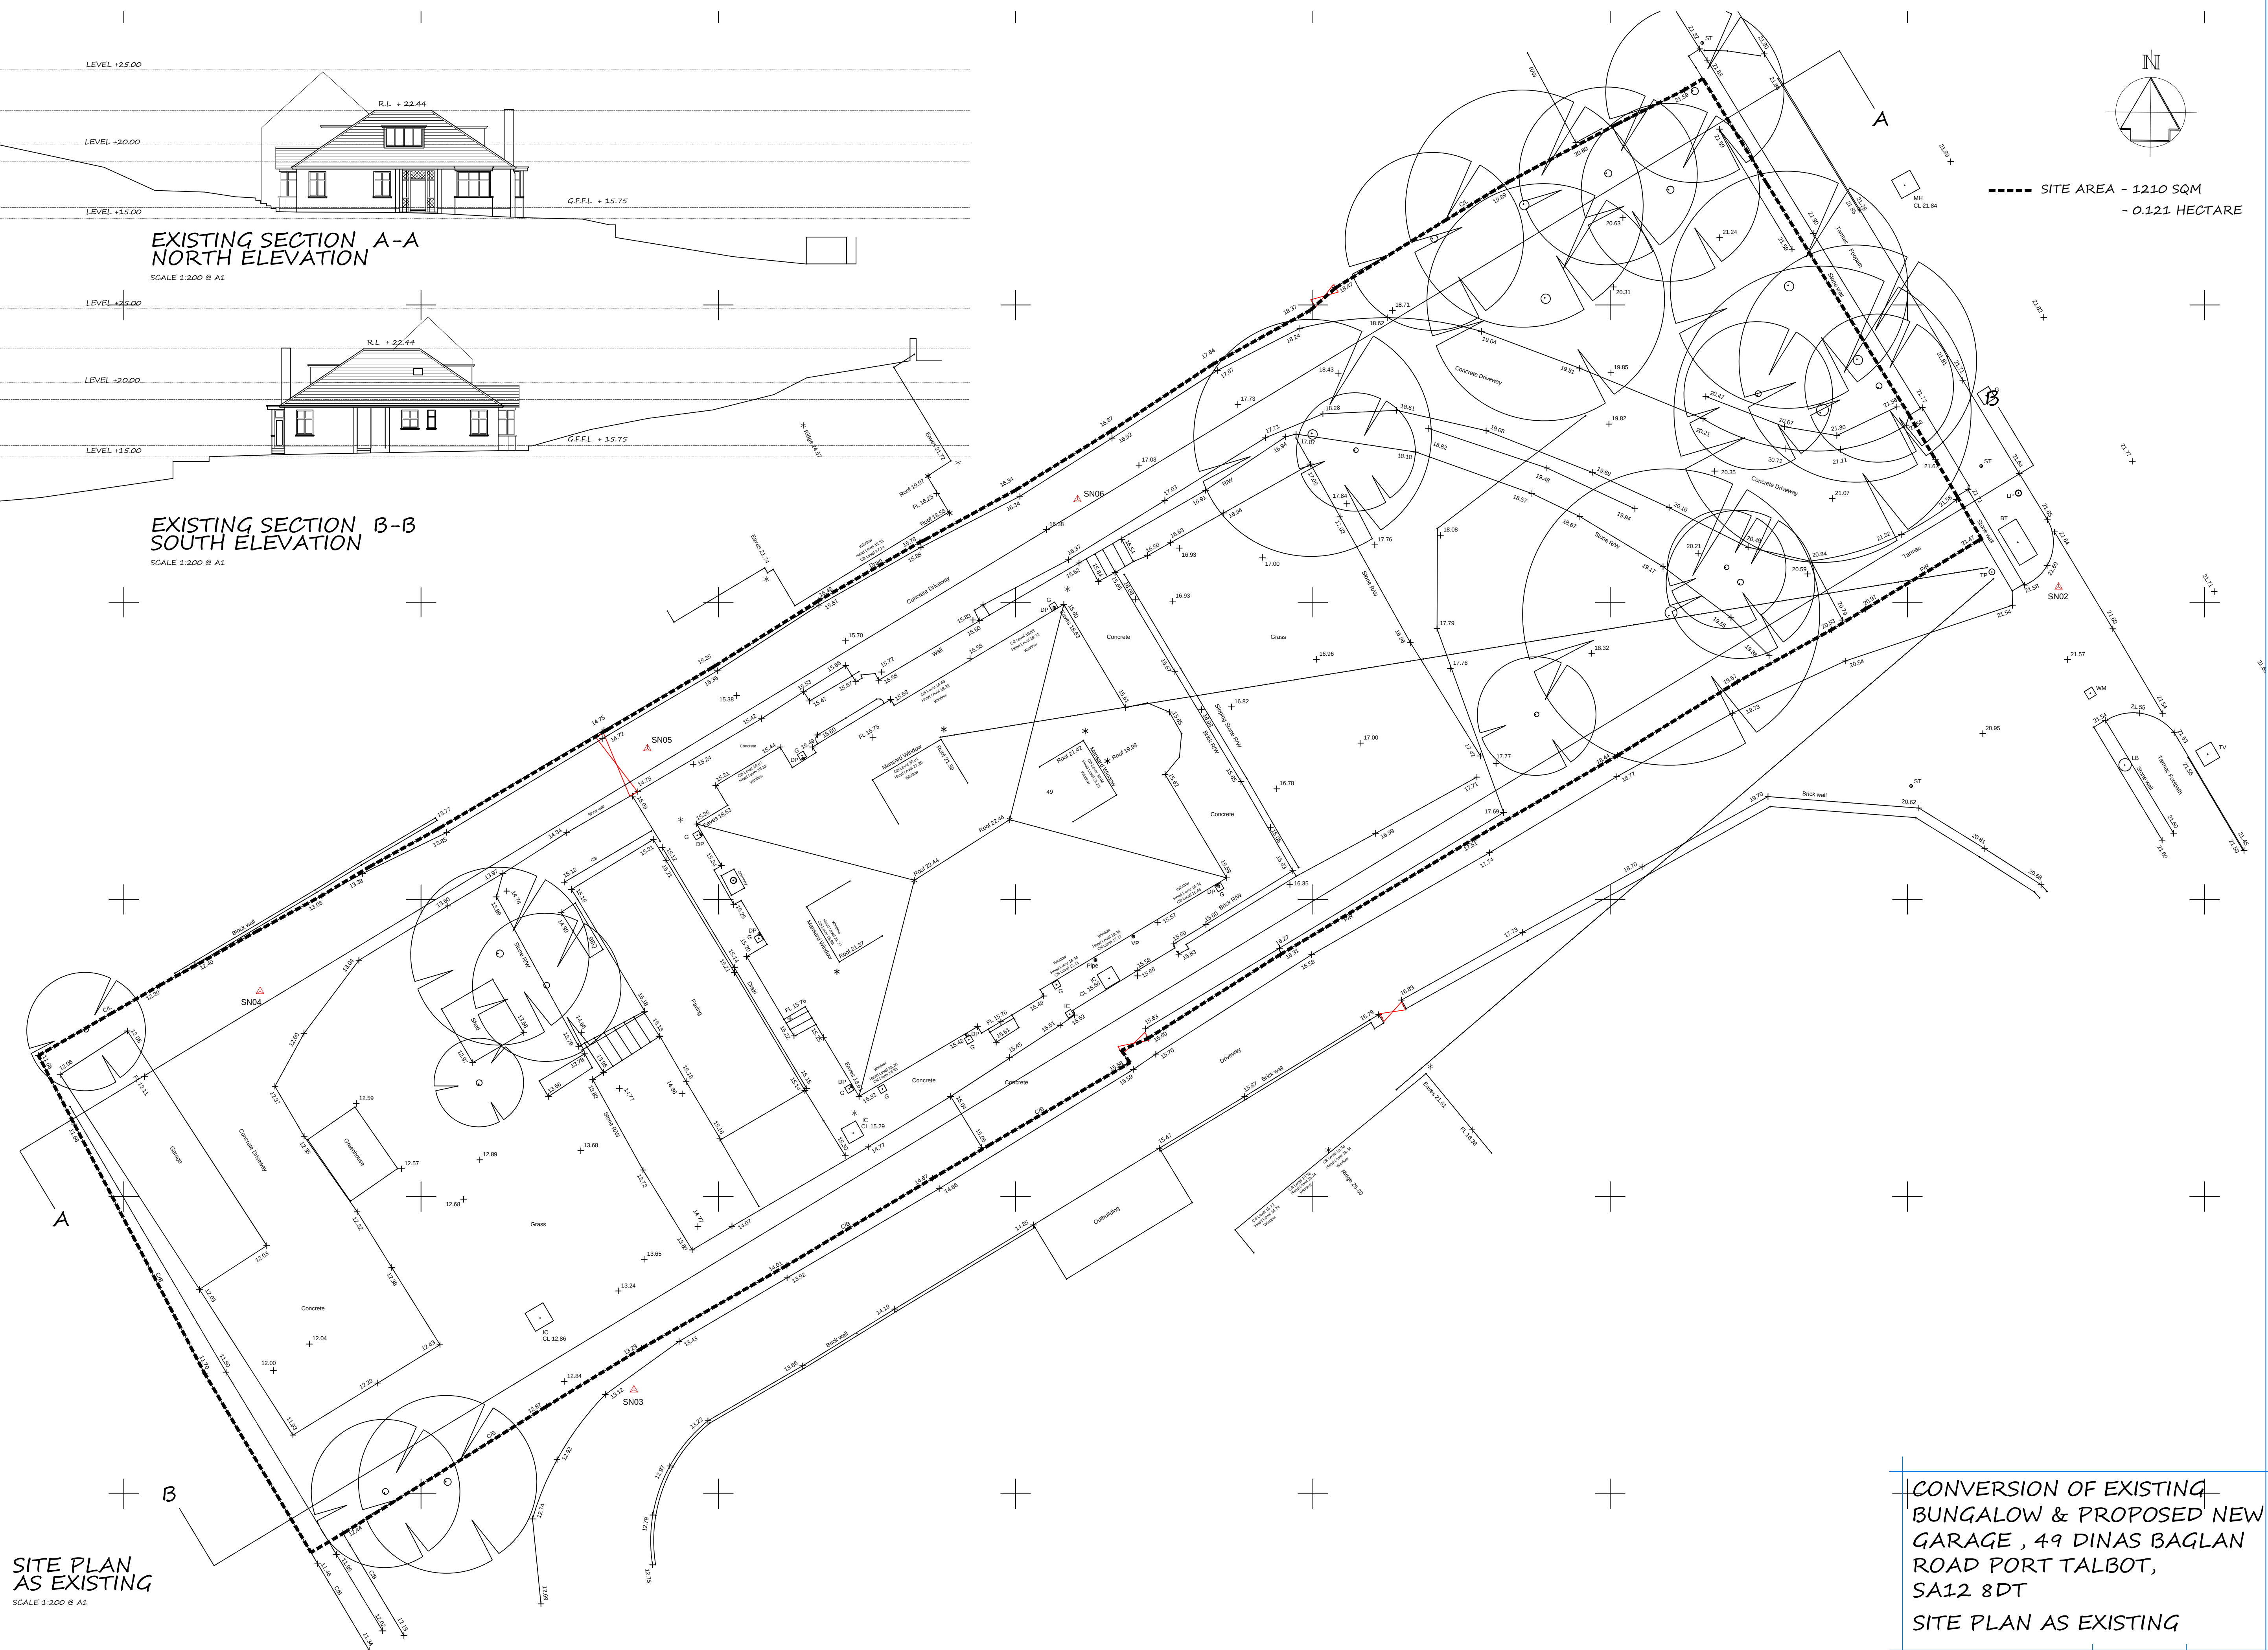

SITE PLAN
AS EXISTING

SCALE 1:200 @ A1

CONVERSION OF EXISTING
BUNGALOW & PROPOSED NEW
GARAGE , 49 DINAS BAGLAN
ROAD PORT TALBOT,
SA12 8DT

SITE PLAN AS EXISTING

APPLICANT: MR S PEARCE DWG: A01A A1 SHEET