

LEVEL +25.00

LEVEL +20.00

LEVEL +15.00

PROPOSED SECTION A-A
NORTH ELEVATION

SCALE 1:200 @ A1

LEVEL +25.00


LEVEL +20.00

LEVEL +15.00


PROPOSED SECTION B-B
SOUTH ELEVATION

SCALE 1:200 @ A1

LEVEL +10.00

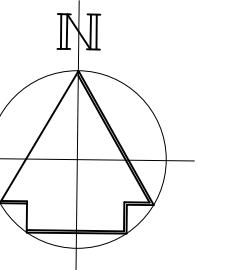

----- SITE AREA - 1210 SQM
- 0.121 HECTARE

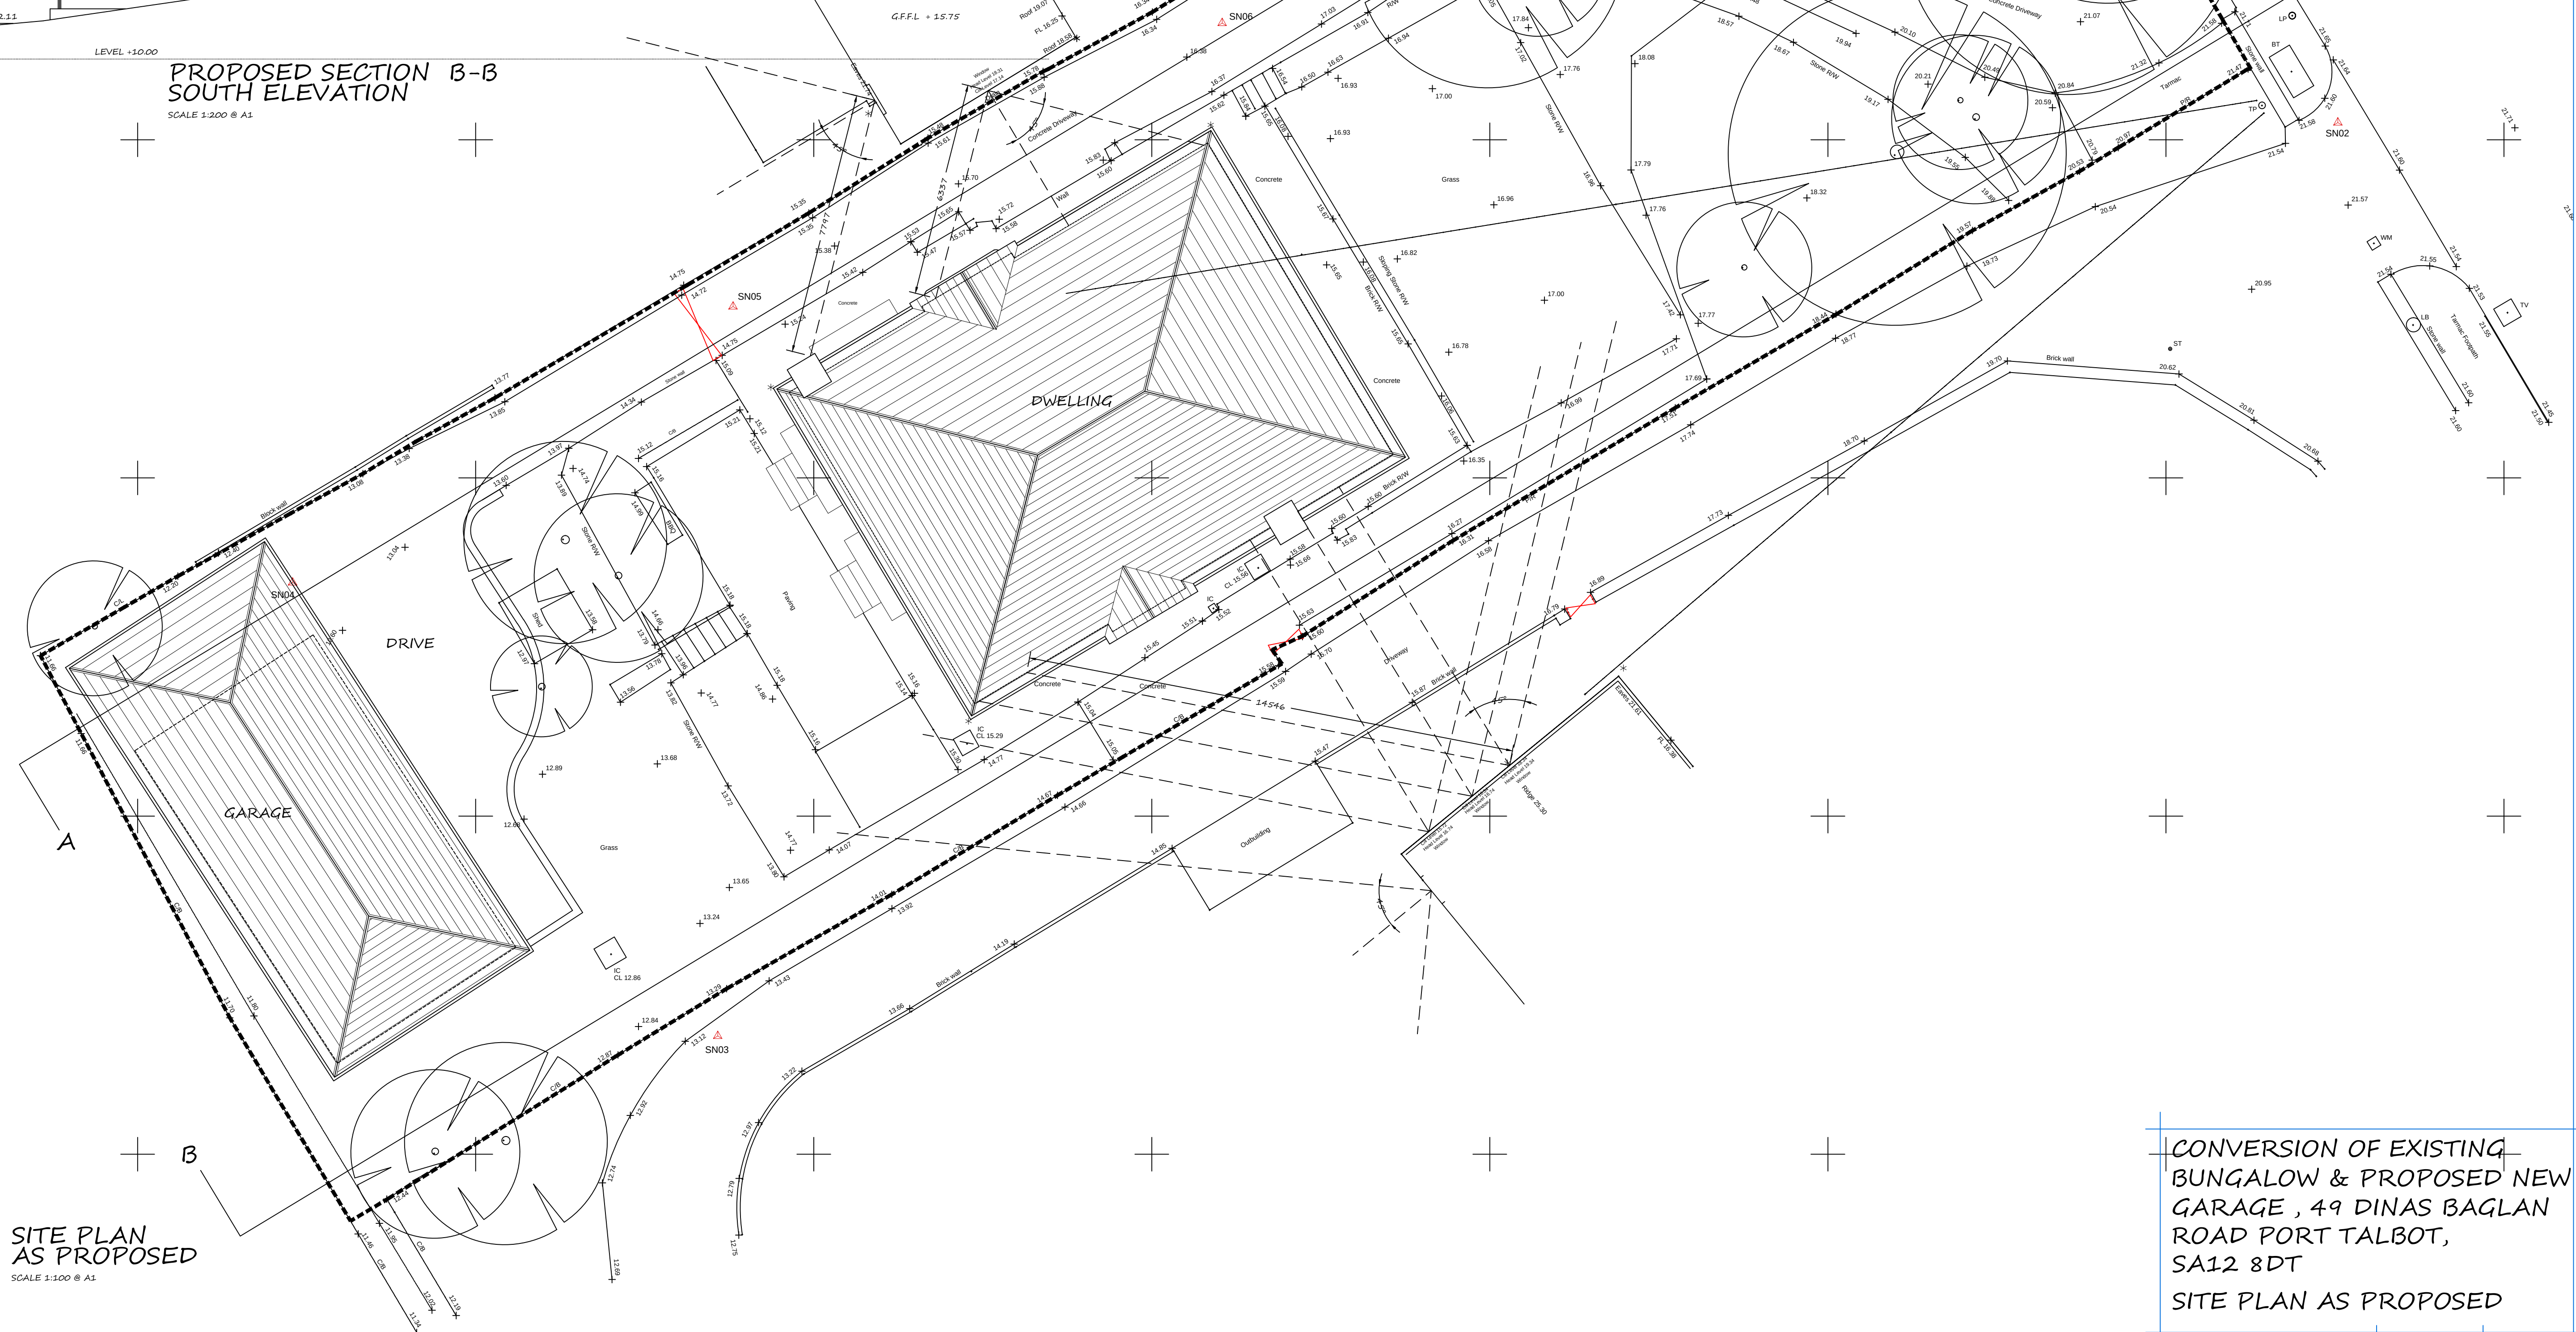

SITE PLAN
AS PROPOSED

SCALE 1:100 @ A1

CONVERSION OF EXISTING
BUNGALOW & PROPOSED NEW
GARAGE , 49 DINAS BAGLAN
ROAD PORT TALBOT,
SA12 8DT

SITE PLAN AS PROPOSED

APPLICANT: MR S PEARCE DWG: A02 D A1 SHEET