



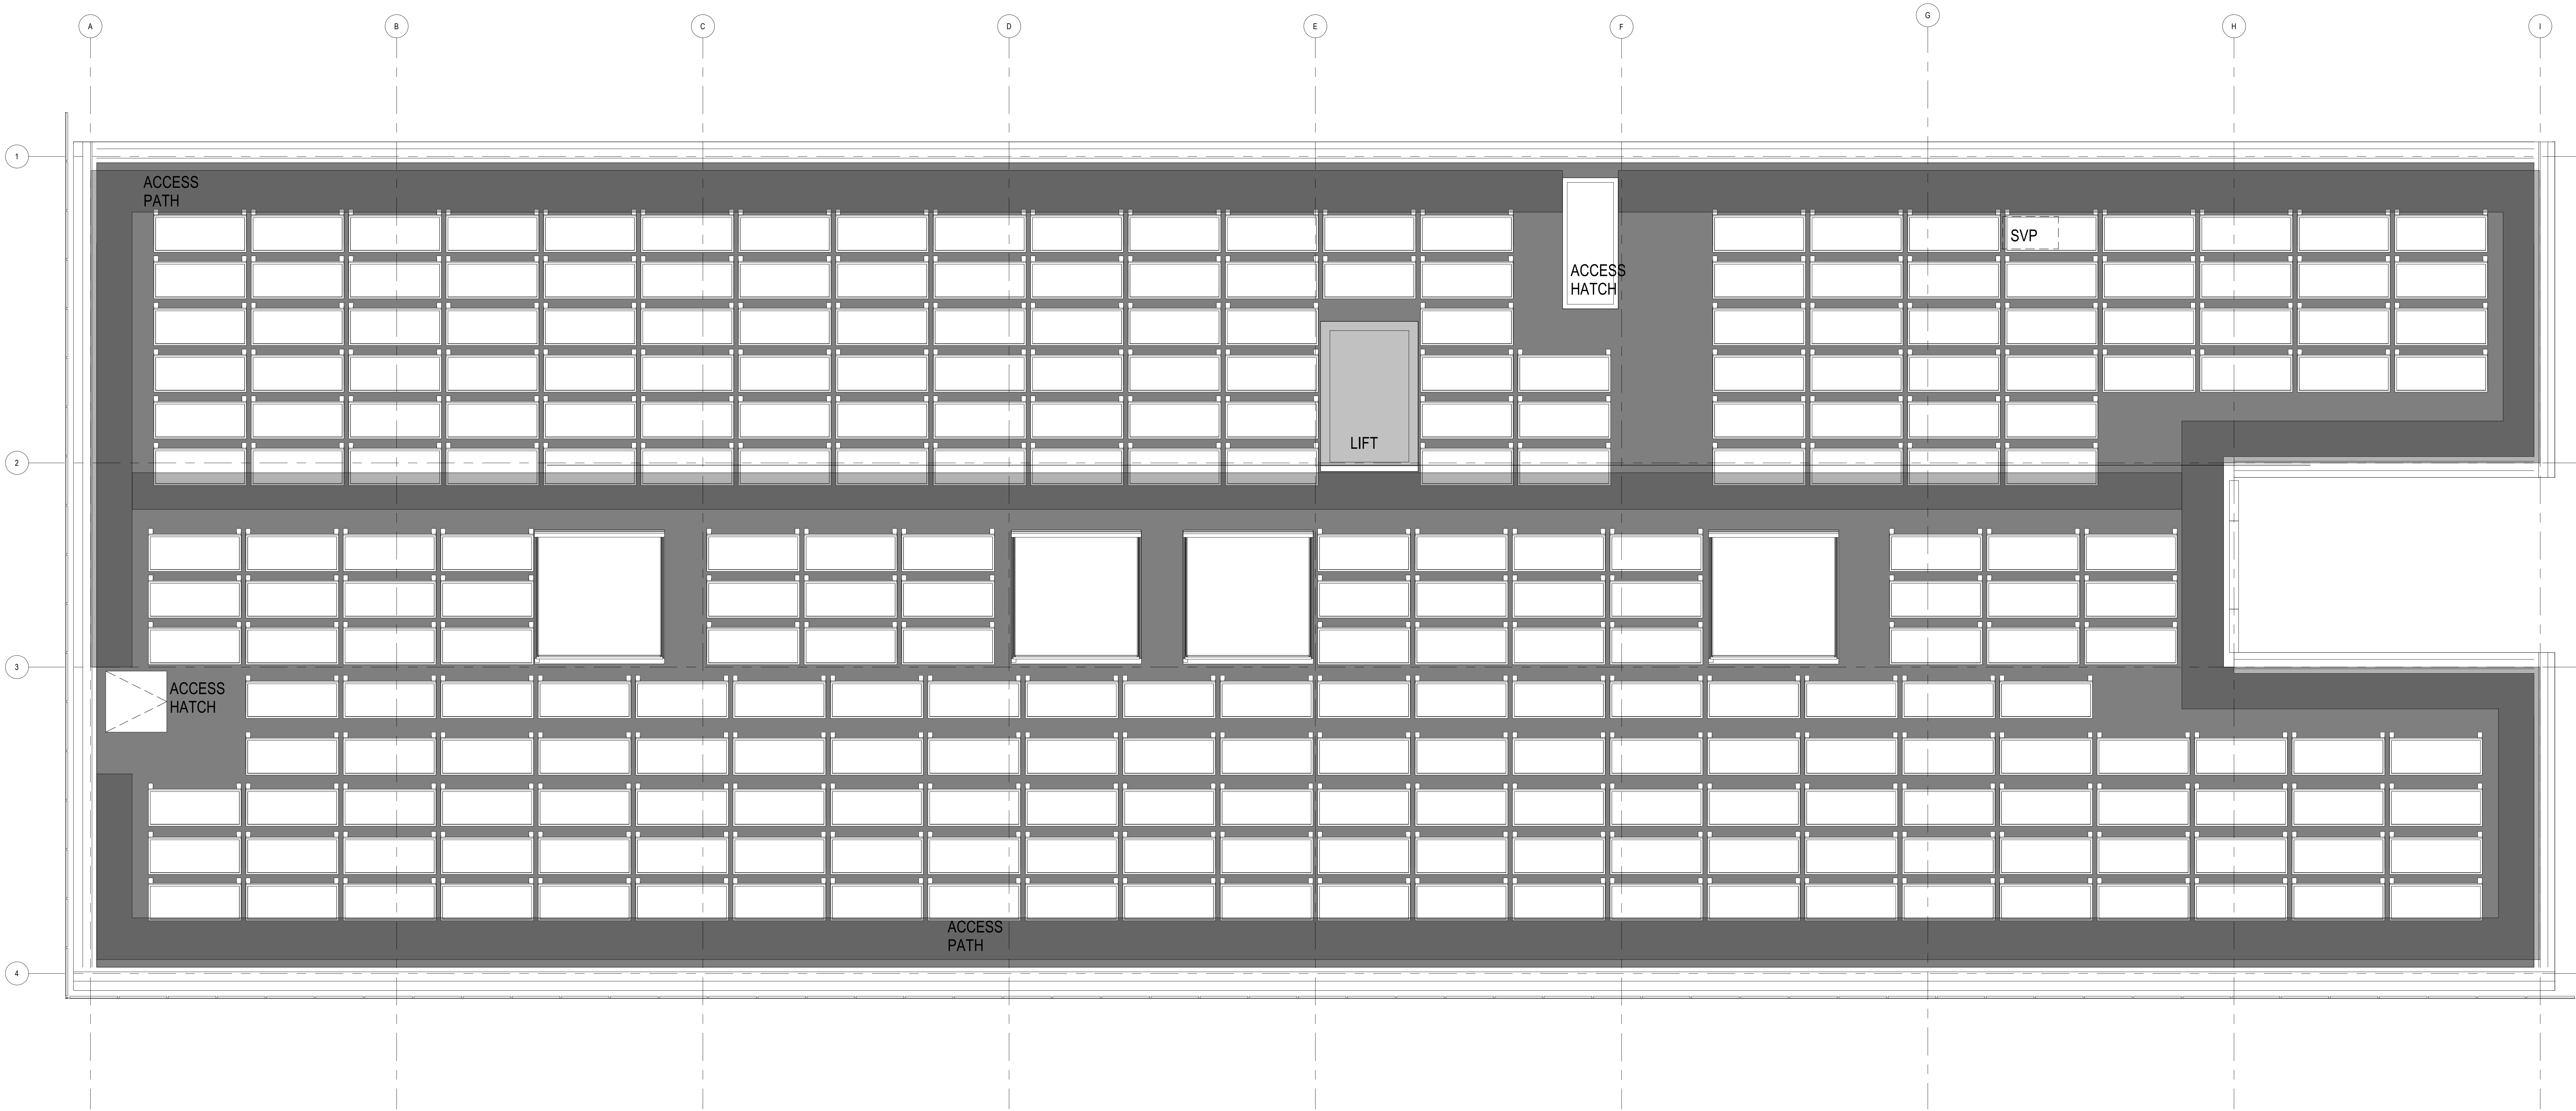

Notes:
• This drawing is copyright.
• Do not scale dimensions from this drawing.
• This drawing is to be used in conjunction with all other relevant drawings.
• All discrepancies on this drawing are to be reported to the architect.
• Do not modify any element of this drawing.
• Use drawing only for proposed layout.

The following external model files are included within this drawing:

North Sign / Key Plan

 

P01	15/04/20	Issue for Planning
Rev	Date	Revision Notes

Project
SWANSEA BAY TECHNOLOGY CENTRE



Client
Neath Port Talbot Council

Drawing Title
Roof Plan

Job Number
122092

Date
15/04/2020

Security Classification
KL

Drawn By
KL

Scale/Alt
1 : 50

Purpose
PLANNING

Reviewed By
RG

Drawing Number
26X003-IBI-ZZ-RF-DR-A-25-0504

Revision
P01

Subsidiary