
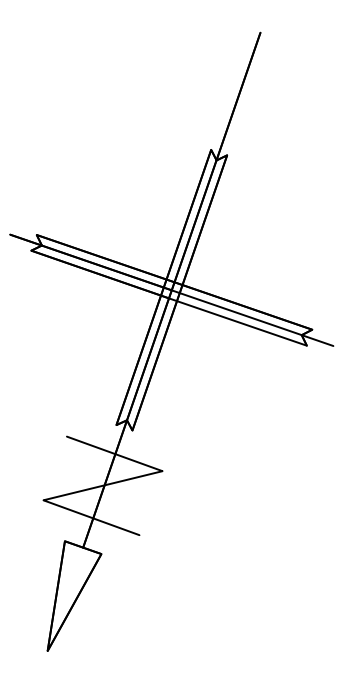
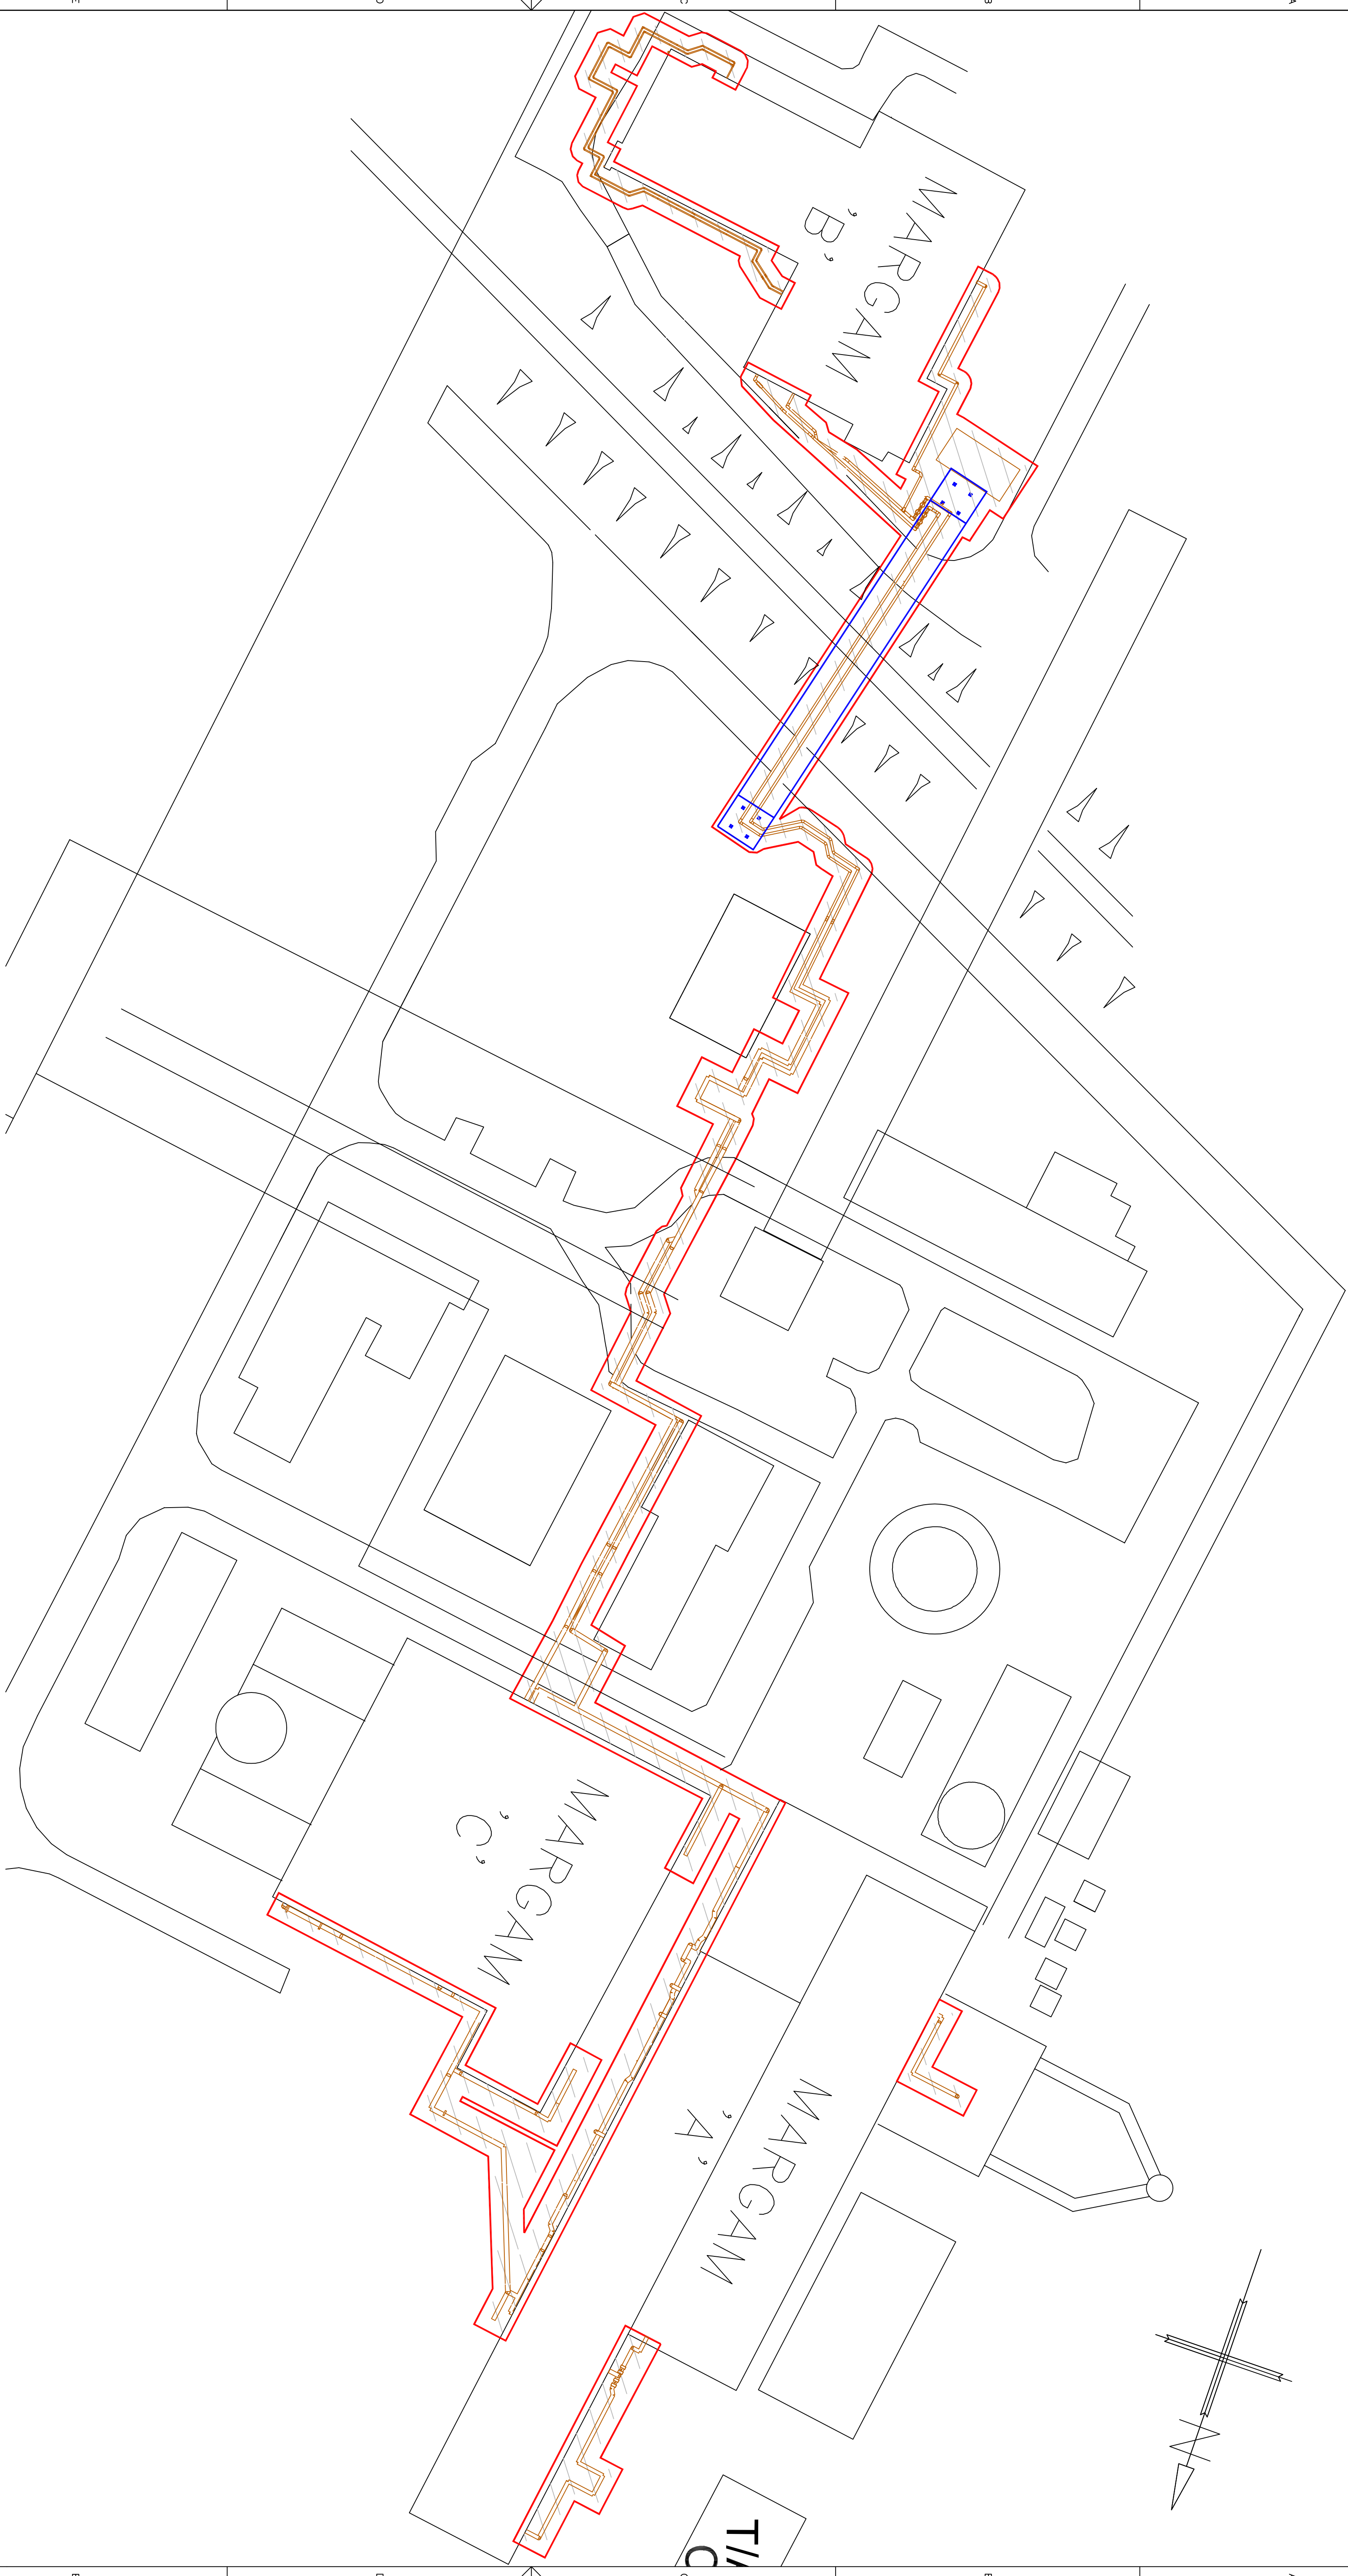


 

- BRIDGE STRUCTURE
- PROJECT PIPEWORK
- EXTENT OF NEW WORK


No. OFF		DRG. No. OR MATL.		ITEM	DESCRIPTION
SCALE		1:500			PLANT
UNIT OF MEASUREMENT					PORT TALBOT POWER PLANT
DRAWN	C.PRICE	1/4/20			SECTION 44 BAR STEAM
CHECKED					
APPROVED					DESCRIPTION SITE LOCATION PLAN

ALL WELDING TO EIS 3 CATEGORY A

COPYRIGHT - Tata Steel UK Limited ©2020

REVISIONS										
A	DRAWN	C. Price 01/4/20	DRAWN		DRAWN		DRAWN		DRAWN	
FINAL ISSUE										

CONFIDENTIAL	ORIGINATING OFFICE	R
THIS DRAWING IS THE PROPERTY OF YMA STEEL, LK LIMITED AND MUST NOT BE COPIED WITHOUT WRITTEN PERMISSION. ITS CONTENTS ARE CONFIDENTIAL, AND MUST BE KEPT AS SUCH. NO PARTS OF THIS DRAWING WITHOUT WRITTEN PERMISSION ARE TO BE USED FOR ANY OTHER PURPOSE FOR WHICH THE DRAWING IS SUPPLIED.	DRG. No 0000.00.00.1.084	R
JOB REF : EN-1264	RECEIVING OFFICE	R

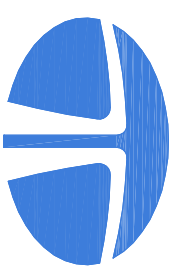

Tata Steel UK Limited
Port Talbot Works

