
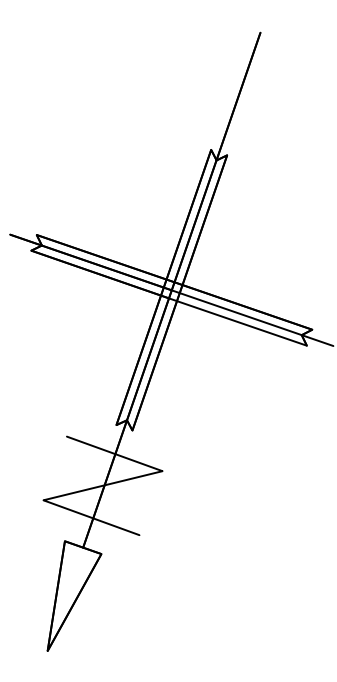
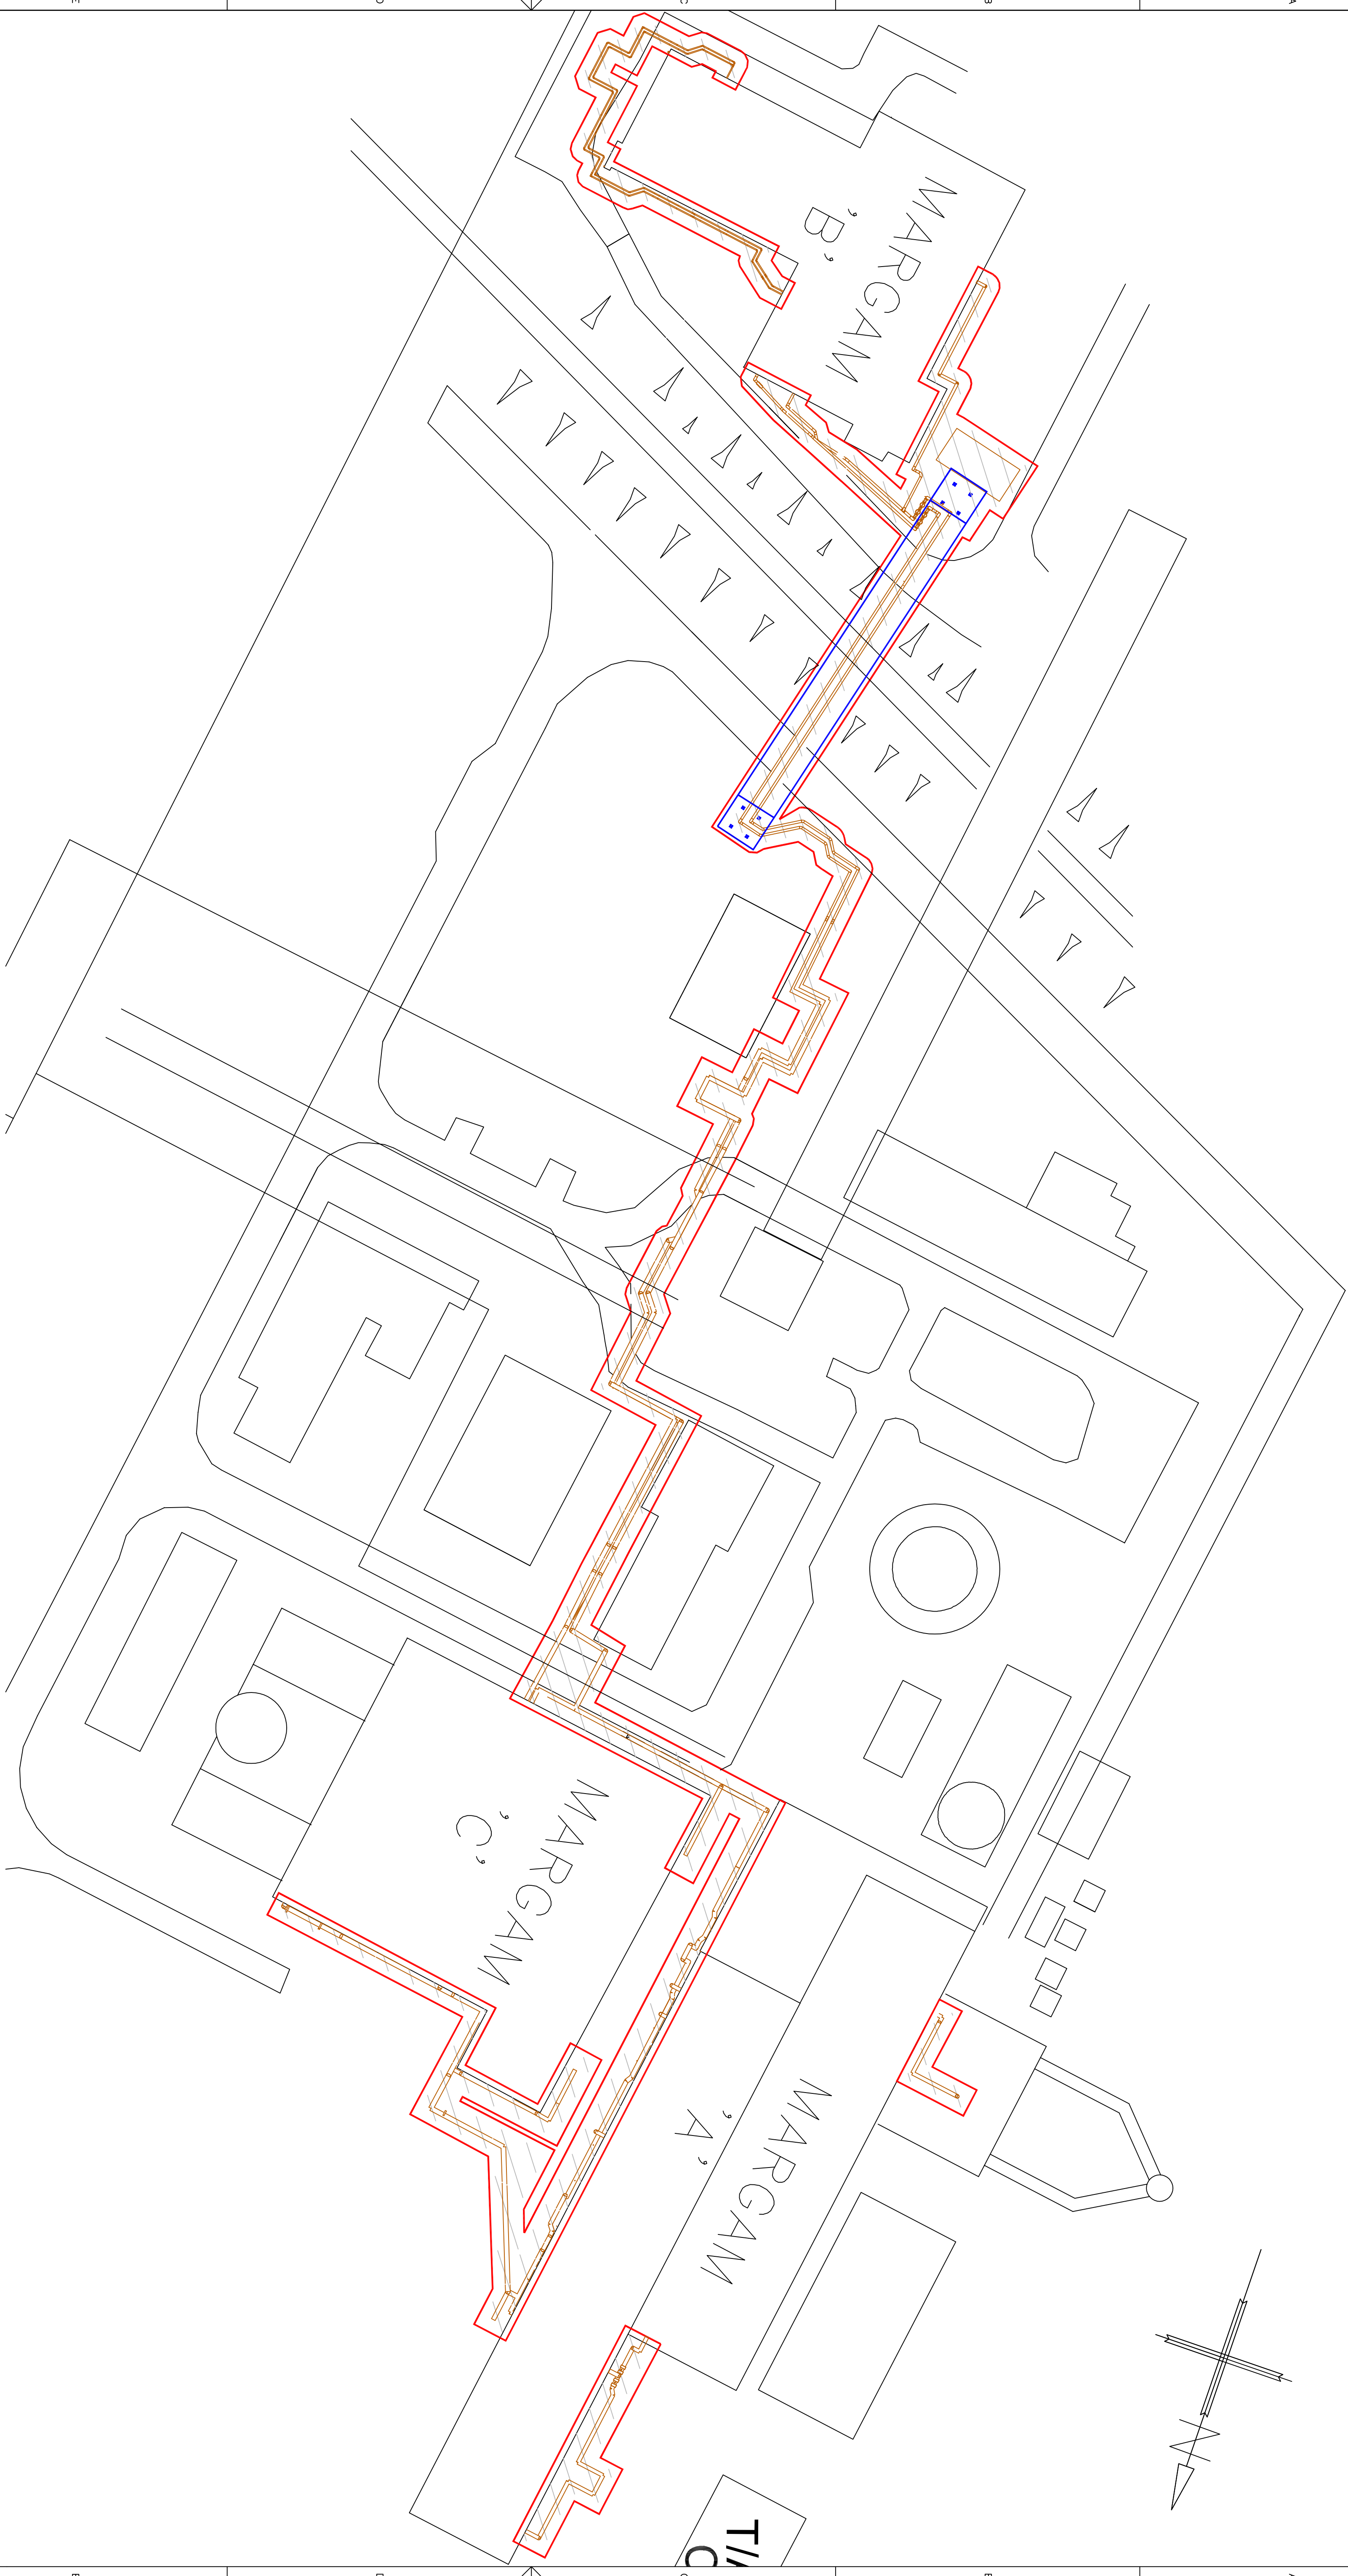
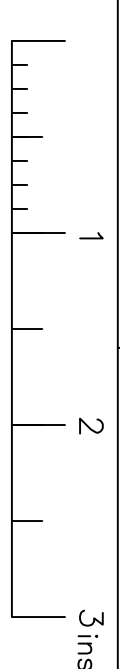
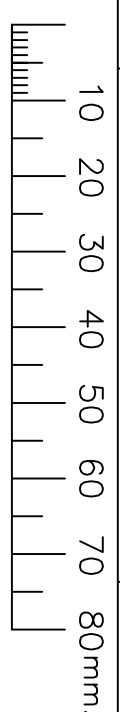


 

- BRIDGE STRUCTURE
- PROJECT PIPEWORK
- EXTENT OF NEW WORK

NO. OFF		DRG. NO. OR MATL.		ITEM	DESCRIPTION
SCALE		1:500			PLANT
UNIT OF MEASUREMENT					SECTION
DRAWN	C.PRICE	1/4/20			44 BAR STEAM
CHECKED					LAYOUT OF NEW 44 BAR STEAM PIPEWORK BETWEEN POWER PLANTS
APPROVED					OVERALL PROJECT PIPEWORK ROUTE

ALL WELDING TO EIS 3 CATEGORY A

COPYRIGHT - Tata Steel UK Limited ©2020

[illegible]

CONFIDENTIAL		ORIGINALING OFFICE	REV.
THIS DRAWING IS THE PROPERTY OF YAKA STEEL UK LIMITED. IT MUST BE KEPT IN STRICT CONFIDENCE. NO PERMISSION, ITS CONTENTS ARE CONFIDENTIAL, MUST NOT BE DISCLOSED OUTSIDE YAKA STEEL UK LIMITED. ANY UNAUTHORIZED DISCLOSURE WILL BE PROSECUTED. THIS DRAWING IS THE PROPERTY OF YAKA STEEL UK LIMITED. IT MUST BE KEPT IN STRICT CONFIDENCE. NO PERMISSION, ITS CONTENTS ARE CONFIDENTIAL, MUST NOT BE DISCLOSED OUTSIDE YAKA STEEL UK LIMITED. ANY UNAUTHORIZED DISCLOSURE WILL BE PROSECUTED.		0000.00.00.11.083	A
SUPPLIED.		RECEIVING OFFICE	



Tata Steel UK Limited
Port Talbot Works

