




- 1 All dimensions in millimetres unless otherwise stated.
- 2 Do not scale off drawing. All dimensions to be checked on site.

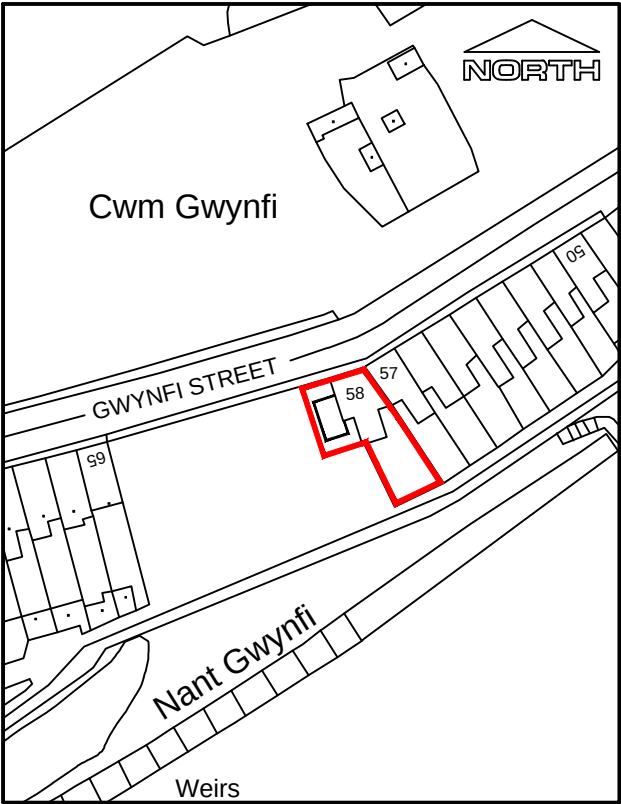

Site Location Plan - 1:1250

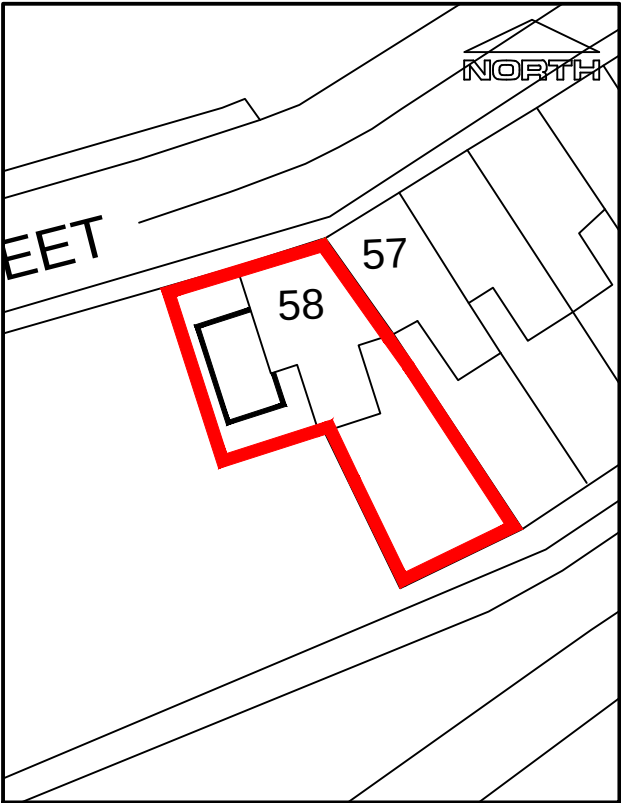

Site Plan - 1:500

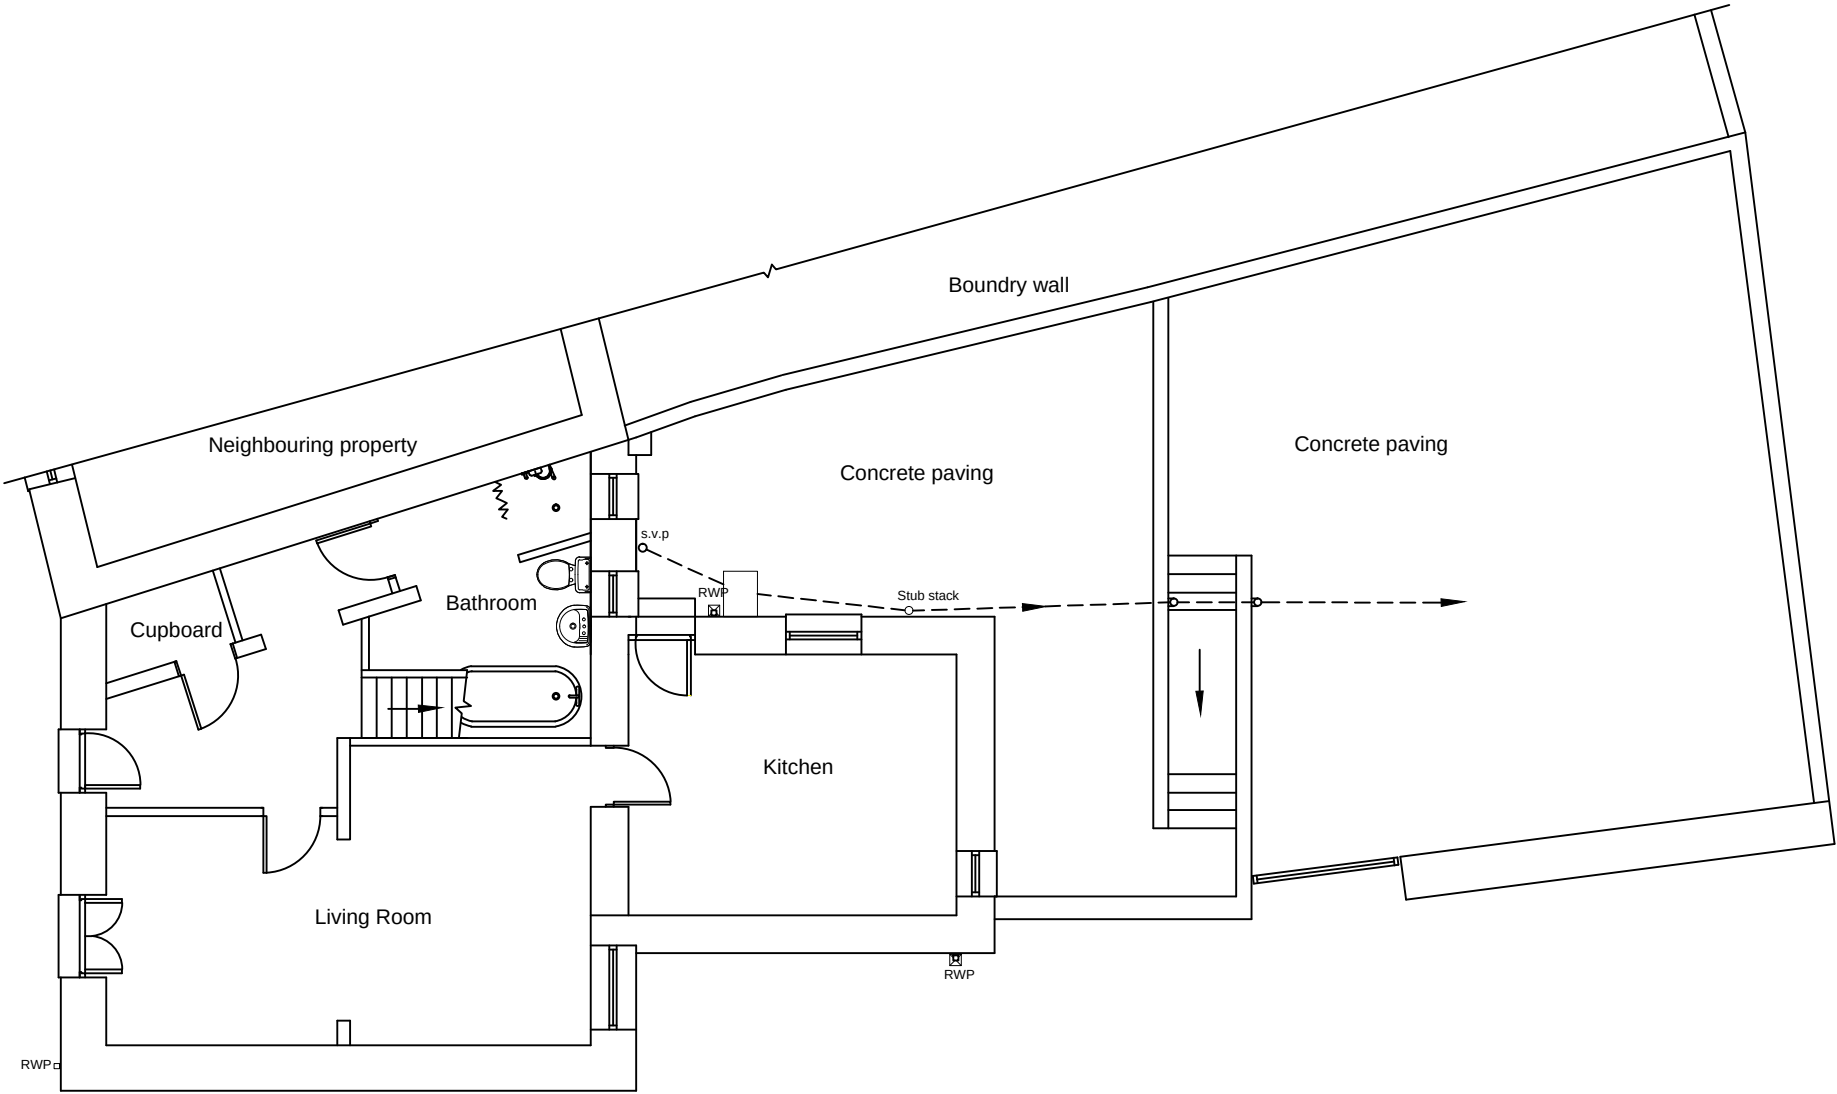

Existing Plan - 1:100

Rev	Details	Dr	Date
Cyngor Castell-nedd Port Talbot Neath Port Talbot Council Social Services, Health and Housing Housing Renewal and Adaptations Service Tregelles Court Neath Abbey Road Neath Abbey Neath SA10 7DF			
Project			
58 Gwynfi St., Bleangwynfi, Port Talbot Shower Room & Bedroom Extension			
Existing & Location Plans			
Drawn	KH	Checked	Approved
Date	March 20	Date	Date
Scales	1:100 or as shown		
Drawing No.		DFG4444 01	