


- 1 All dimensions in millimetres unless otherwise stated.
2 Do not scale off drawing. All dimensions to be checked on site.

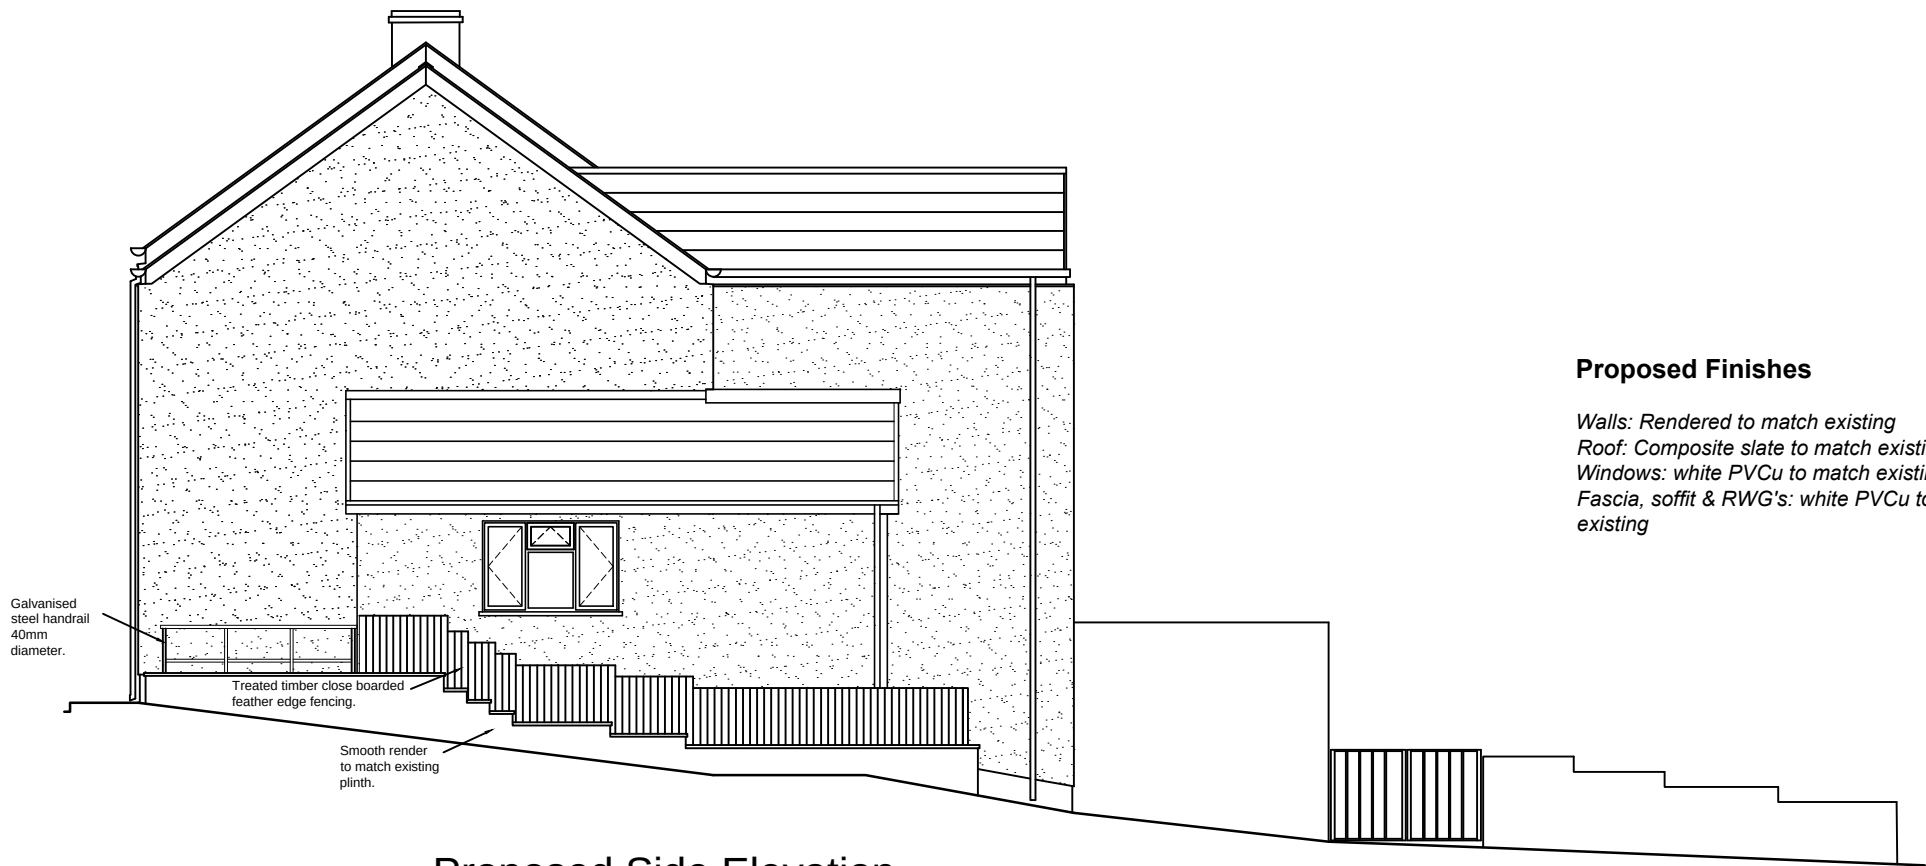


Proposed Finishes

*Walls: Rendered to match existing
Roof: Composite slate to match existing
Windows: white PVCu to match existing
Fascia, soffit & RWG's: white PVCu to match existing*

Proposed Side Elevation



Proposed Front Elevation

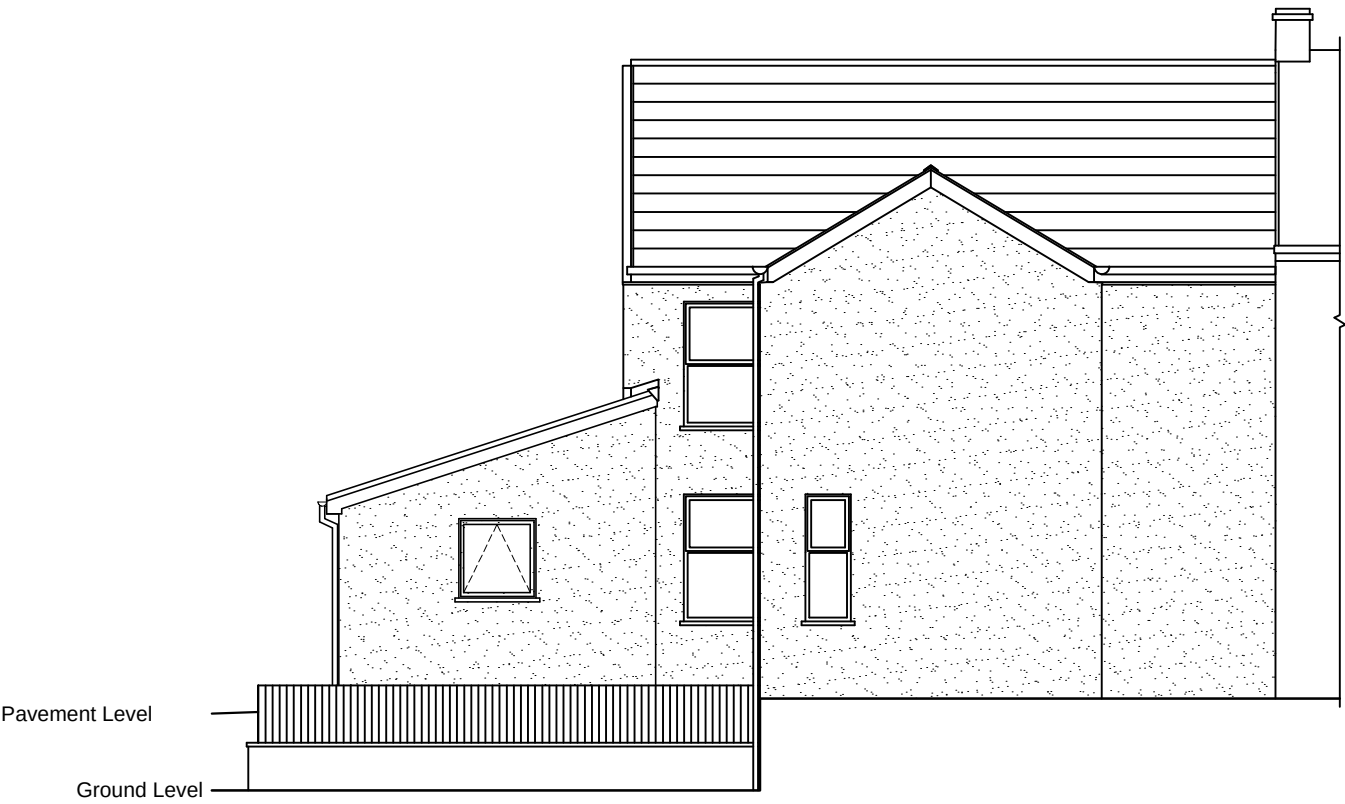

Proposed Rear Elevation

Rev	Details	Dr	Date
Cyngor Castell-nedd Port Talbot Neath Port Talbot Council Social Services, Health and Housing Housing Renewal and Adaptations Service Tregelles Court Neath Abbey Road Neath Abbey Neath SA10 7DF			
Project			
58 Gwynfi St., Bleangwynfi, Port Talbot Shower Room & Bedroom Extension			
Proposed Elevations			
Drawn	KH	Checked	Approved
Date	March 20	Date	Date
Scales	1:100 or as shown		
Drawing No.		DFG4444 03	