



- 1 All dimensions in millimetres unless otherwise stated.  
2 Do not scale off drawing. All dimensions to be checked on site.

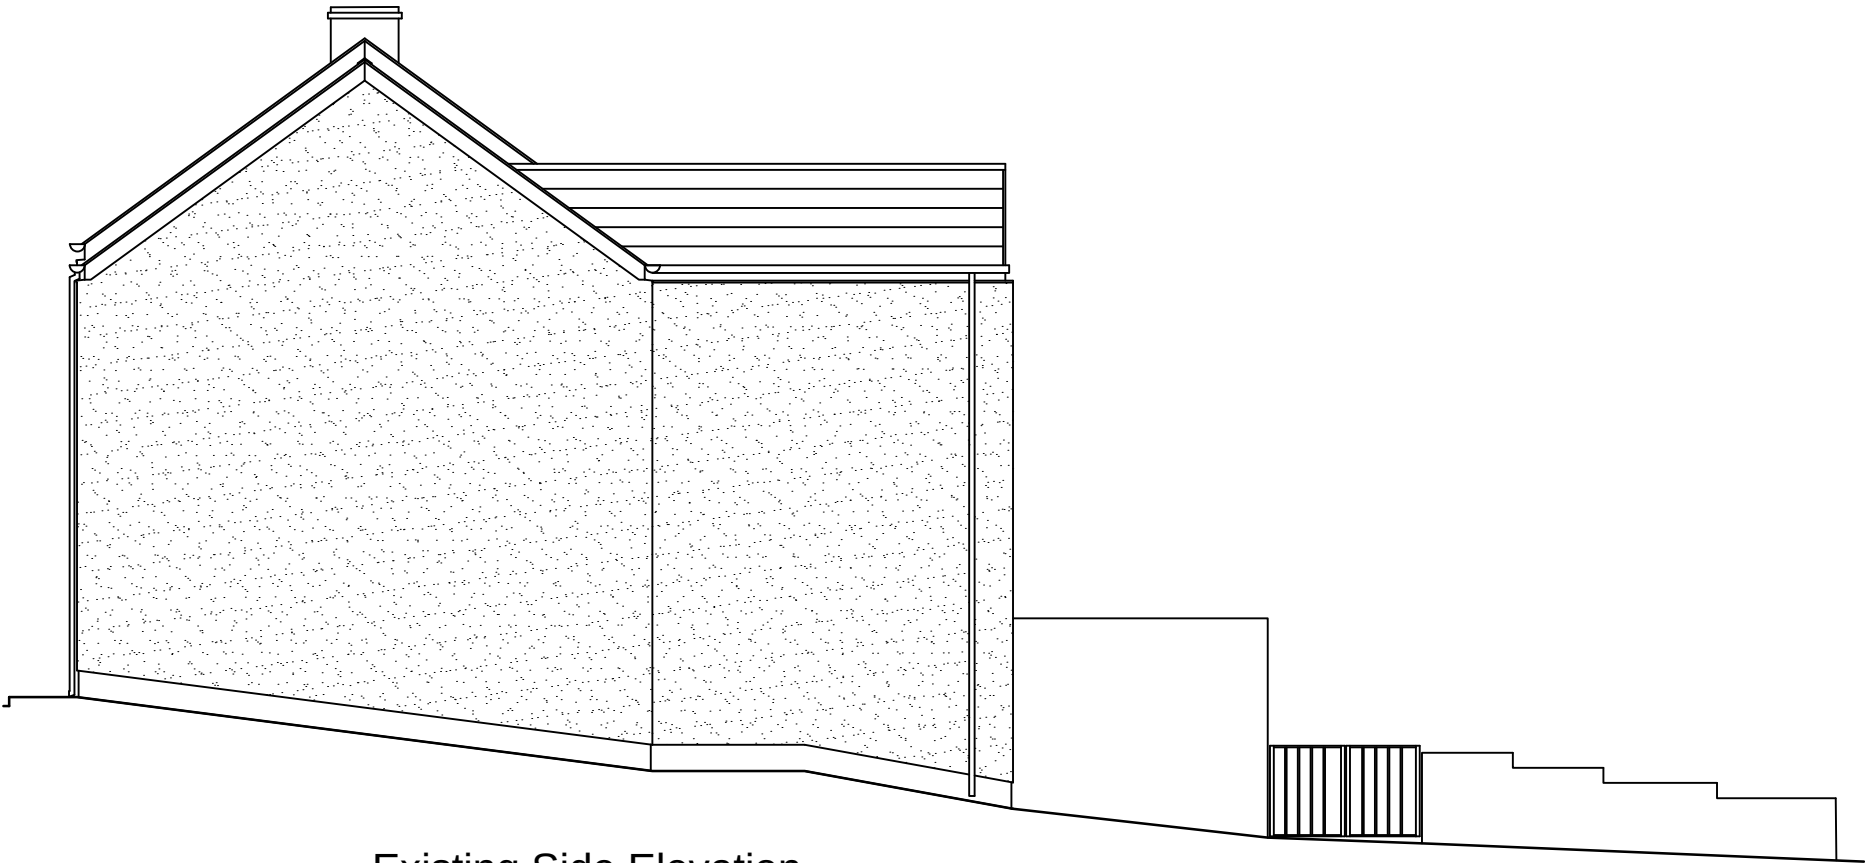

Existing Side Elevation

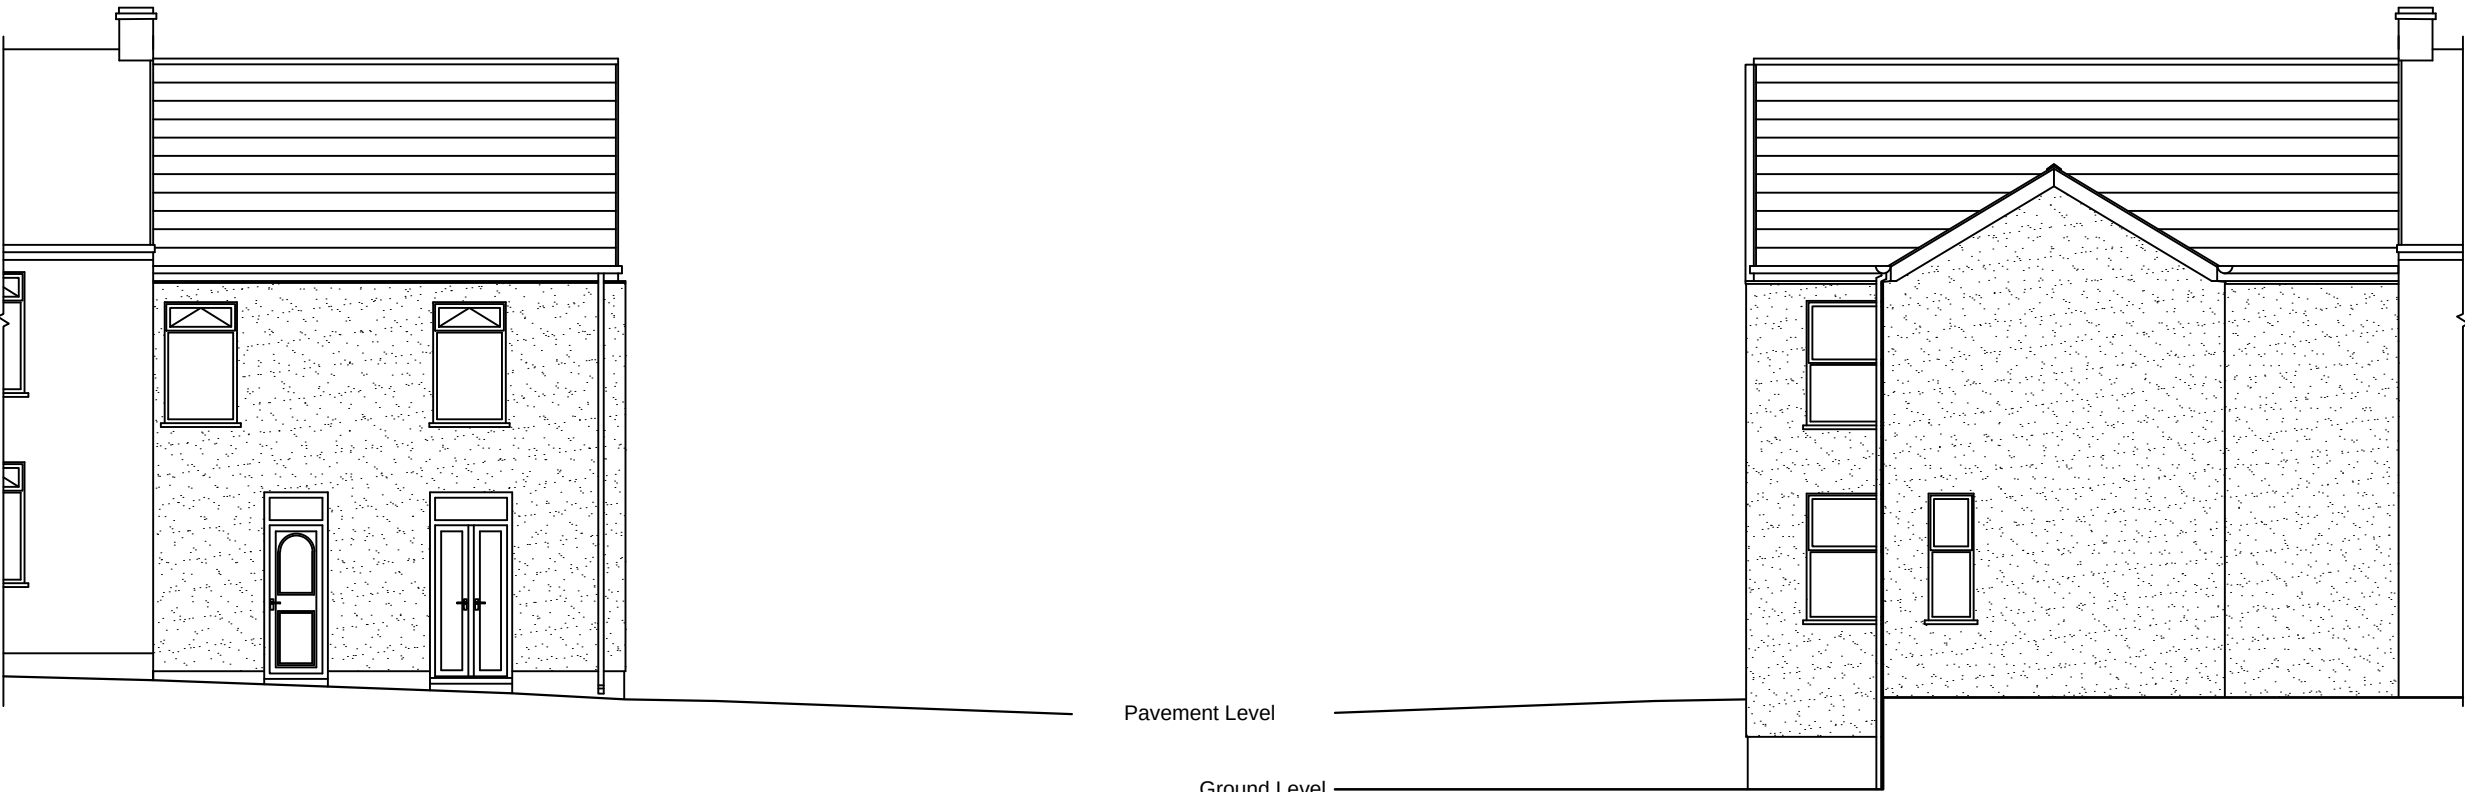

Existing Front Elevation

Existing Rear Elevation

|   |                   |            |          |
|---|-------------------|------------|----------|
| Rev   | Details           | Dr         | Date     |
| Cyngor Castell-nedd Port Talbot<br>Neath Port Talbot Council<br>Social Services, Health and Housing<br>Housing Renewal and Adaptations Service<br>Tregelles Court<br>Neath Abbey Road<br>Neath Abbey<br>Neath<br>SA10 7DF |                   |            |          |
| Project<br>58 Gwynfi St.,<br>Bleangwynfi,<br>Port Talbot<br>Shower Room & Bedroom Extension<br>Existing Elevations   |                   |            |          |
| Drawn   | KH                | Checked    | Approved |
| Date   | Mar 20            | Date       | Date     |
| Scales   | 1:100 or as shown |            |          |
| Drawing No.   |                   | DFG4444 05 |          |