




Reproduced from an Ordnance Survey map with the permission of the  
Controller of Her Majesty's Stationary Office.  
©Crown Copyright. All rights reserved.



SITE LOCATION PLAN  
Scale 1:1250



Reproduced from an Ordnance Survey map with the permission of the  
Controller of Her Majesty's Stationary Office.  
©Crown Copyright. All rights reserved.

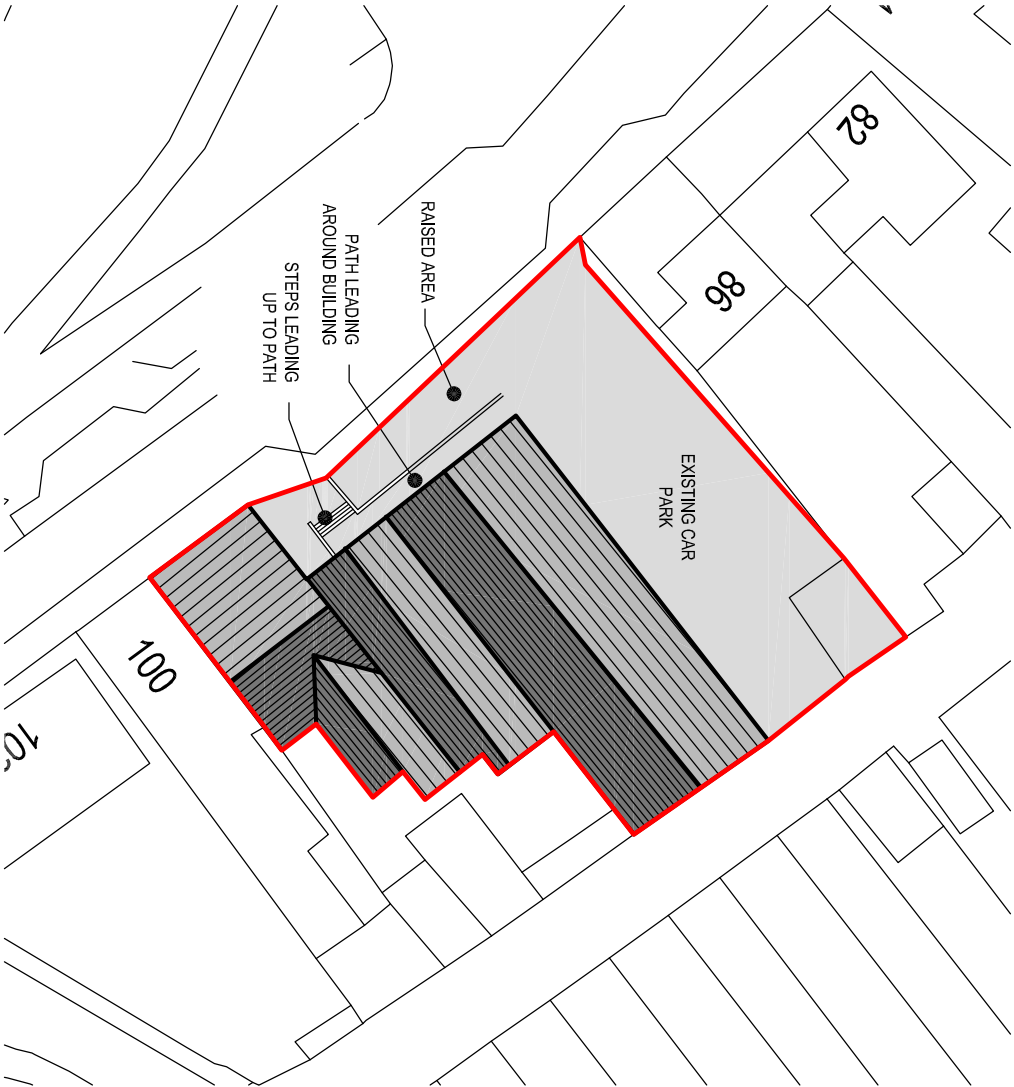

EXISTING SITE PLAN  
Scale 1:500

Client:

Mr. J. Davies / Mr D. Evans

Project Title:

PROPOSED REFURBISHMENT OF  
PONTARDAWE JUBILEE CLUB  
HERBERT STREET,  
PONTARDAWE

General Notes:

1. Do not scale from this drawing. Take figures from notes only.

2. Dimensions are in millimetres unless otherwise stated.

Drawing Issue:

## PLANNING

Drawing Title:

EXISTING SITE PLANS

Drawing No:

001

Revision:

Date:

15-01-2020

Revised:

Scale(s):

1:1250 / 1:500

Paper Size:

A3



**Cwm Planning & Design Ltd.**  
(architectural and Draughting Services)