


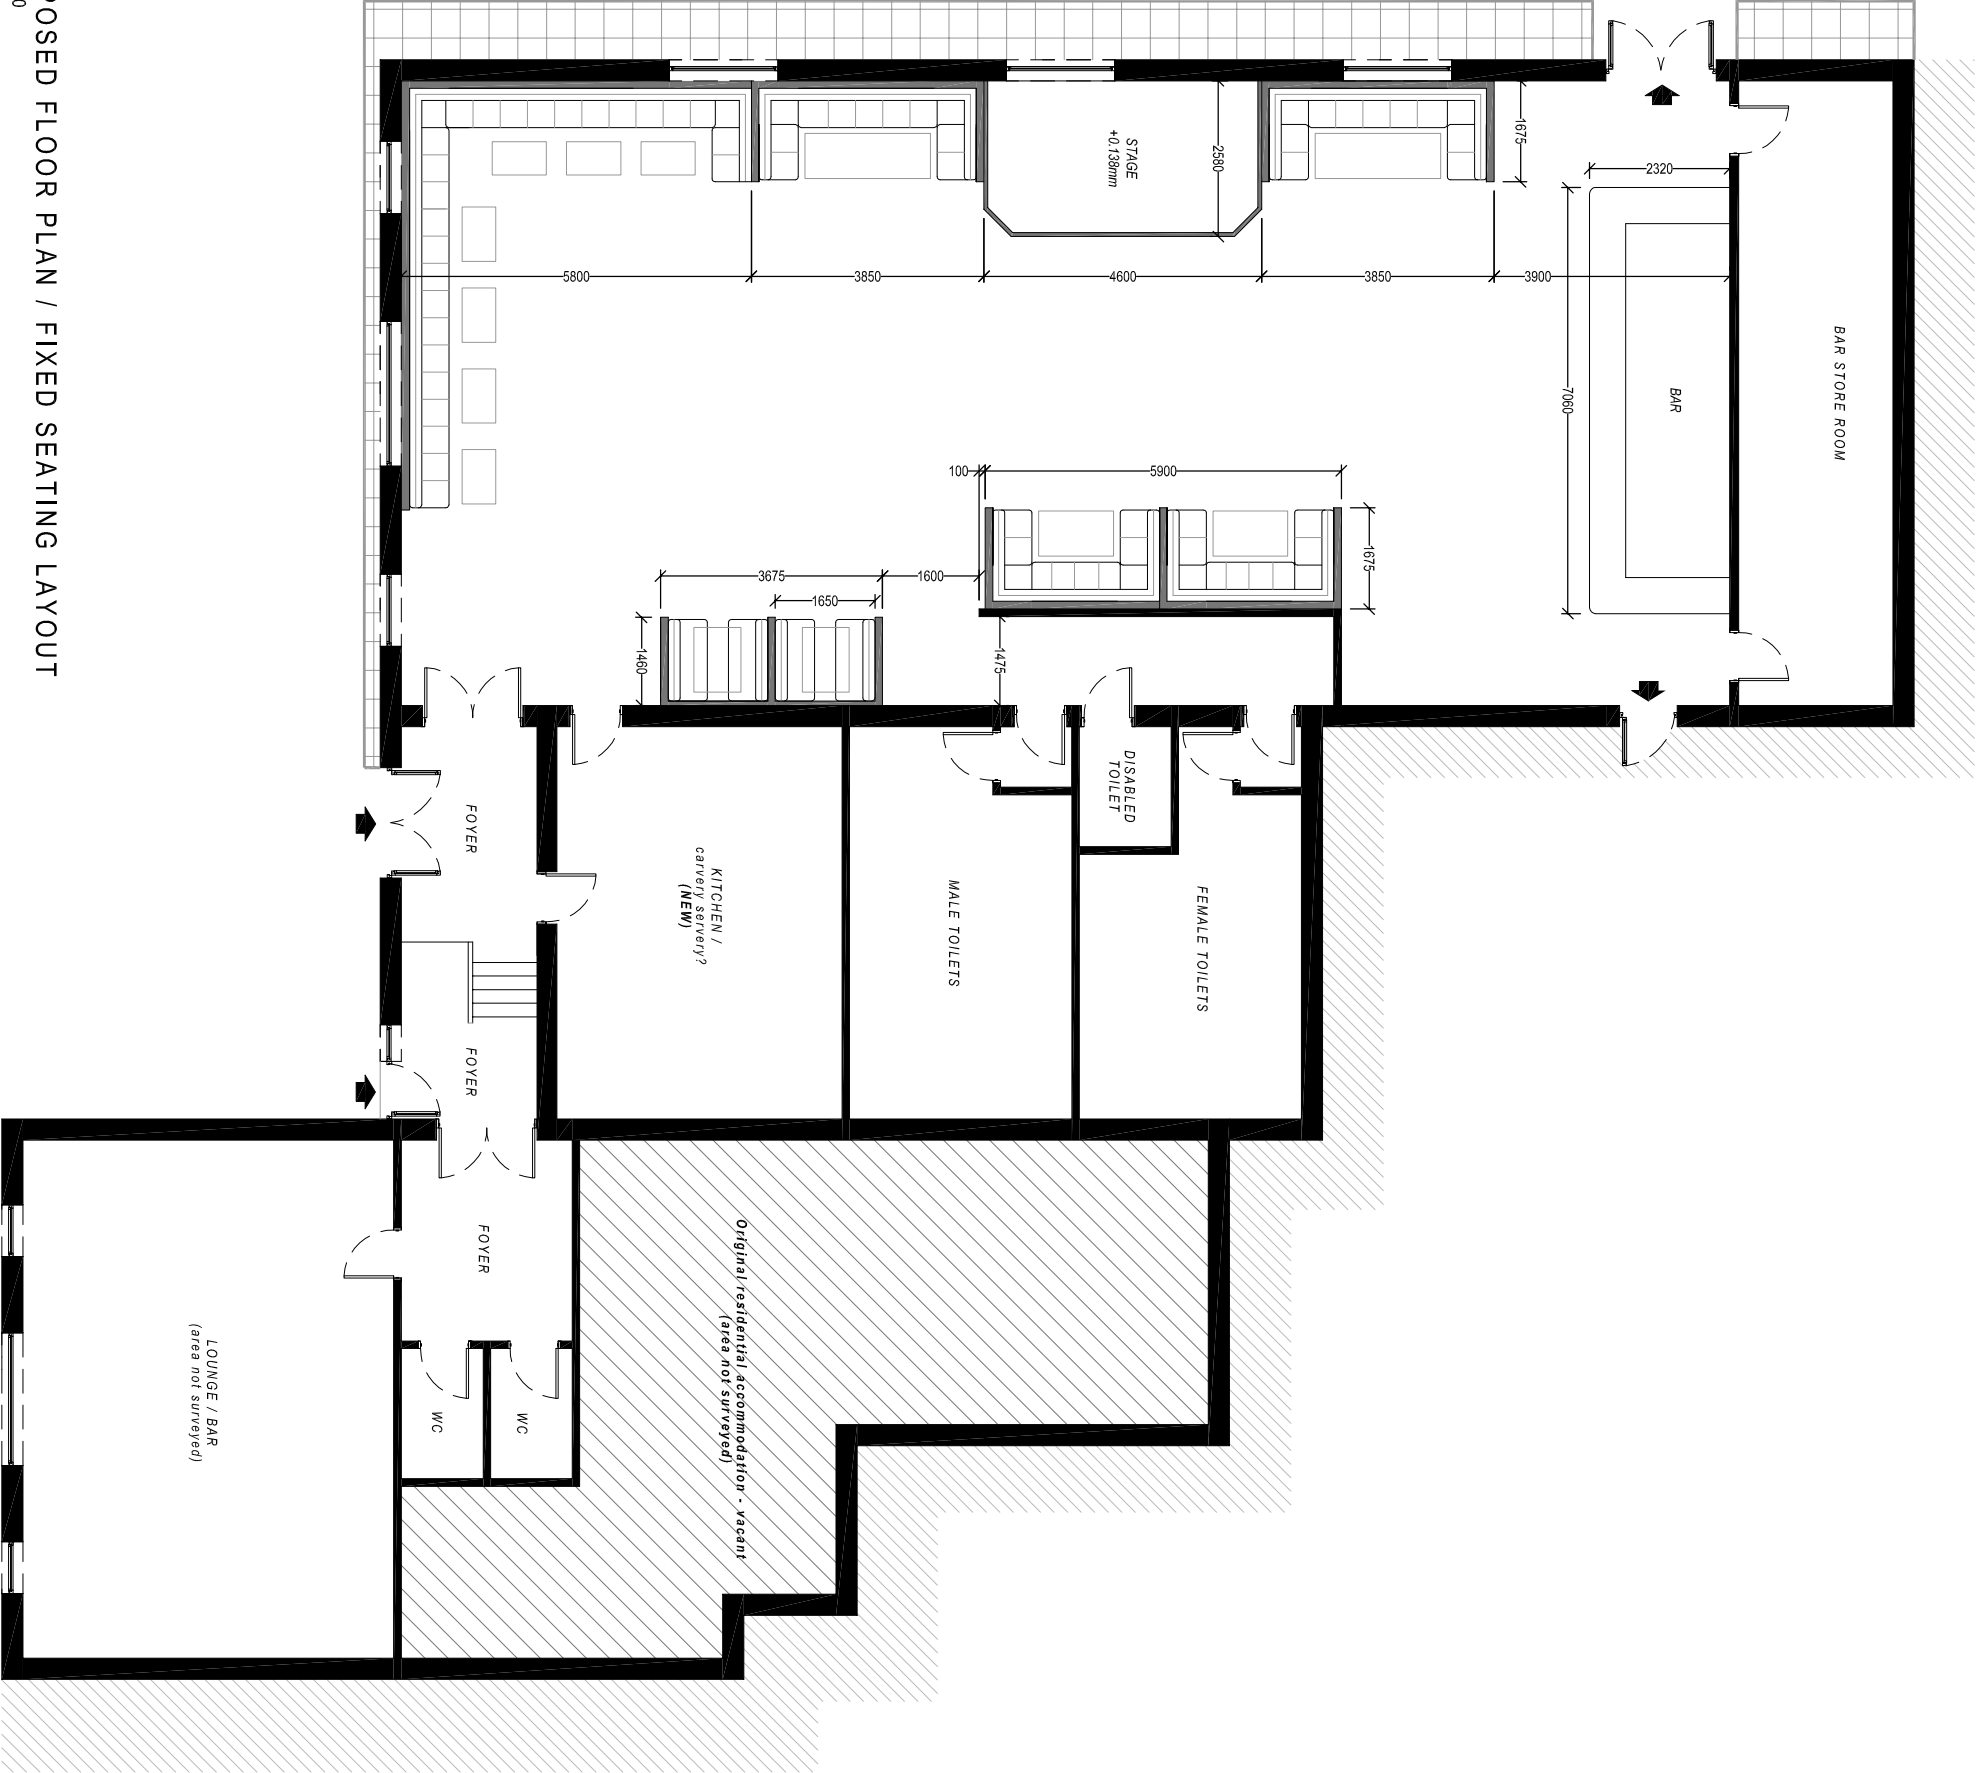

PROPOSED FLOOR PLAN / FIXED SEATING LAYOUT

Scale 1:100

Client:

Mr. J. Davies / Mr D. Evans

Project Title:

PROPOSED REFURBISHMENT OF
PONTARDAWE JUBILEE CLUB
HERBERT STREET,
PONTARDAWE

General Notes:

- 1. Do not scale from this drawing. Take figures elsewhere only.
- 2. Dimensions are in millimetres unless otherwise stated.

Drawing Issue:

PLANNING

Drawing Title:
FIXED SEATING LAYOUT (Function Room)

Drawing No:	004	Revision:	
Date:	31-01-2020	Revised:	
Scale(s):	1:100	Paper Size:	A3



Cwm Planning & Design Ltd.
(architectural and Draughting Services)