


0 100 200

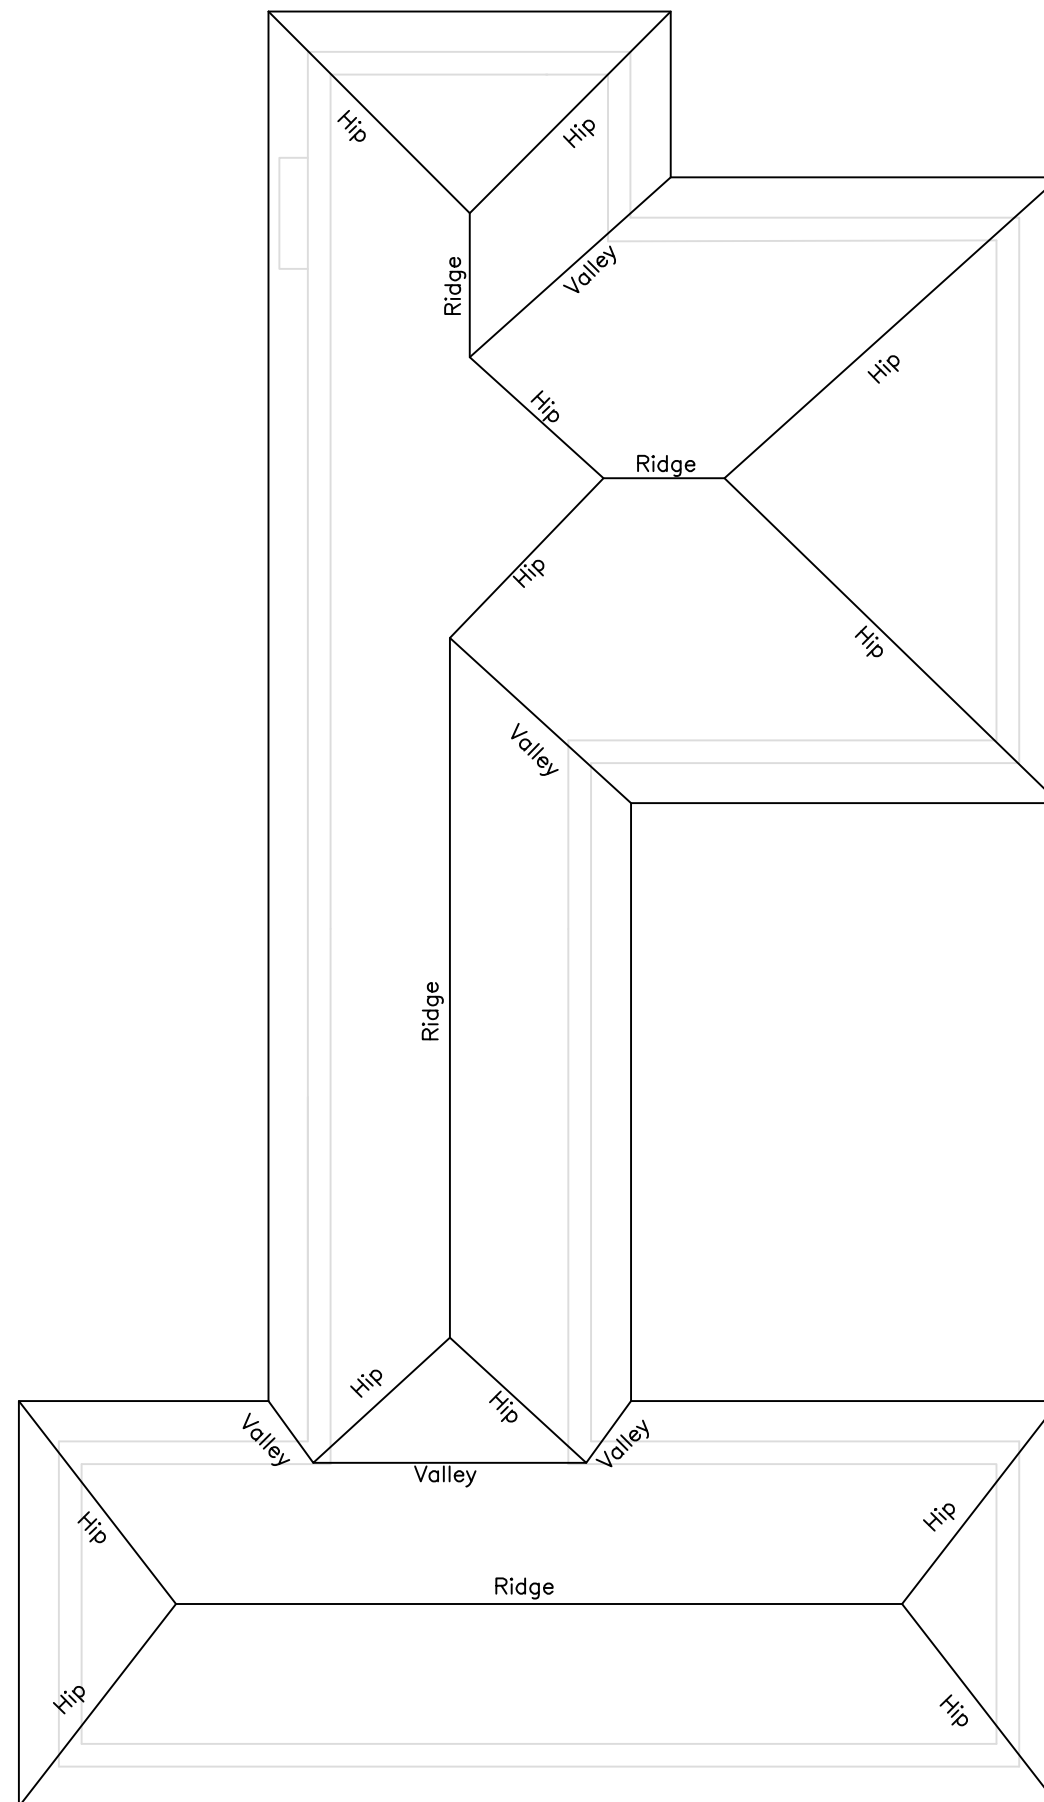

starki

Orchard St Studios
Orchard Street
Swansea SA1 5AW
Tel 01792 732724
hello@starki.co.uk
www.starki.co.uk

Job

ALTERATIONS AND EXTENSION
18 WHITTINGTON STREET

Client

MR & MRS OWEN

Drawing

PROPOSED ROOF PLAN

Date
APRIL 2020

Scale
1:100

Drawing No.
HWO-008

© This drawing and the designs contained therein are the copy right both real and intellectual of Starki Limited, trading as Starki Architectural.