




This drawing must not be scaled.
Figured dimensions and levels to be used.
All dimensions given are structural.
Any inaccuracies must be notified to the designer.
ALL DIMENSIONS TO BE SITE CHECKED
PRIOR TO CONSTRUCTION
THIS DRAWING IS COPYRIGHT ©

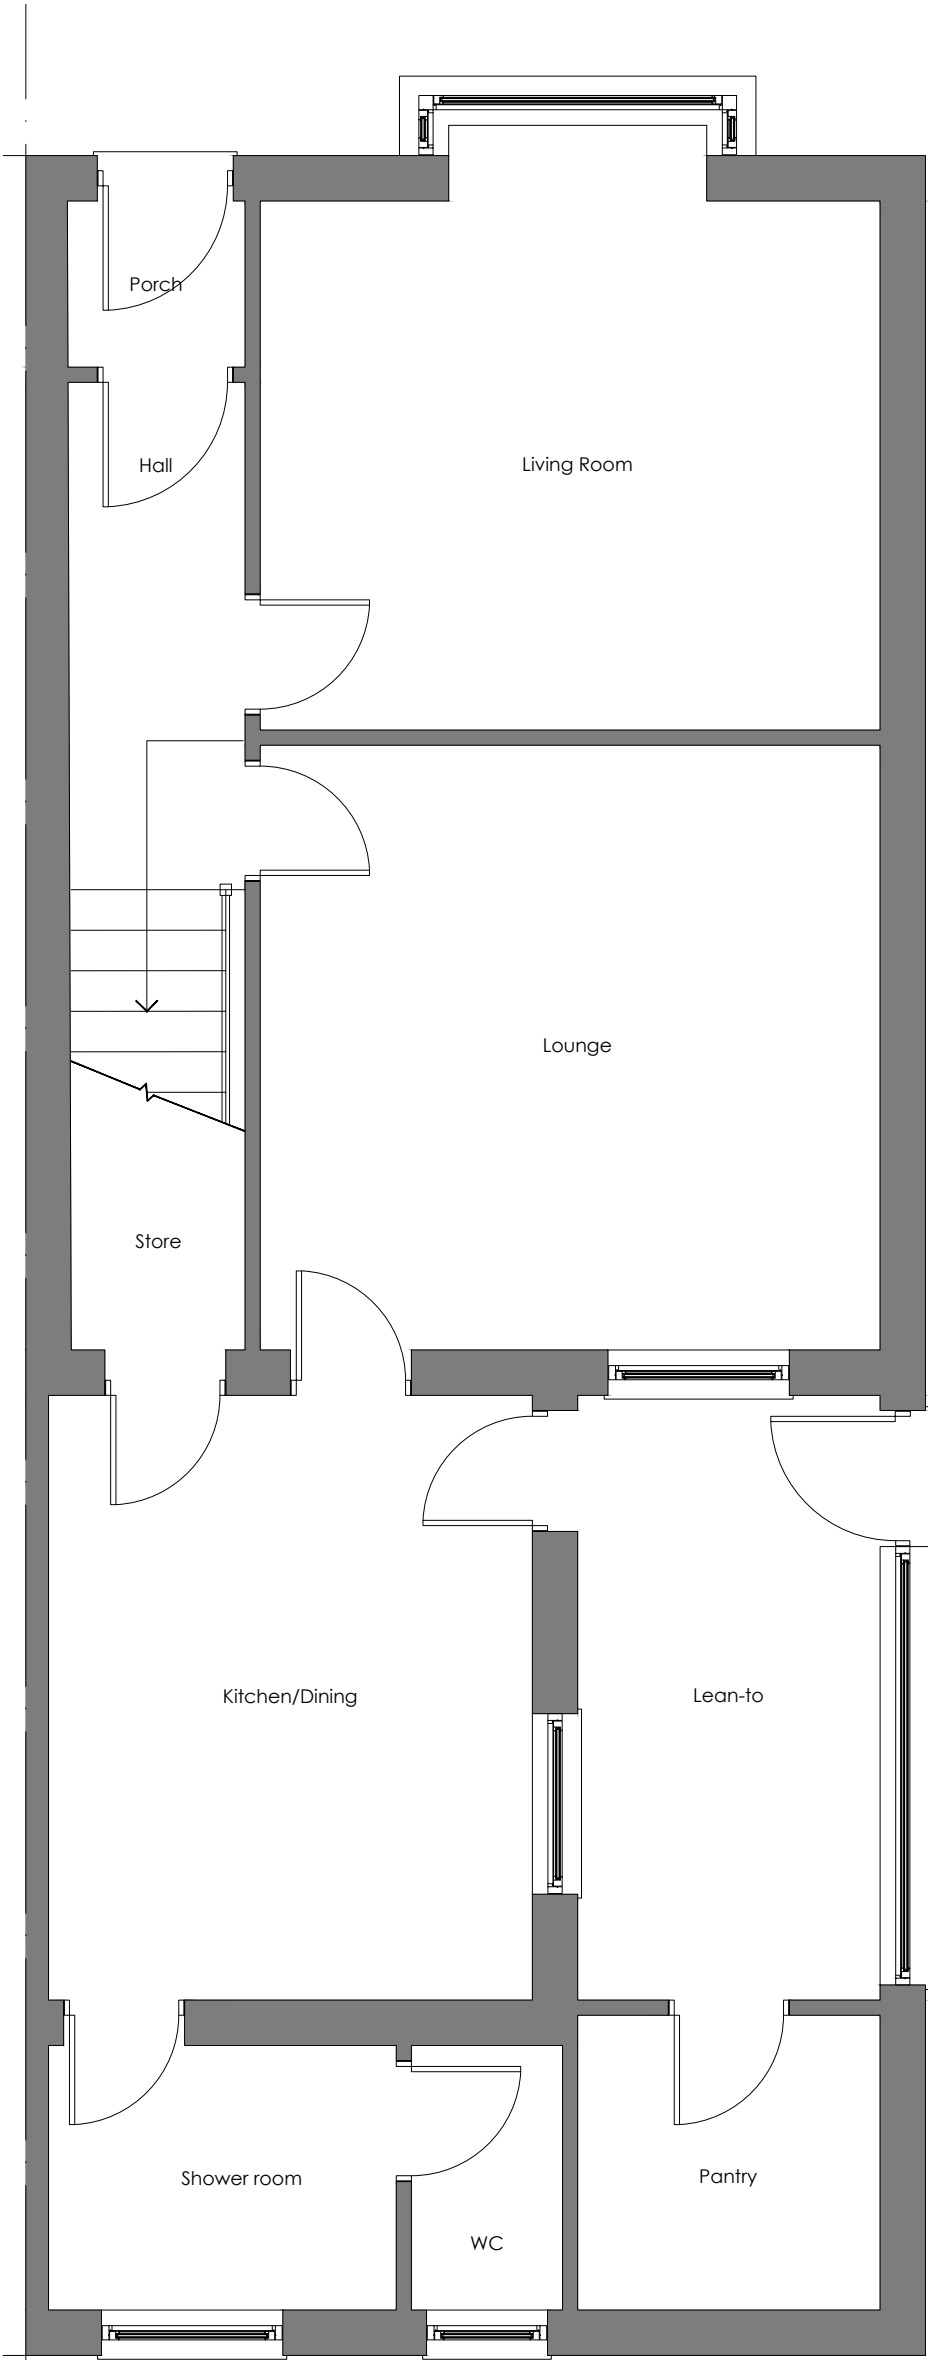


GROUND FLOOR PLAN - Existing

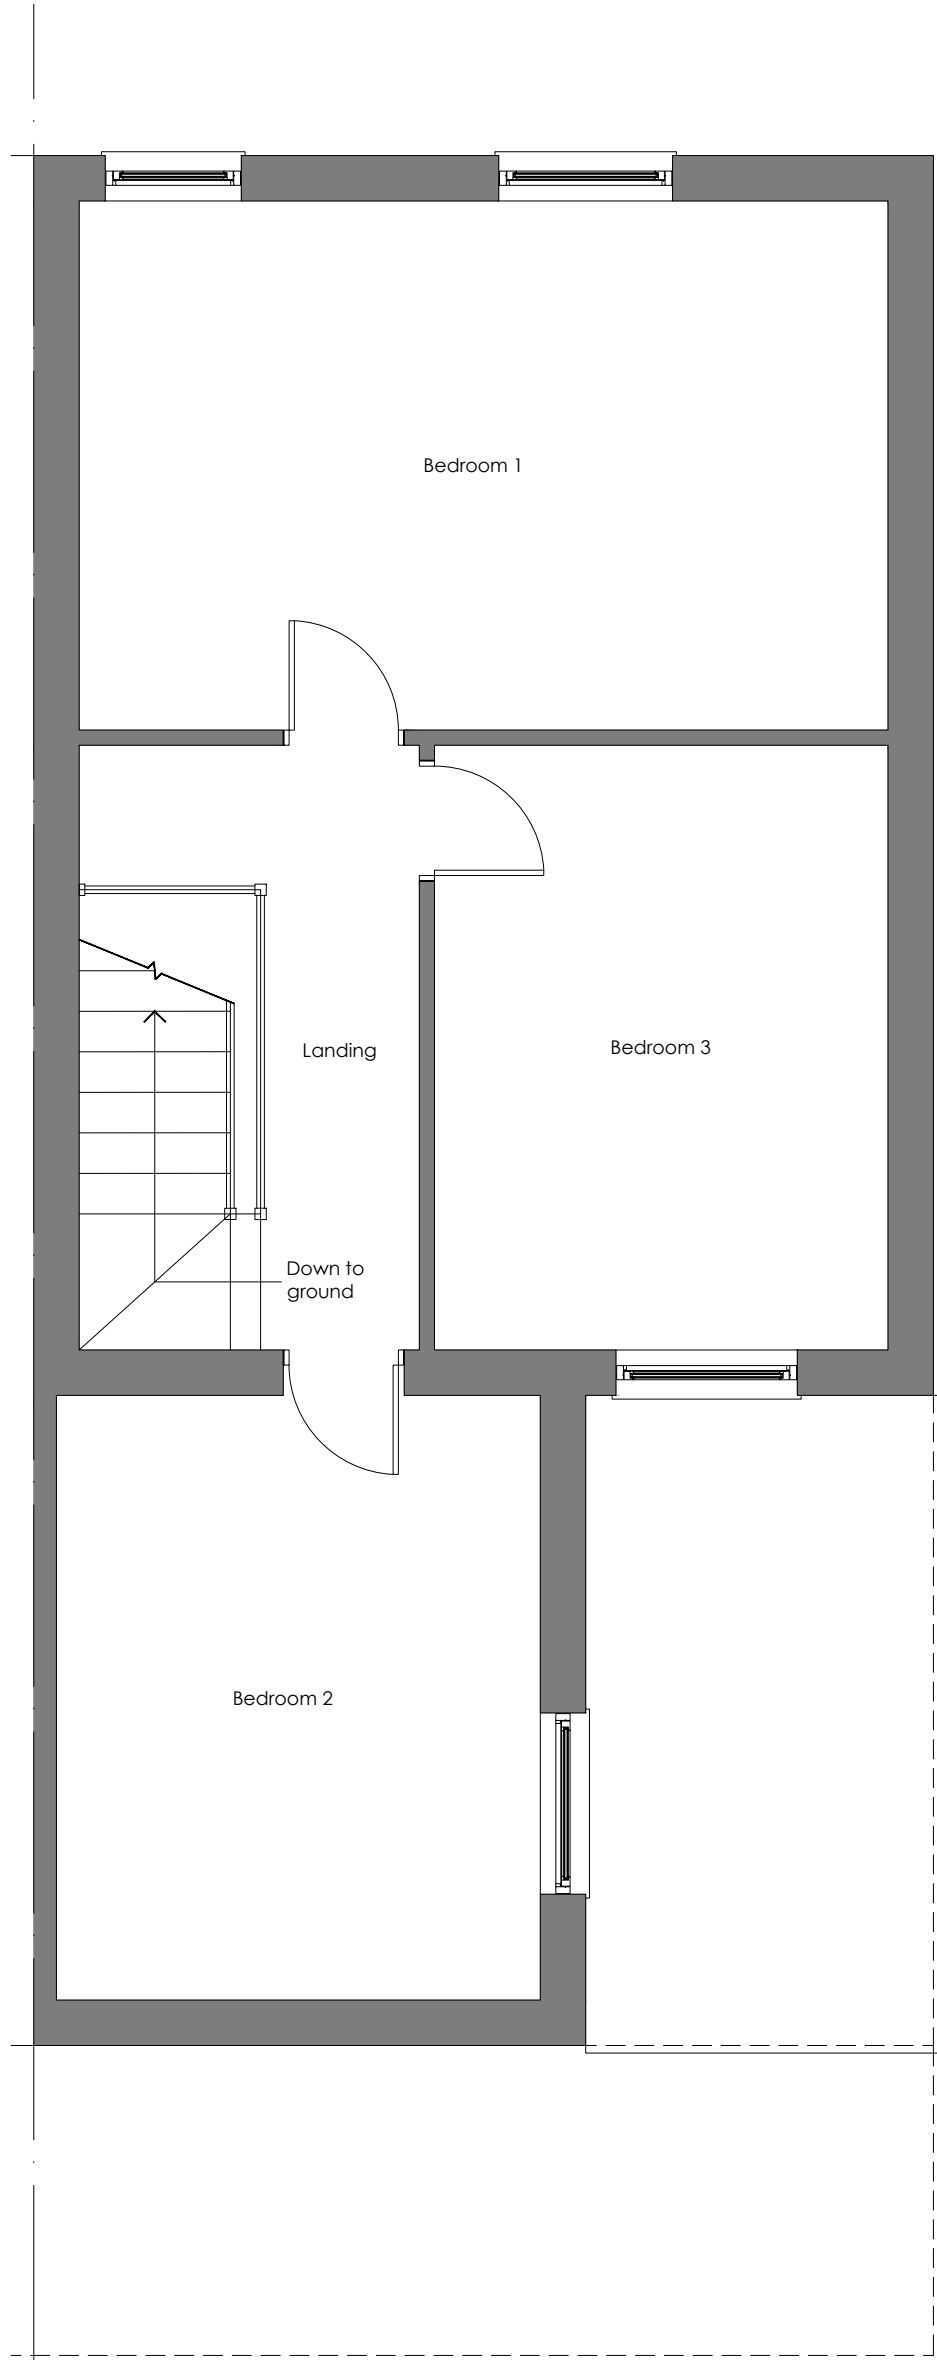


FIRST FLOOR PLAN - Existing

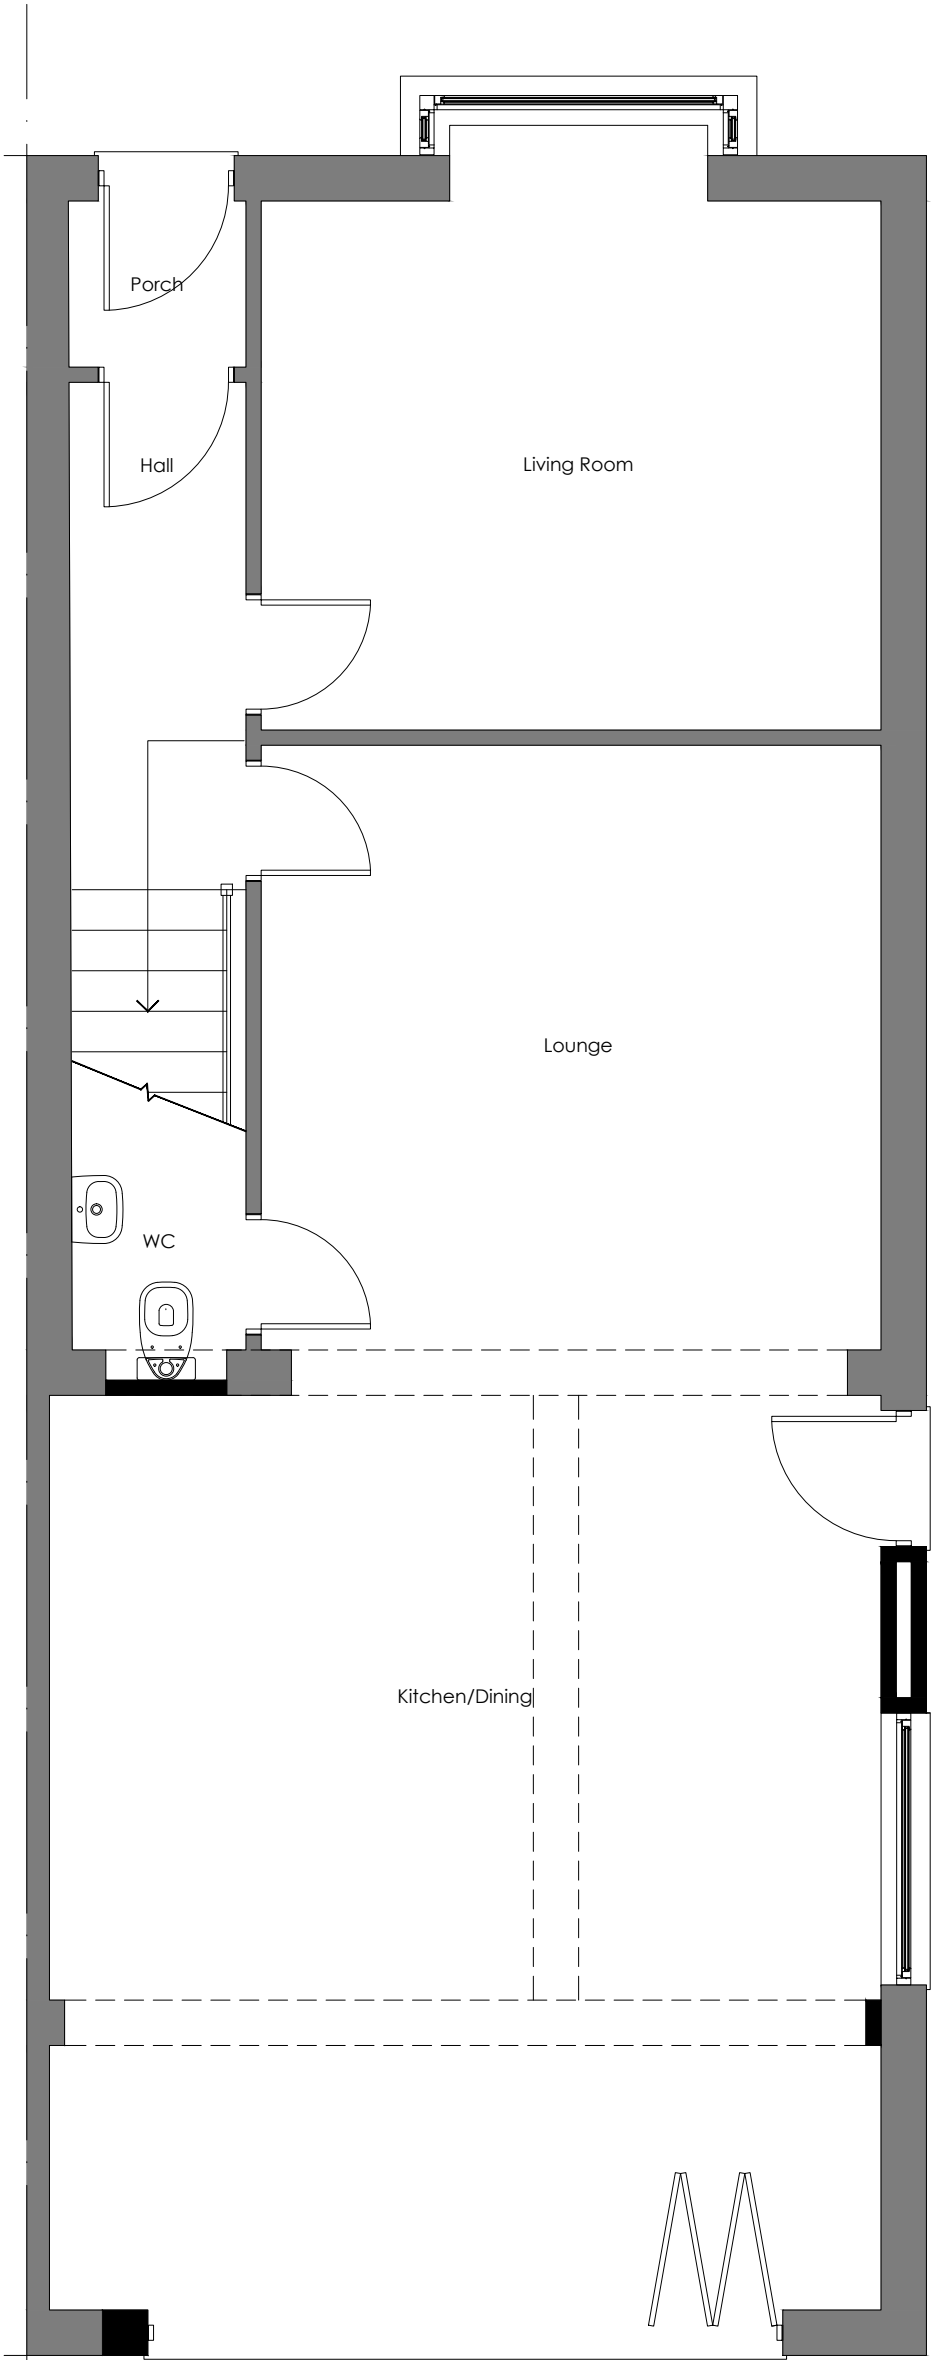

GROUND FLOOR PLAN - Proposed

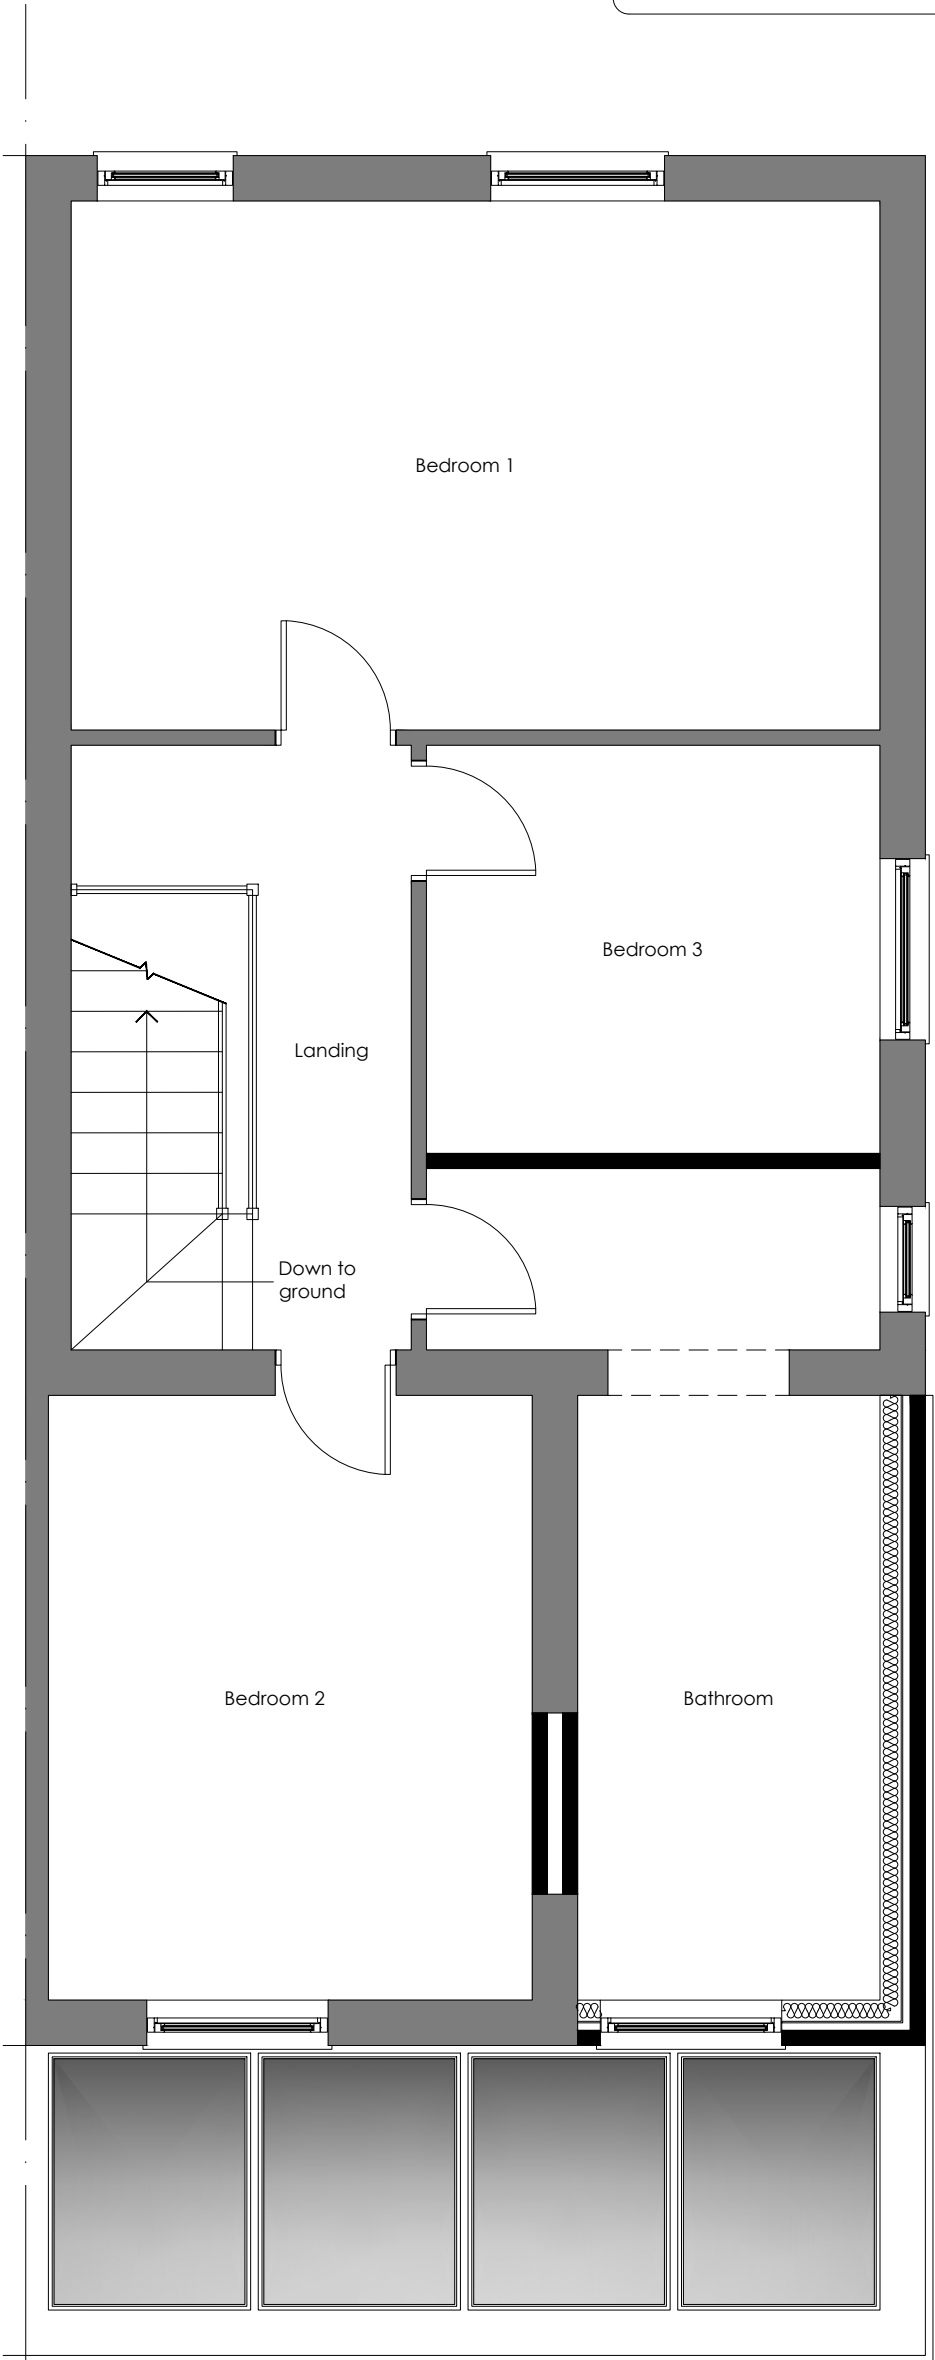


FIRST FLOOR PLAN - Proposed

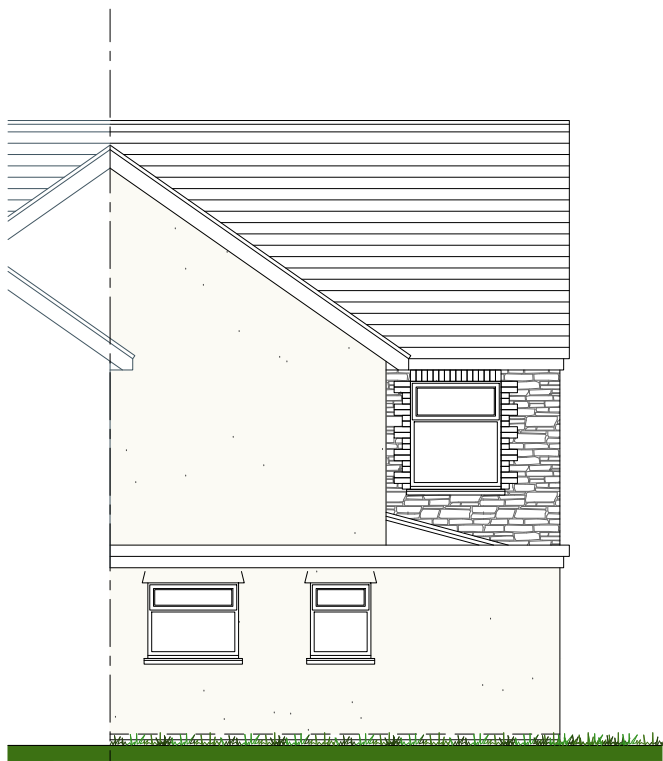


Existing Rear Elevation



Existing Left Elevation

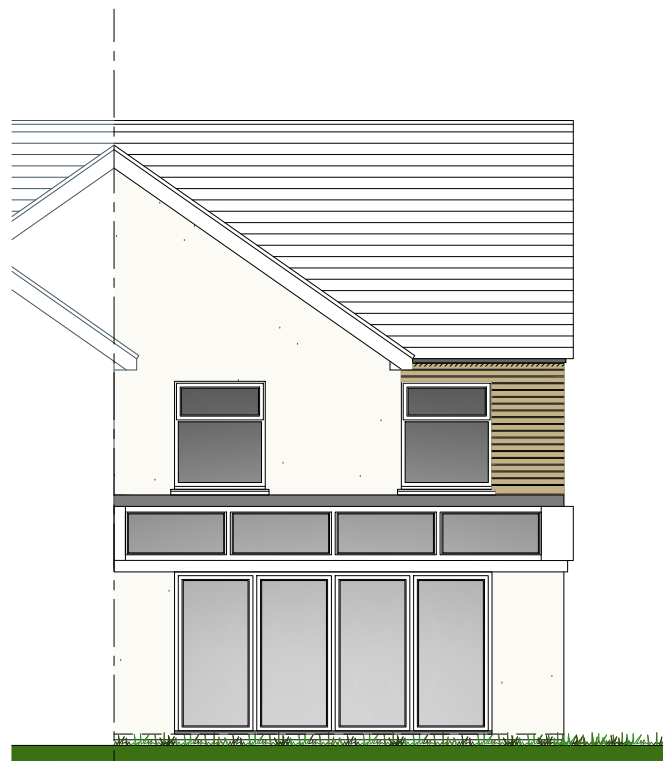

Proposed Rear Elevation

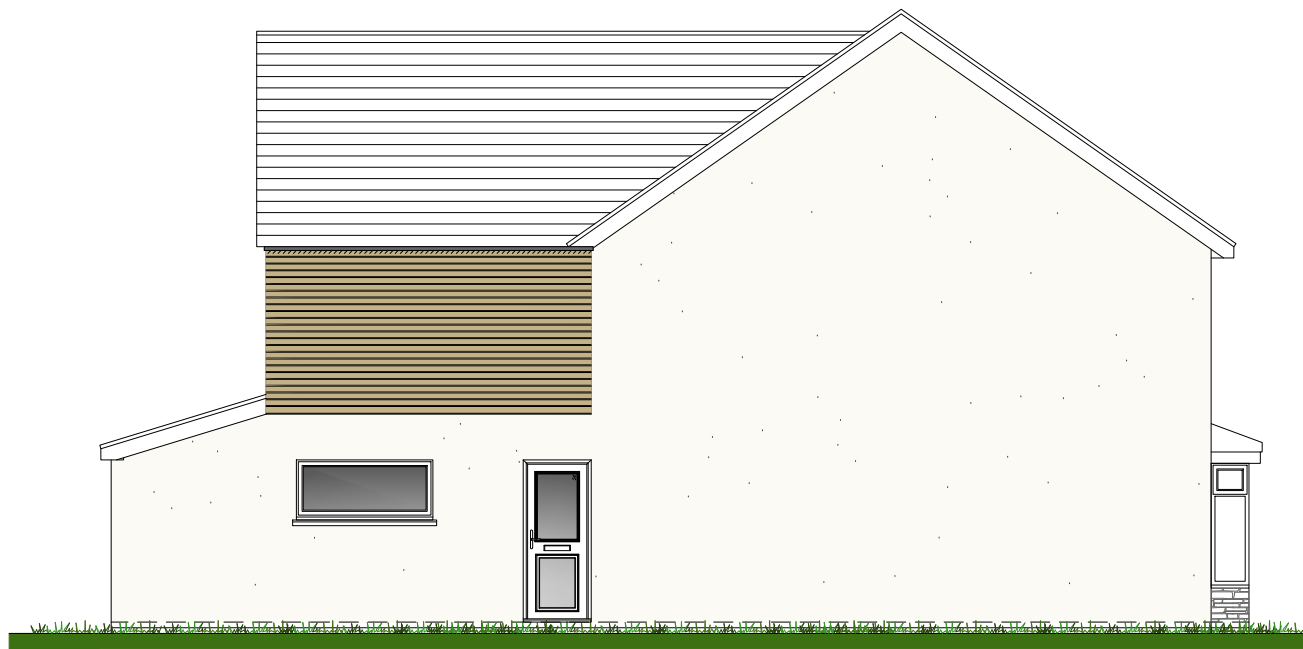

Proposed Left Elevation

Revision:	Local Authority Approval Number:			Title:	
	NHBIC Approval Number:			Existing & Proposed Floor Plans	
	Scale:			1st floor side extension, glass roof & 2 gable windows at 10 Mill Road, Neath, SA10 7AT	
	1:50 & 1:100 @ A1			Drawing Number: 0170-01 (P)101	
Date:			Jan 2020	Drawn:	JLE
Rev:					