




LOCATION PLAN

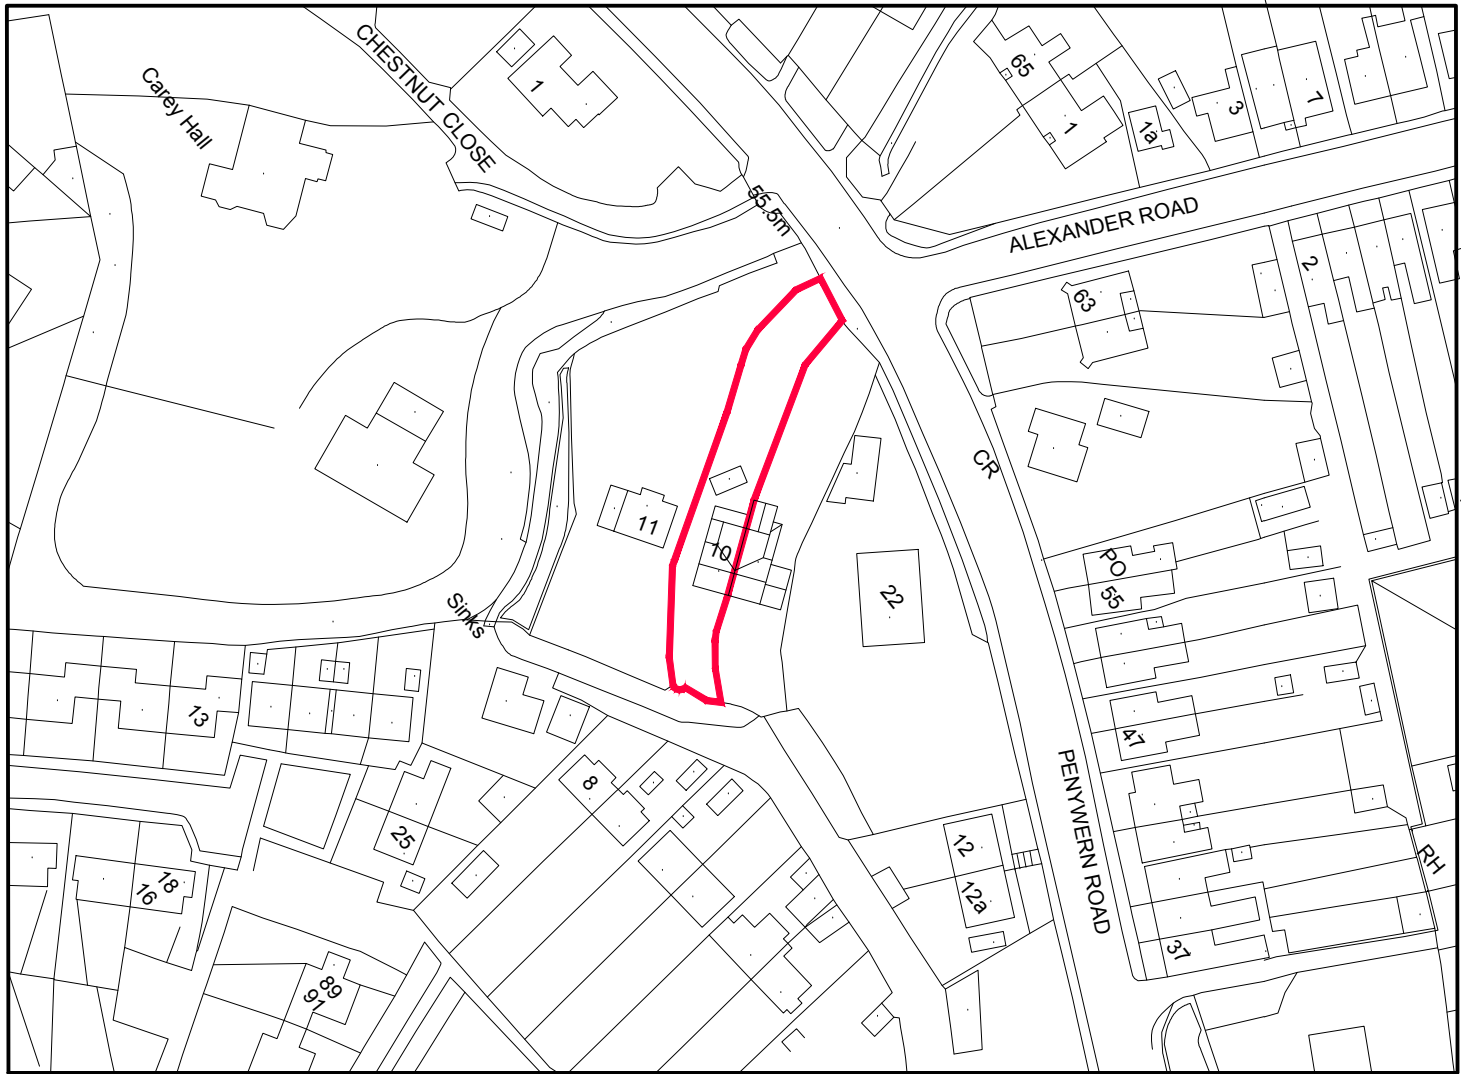

SCALE 1:1250 @ A3

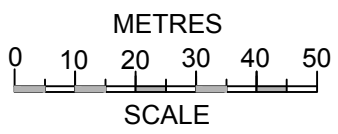

SITE PLAN

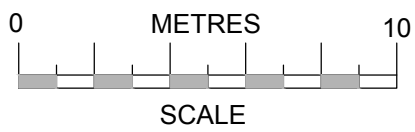

SCALE 1:200 @ A3

10 Mill road
Neath
SA10 7AT

000-001
Location plan

Planning April '20 1:1250@A3
1:200@A3

Do not scale off this drawing.