



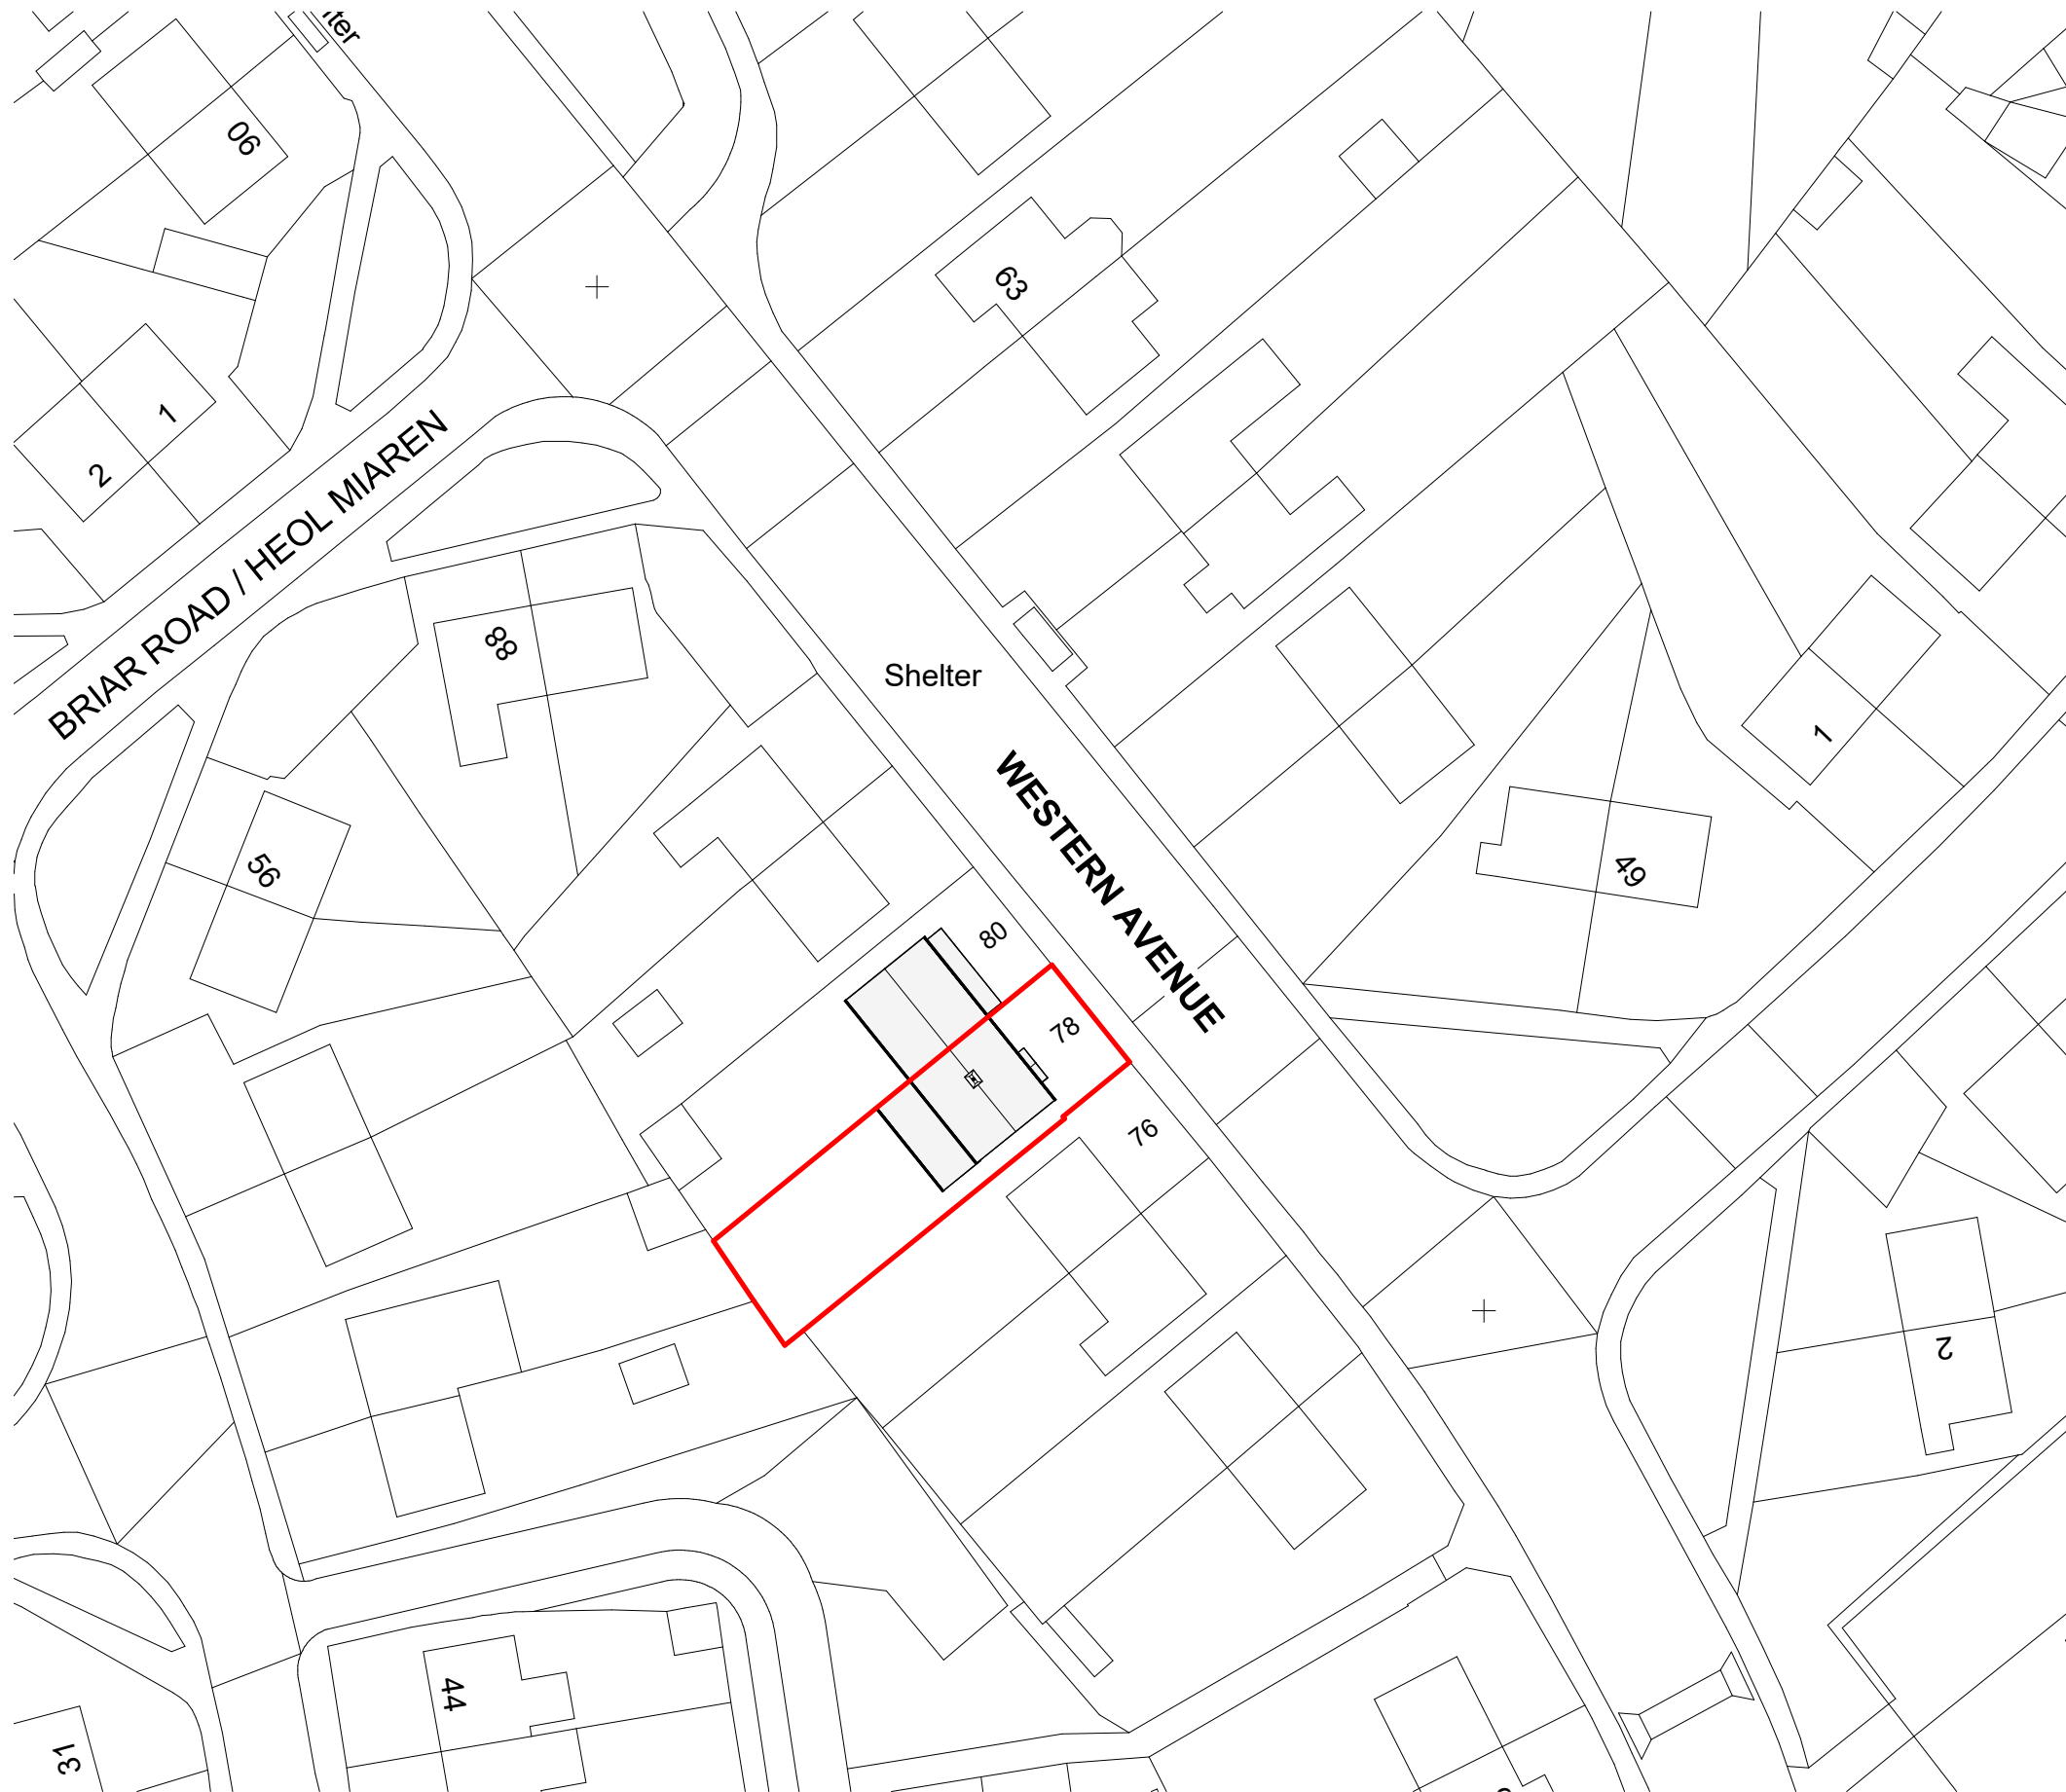

NOTES:

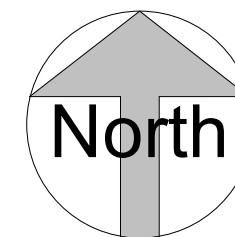

DRAWING STATUS

Planning

PROJECT

78 Western Avenue, Port Talbot -
Front Extension

TITLE

Location Plan

CLIENT

Carys O'Callaghan

DRAWN BY
Gareth Owen

DATE
20.04.20

SCALE (@A3)
1 : 500

PROJECT NO.
GOCD C001

DRAWING NO.
A100


REV
P1

GO CONCEPT DESIGNS, 9 DARWIN RD, PORT TALBOT, SA12 6BT
GOConceptDesigns@hotmail.com


1

Location Plan

1 : 500

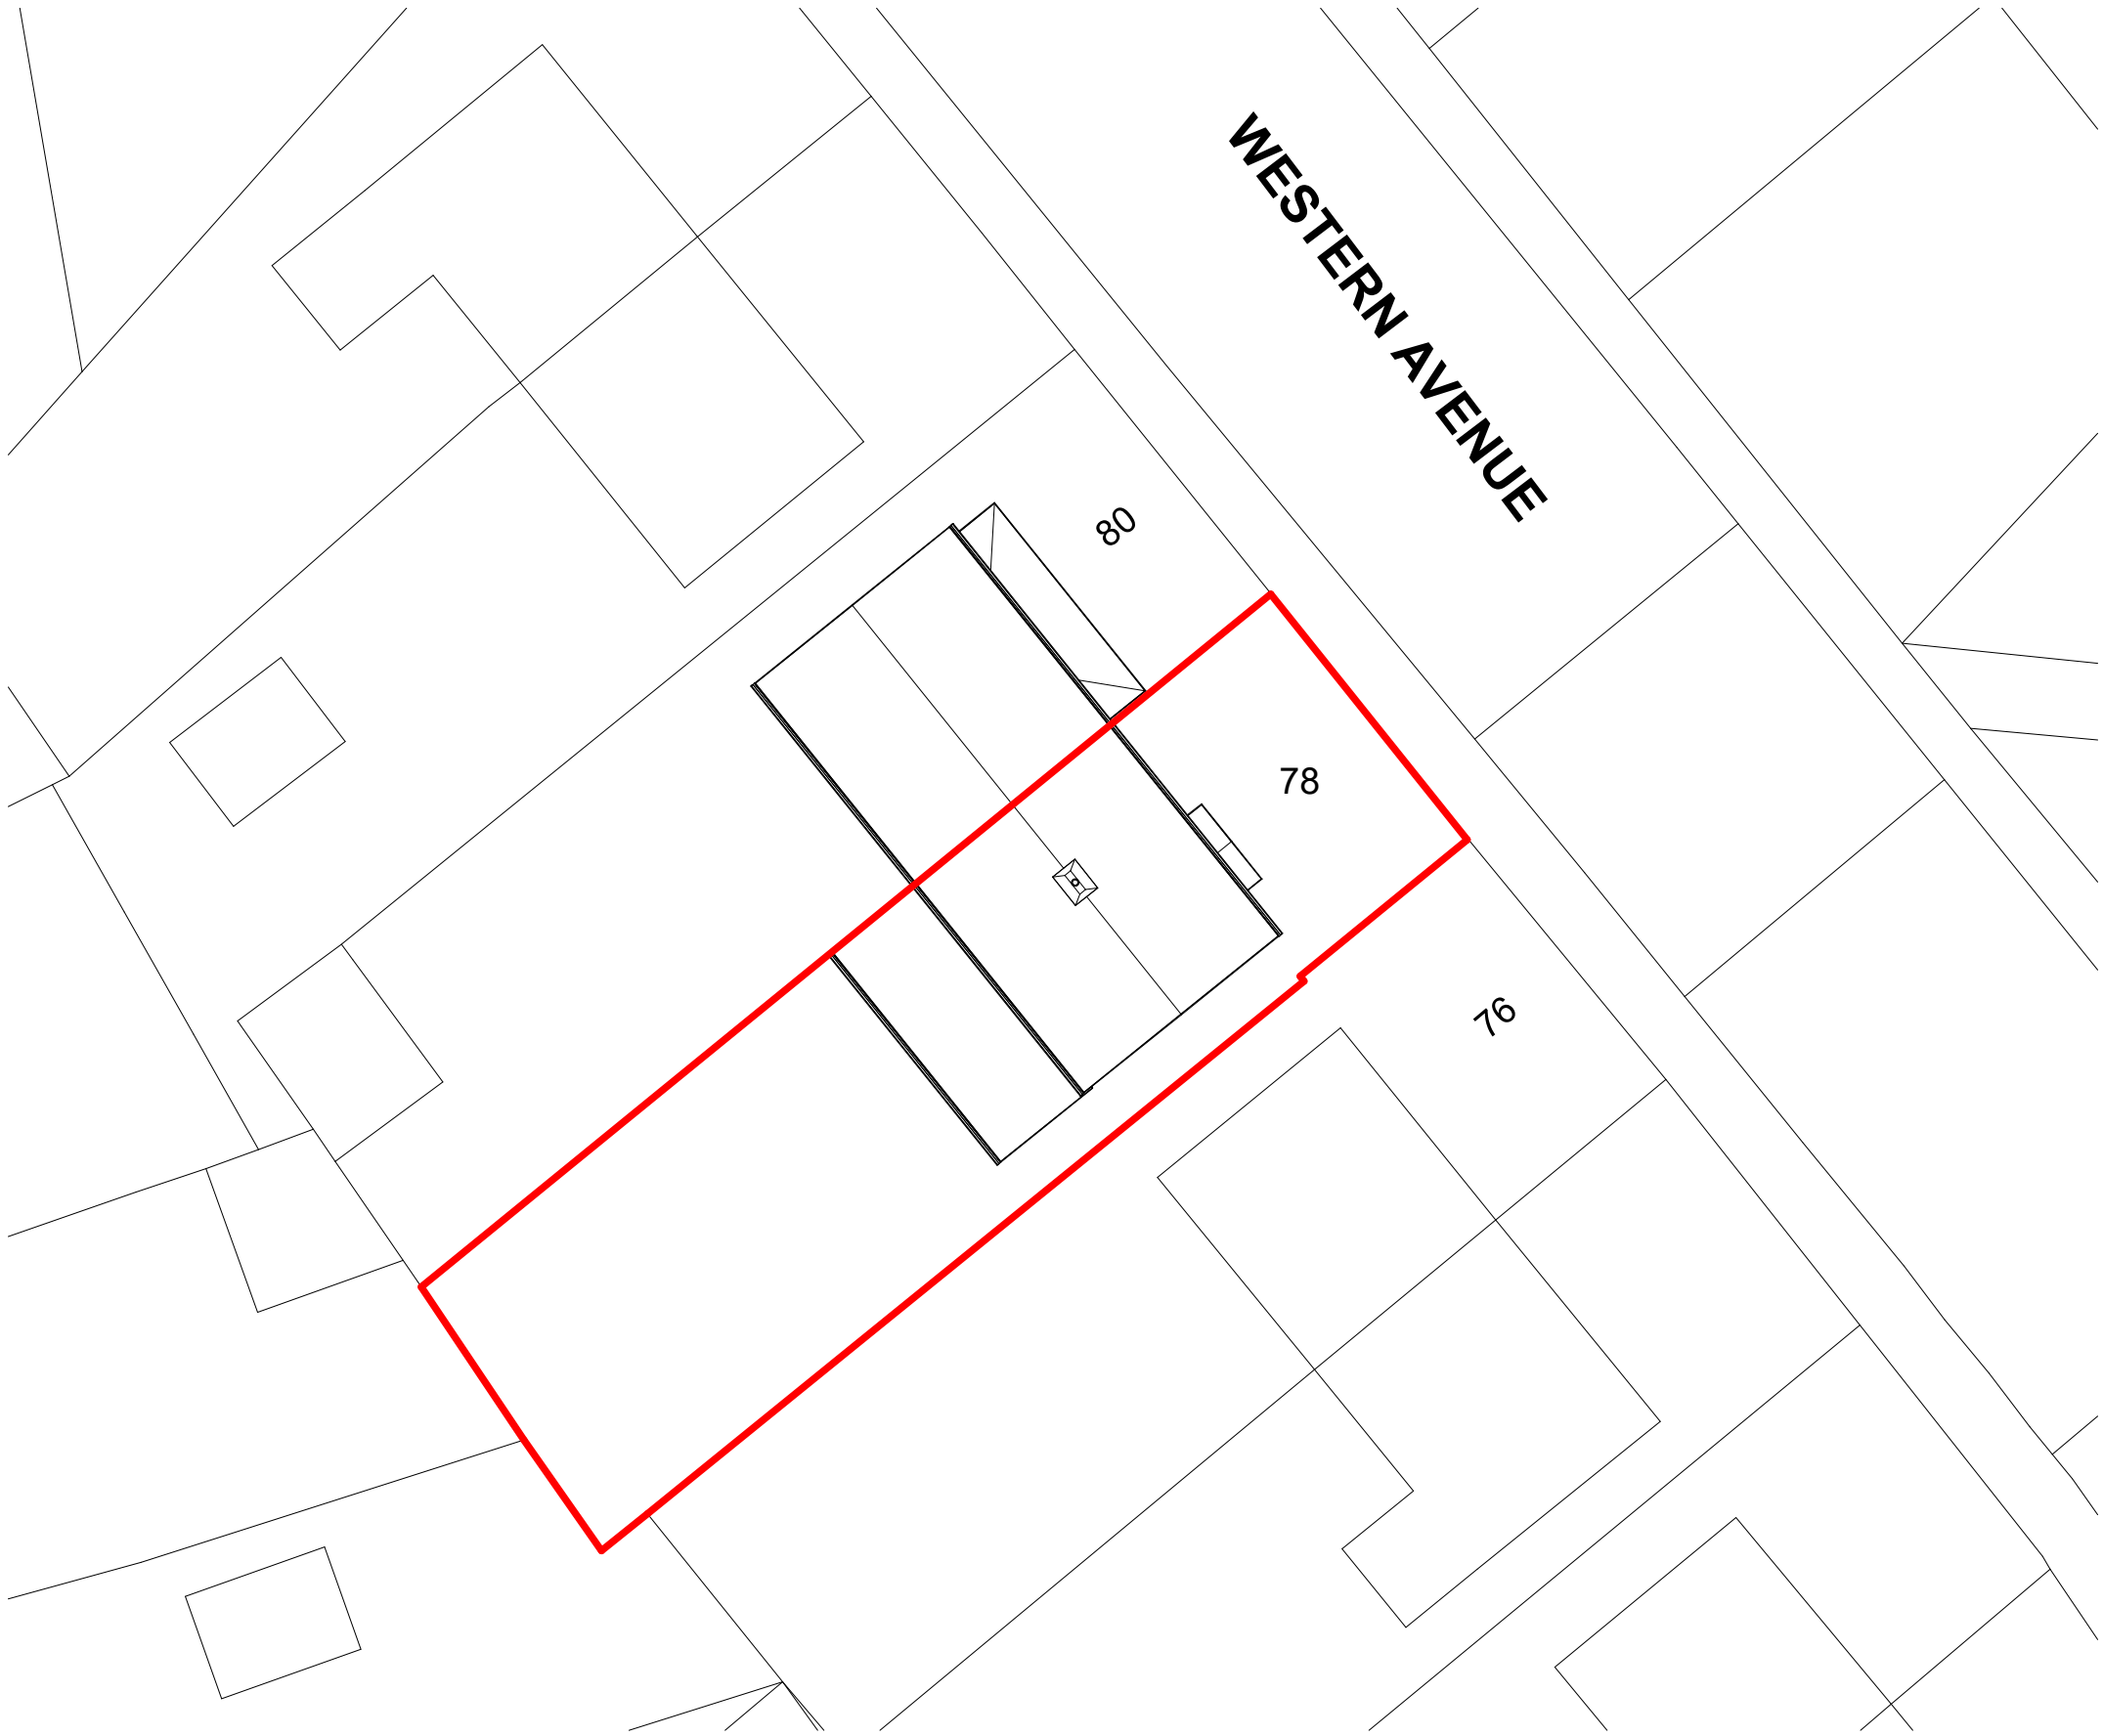

NOTES:

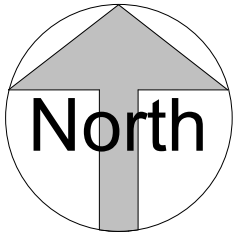

DRAWING STATUS

Planning

PROJECT

78 Western Avenue, Port Talbot -
Front Extension

TITLE

Existing Site Plan

CLIENT

Carys O'Callaghan

DRAWN BY
Gareth Owen

DATE
20.04.20

SCALE (@A3)
1 : 200

PROJECT NO.
GOCD C001

DRAWING NO.
A101


REV
P1

GO CONCEPT DESIGNS, 9 DARWIN RD, PORT TALBOT, SA12 6BT
GOConceptDesigns@hotmail.com


1

Existing Site Plan

1 : 200

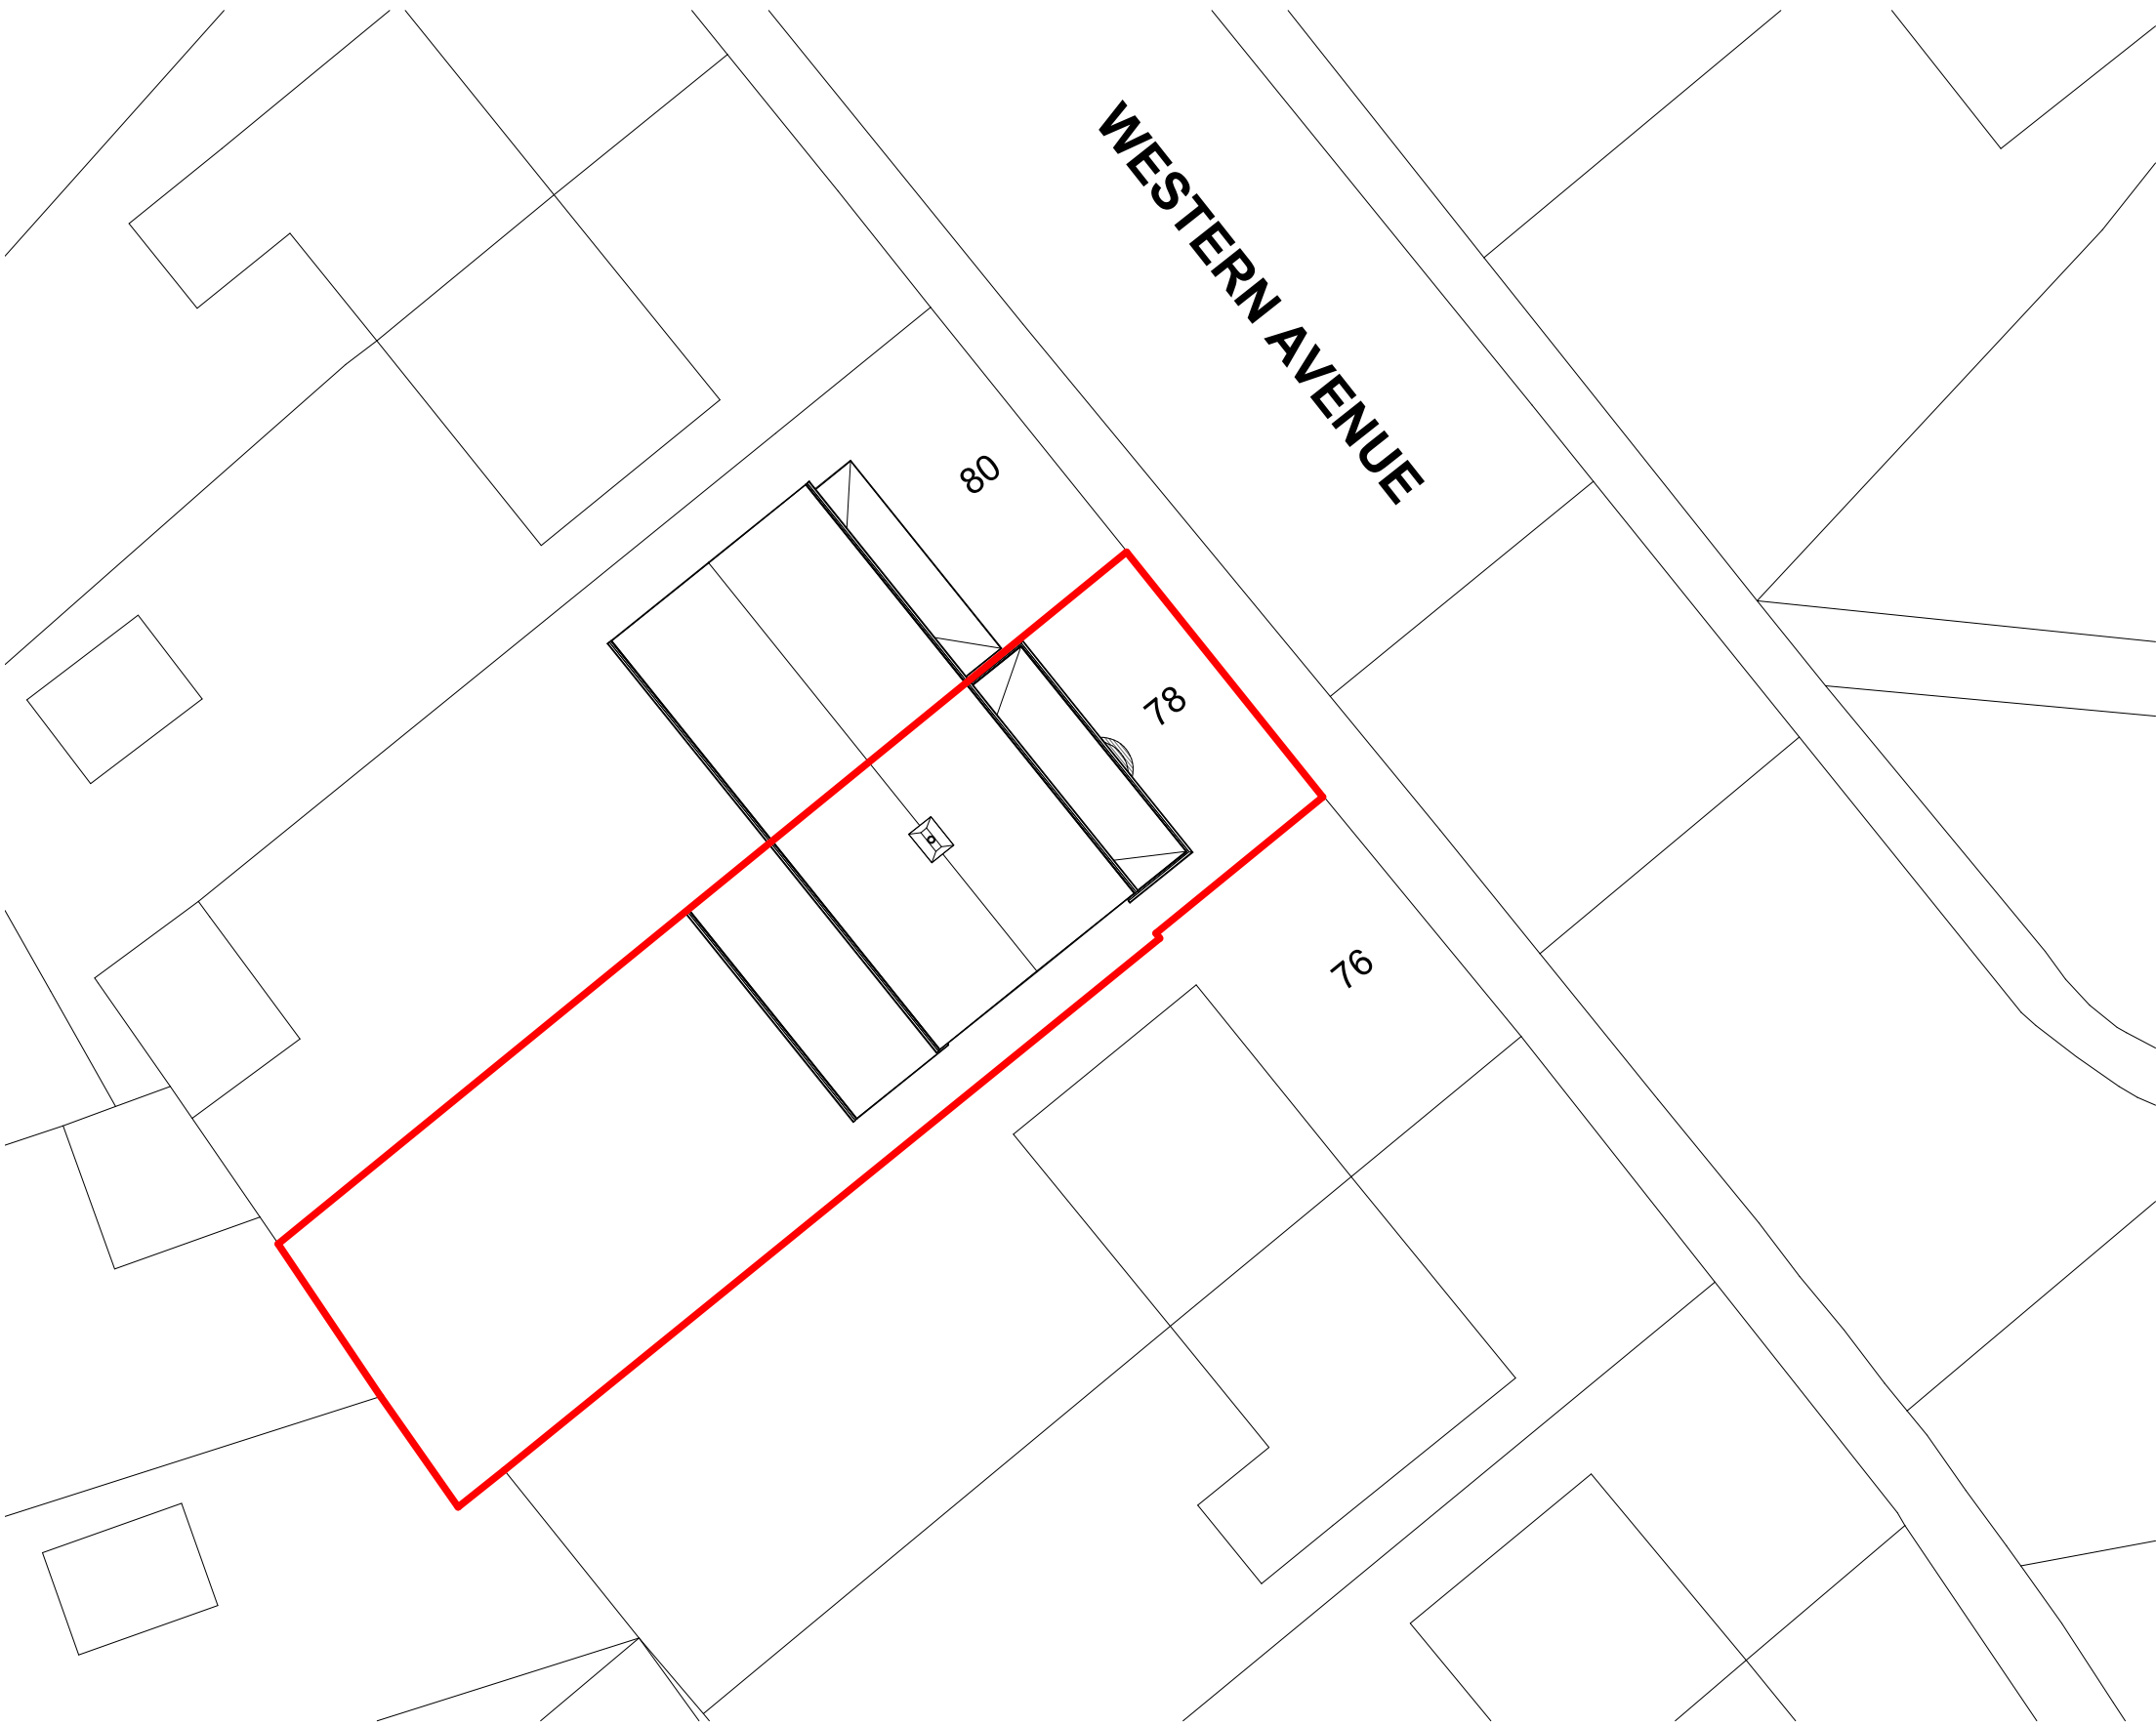

NOTES:

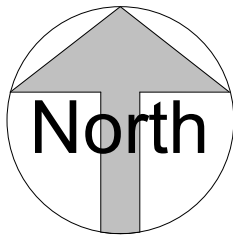

DRAWING STATUS

Planning

PROJECT

78 Western Avenue, Port Talbot -
Front Extension

TITLE

Proposed Site Plan

CLIENT

Carys O'Callaghan

DRAWN BY

Gareth Owen

DATE

20.04.20

SCALE (@A3)

1 : 200

PROJECT NO.

GOCD C001

DRAWING NO.

A102

REV

P2

GO CONCEPT DESIGNS, 9 DARWIN RD, PORT TALBOT, SA12 6BT
GOConceptDesigns@hotmail.com


1

Proposed Site Plan


1 : 200




01 Existing Front Elevation
1 : 100

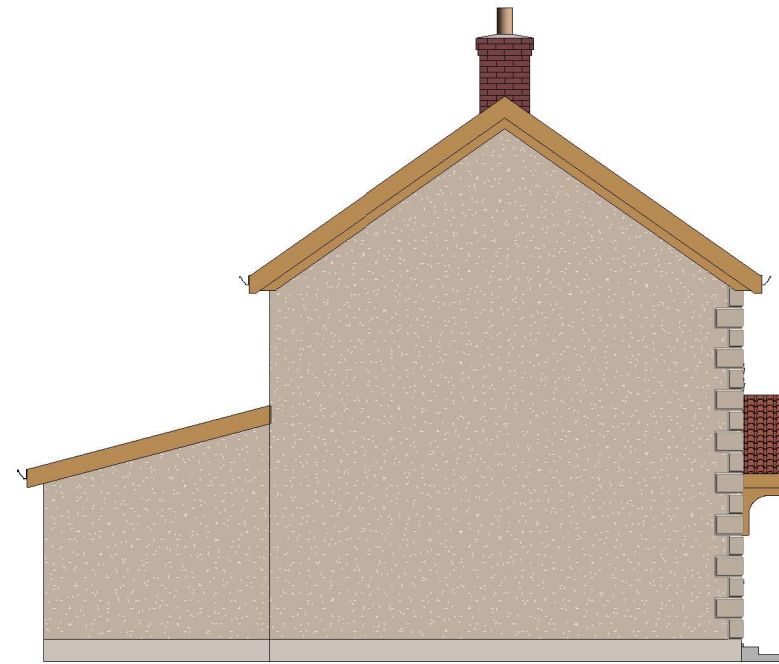

02 Existing Left Elevation
1 : 100

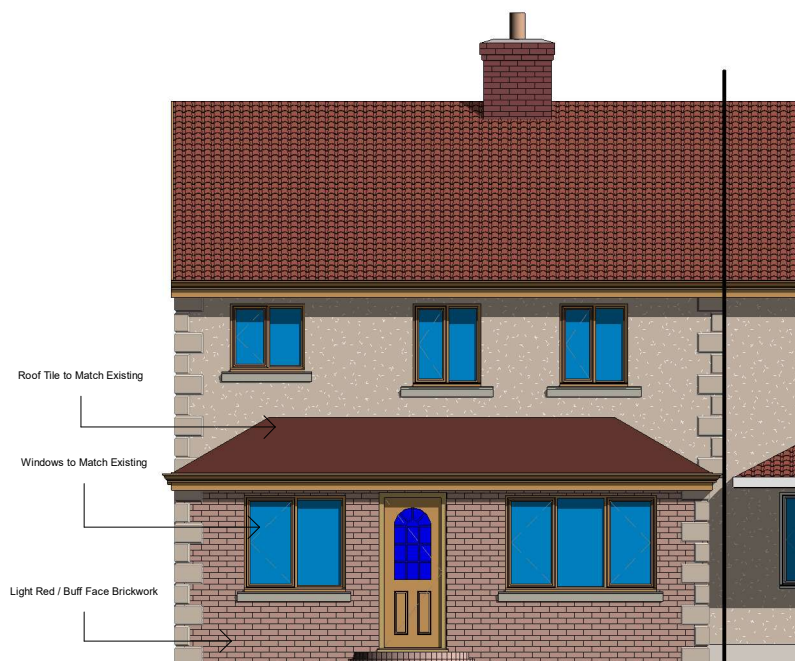

03 Proposed Front Elevation
1 : 100

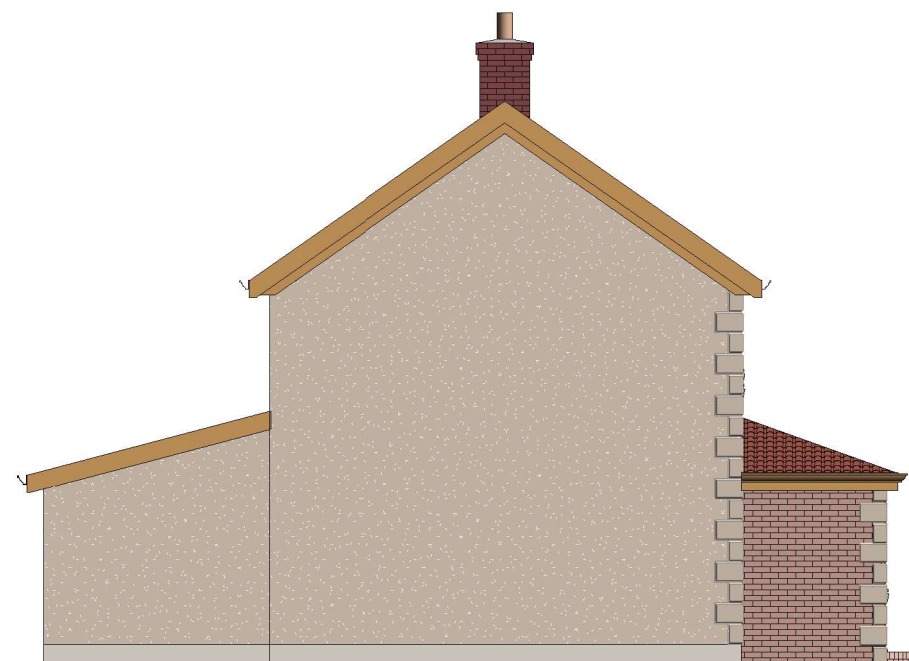

04 Proposed Left Elevation
1 : 100

NOTES:



DRAWING STATUS

Planning

PROJECT

78 Western Avenue, Port Talbot -
Front Extension

TITLE

Front & Left Elevations

CLIENT

Carys O'Callaghan

DRAWN BY
Gareth Owen

DATE
20.04.20


SCALE (@A3)
1 : 100

PROJECT NO.
GOCD C001


DRAWING NO.
A200

REV
P2

GO CONCEPT DESIGNS, 9 DARWIN RD, PORT TALBOT, SA12 6BT
GOConceptDesigns@hotmail.com

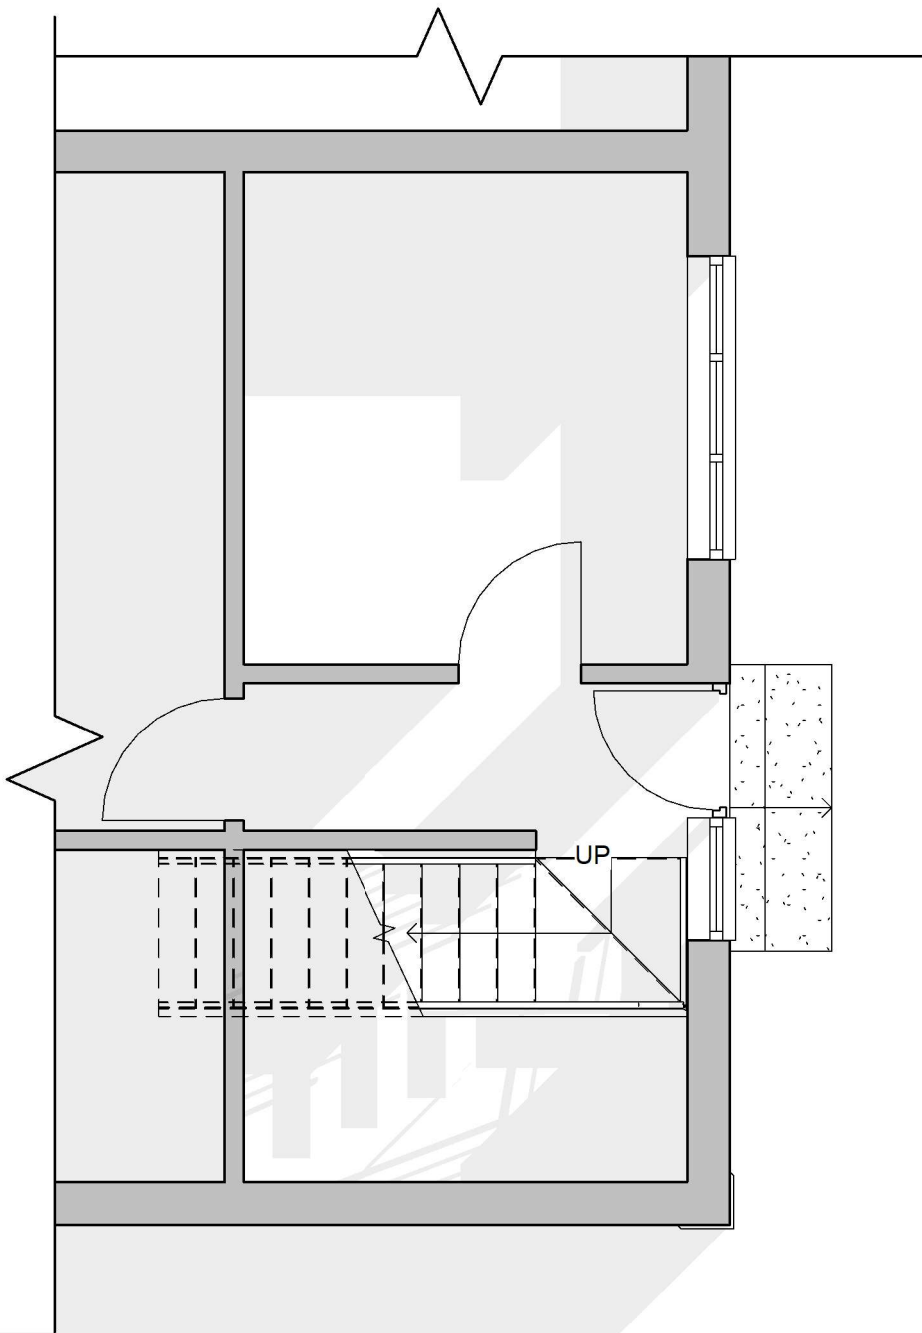

1 Existing Ground Floor
1 : 50

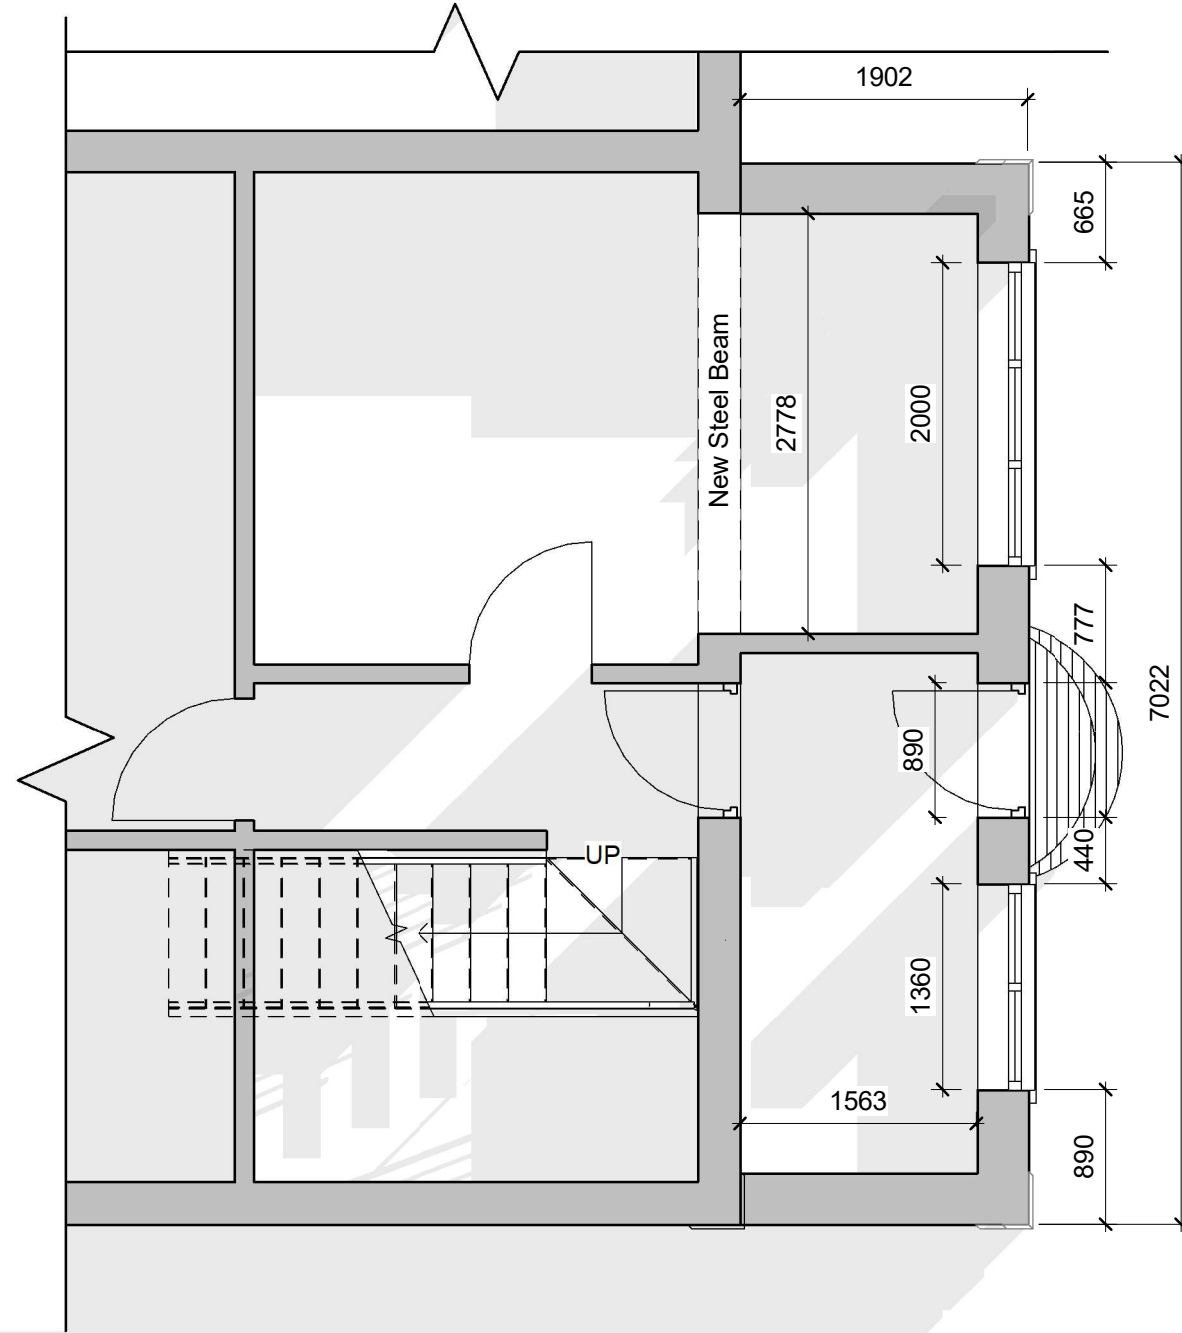

2 Proposed Ground Floor
1 : 50

NOTES:



DRAWING STATUS	
Planning	
PROJECT	
78 Western Avenue, Port Talbot - Front Extension	
TITLE	
Ground Floor Plans	
CLIENT	
Carys O'Callaghan	
DRAWN BY	DATE
Gareth Owen	20.04.20
SCALE (@A3)	PROJECT NO.
1 : 50	GOCD C001
DRAWING NO.	REV
A300	P2
GO CONCEPT DESIGNS, 9 DARWIN RD, PORT TALBOT, SA12 6BT	
GOConceptDesigns@hotmail.com	