


Superseded


PETER JONES TALBOT DESIGN SERVICES mobile: 07817538014 email: jonespeter177@gmail.com		project title Proposed bedroom extension above existing garage 25 Cae Canol, Baglan Port Talbot	drawing title existing and proposed floor plans	drawing No 25 CC - 02 rev A
			date January 2020	scale 1:100

revision A 27/04/20
juliet balcony added to front
window to proposed new bedroom


Existing Ground Floor Plan NO CHANGES

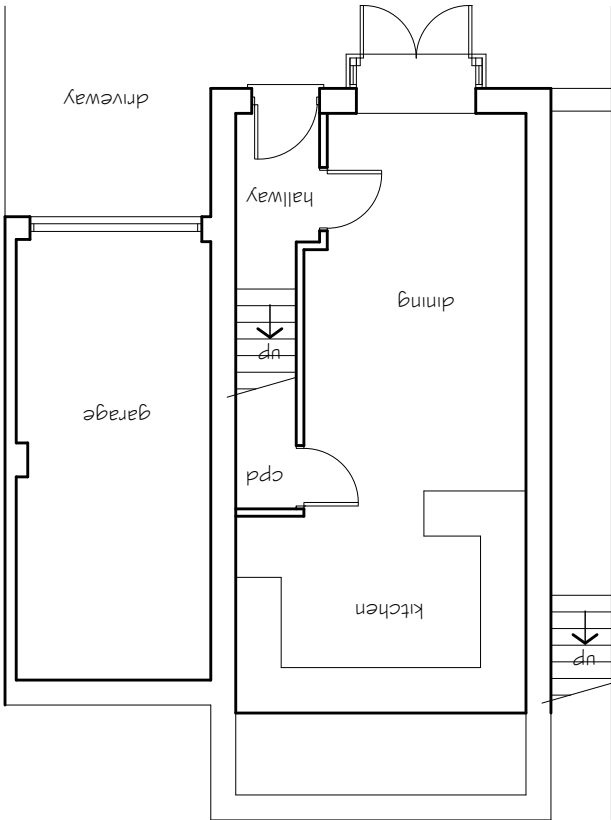

Existing First Floor Plan

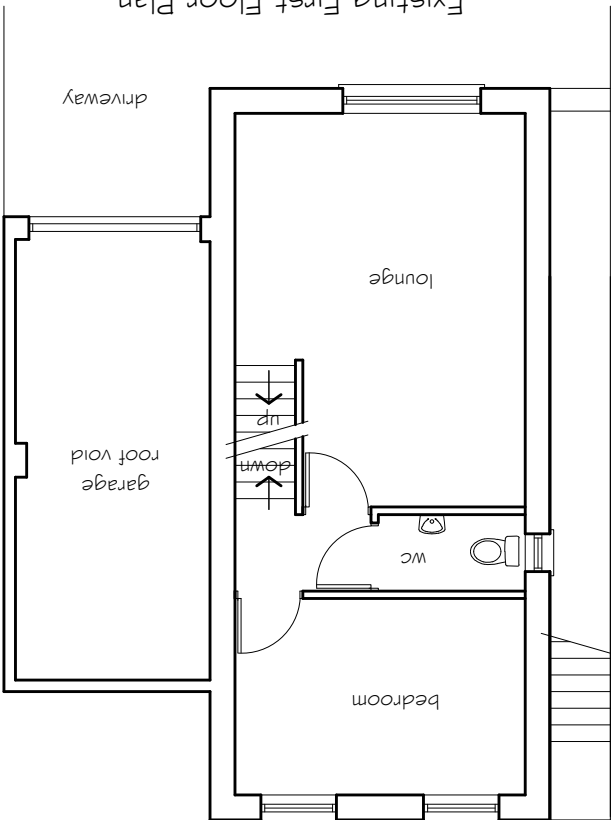

Proposed First Floor Plan

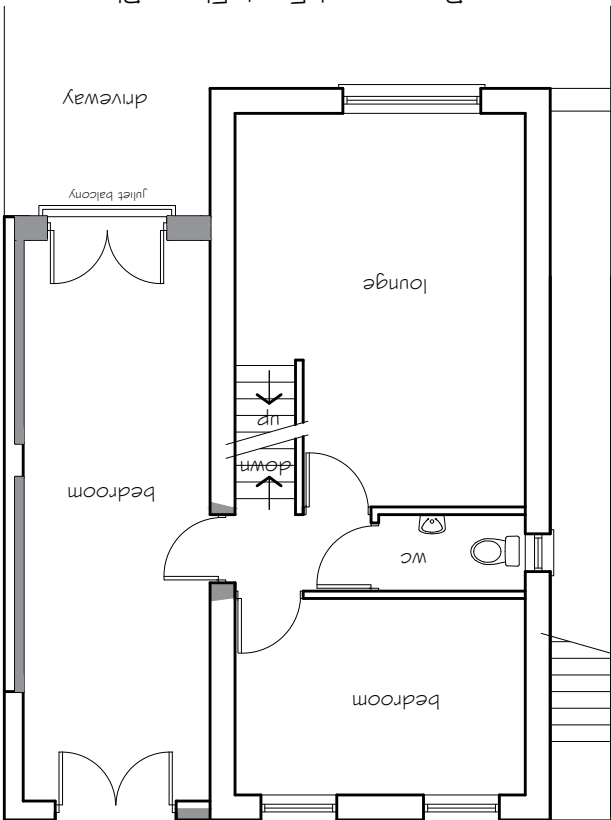

GENERAL NOTES
THE DESIGN AND CONSTRUCTION OF THE BUILDING WORKS
AND ALL SERVICES WILL BE CARRIED OUT TO SATISFY THE
REQUIREMENTS SET OUT IN LATEST STATUTORY BUILDING
REGULATIONS AND TO THE APPROVAL OF THE APPOINTED
BUILDING INSPECTOR