



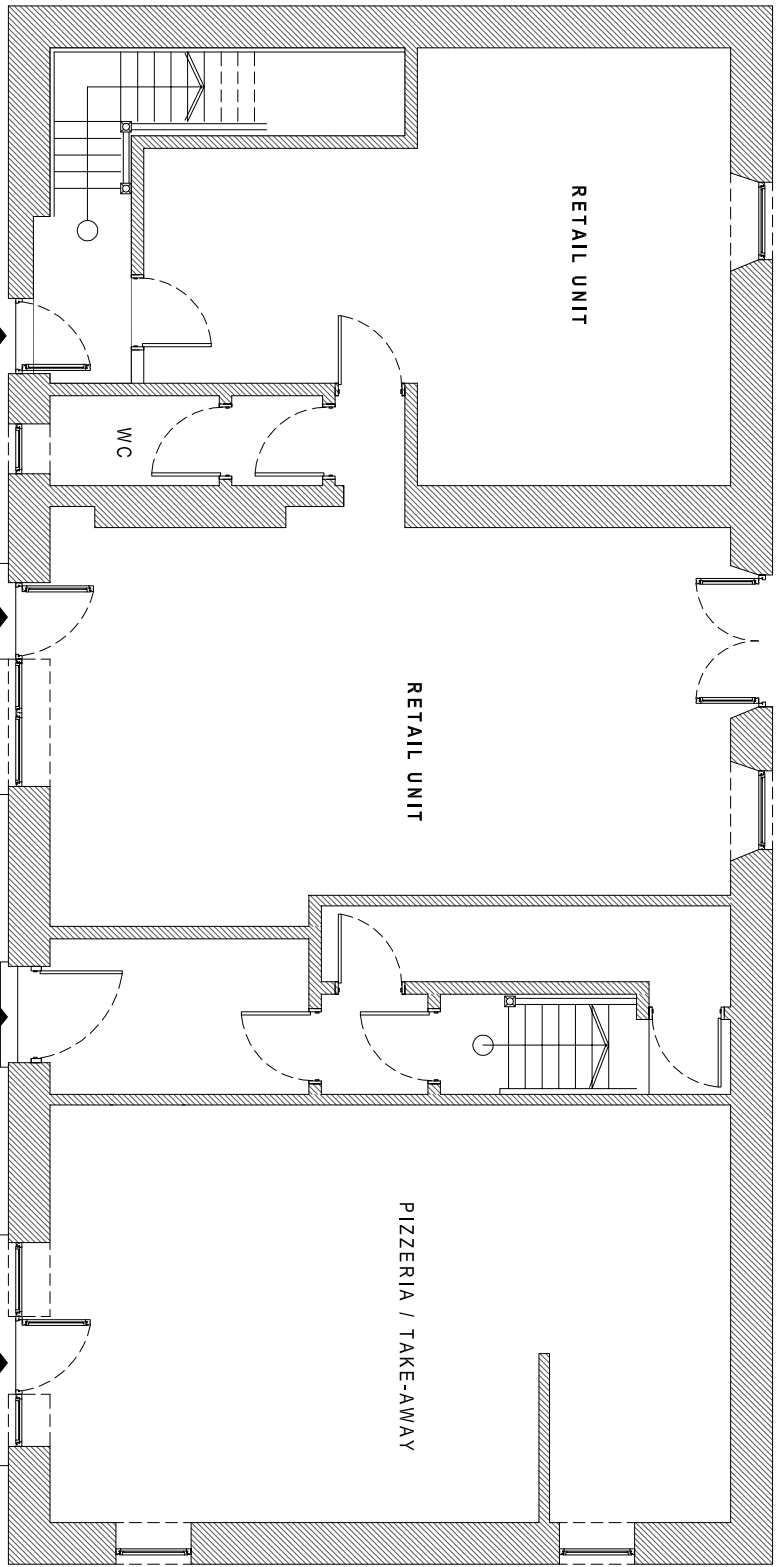


EXISTING GROUND FLOOR PLAN

Scale 1:50

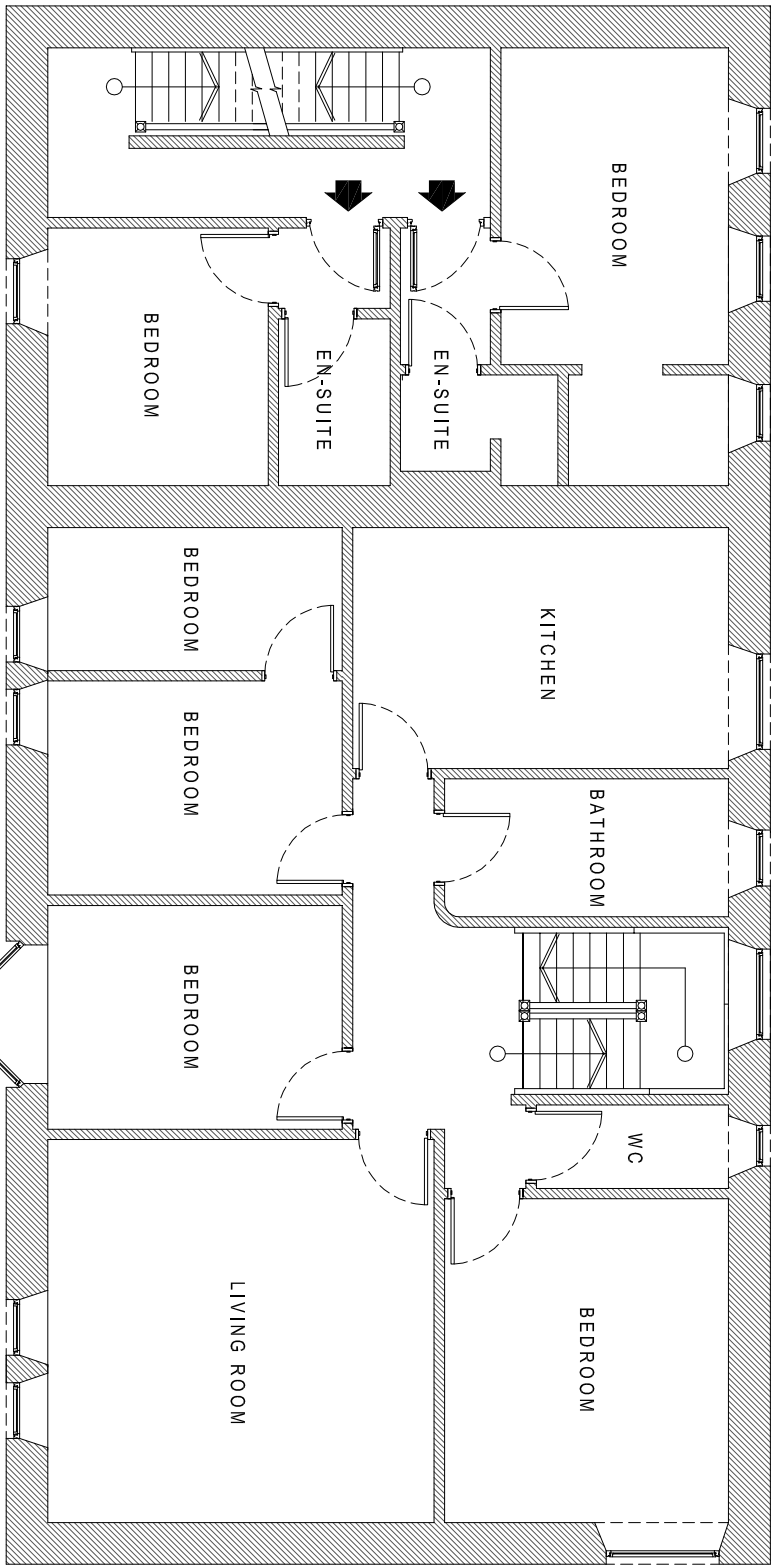

EXISTING FIRST FLOOR PLAN

Scale 1:50

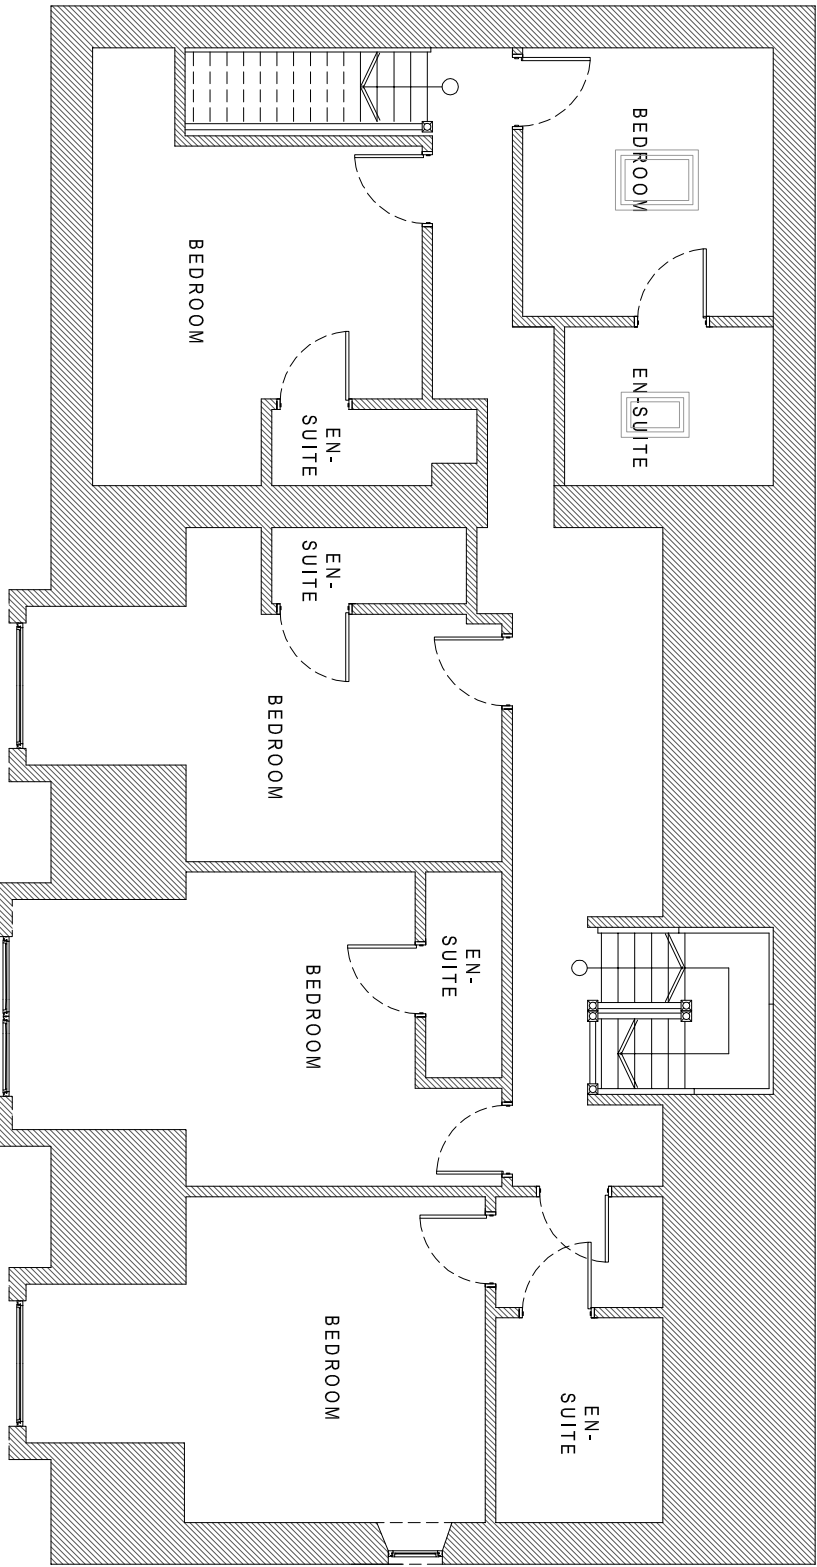

EXISTING SECOND FLOOR PLAN

Scale 1:50