



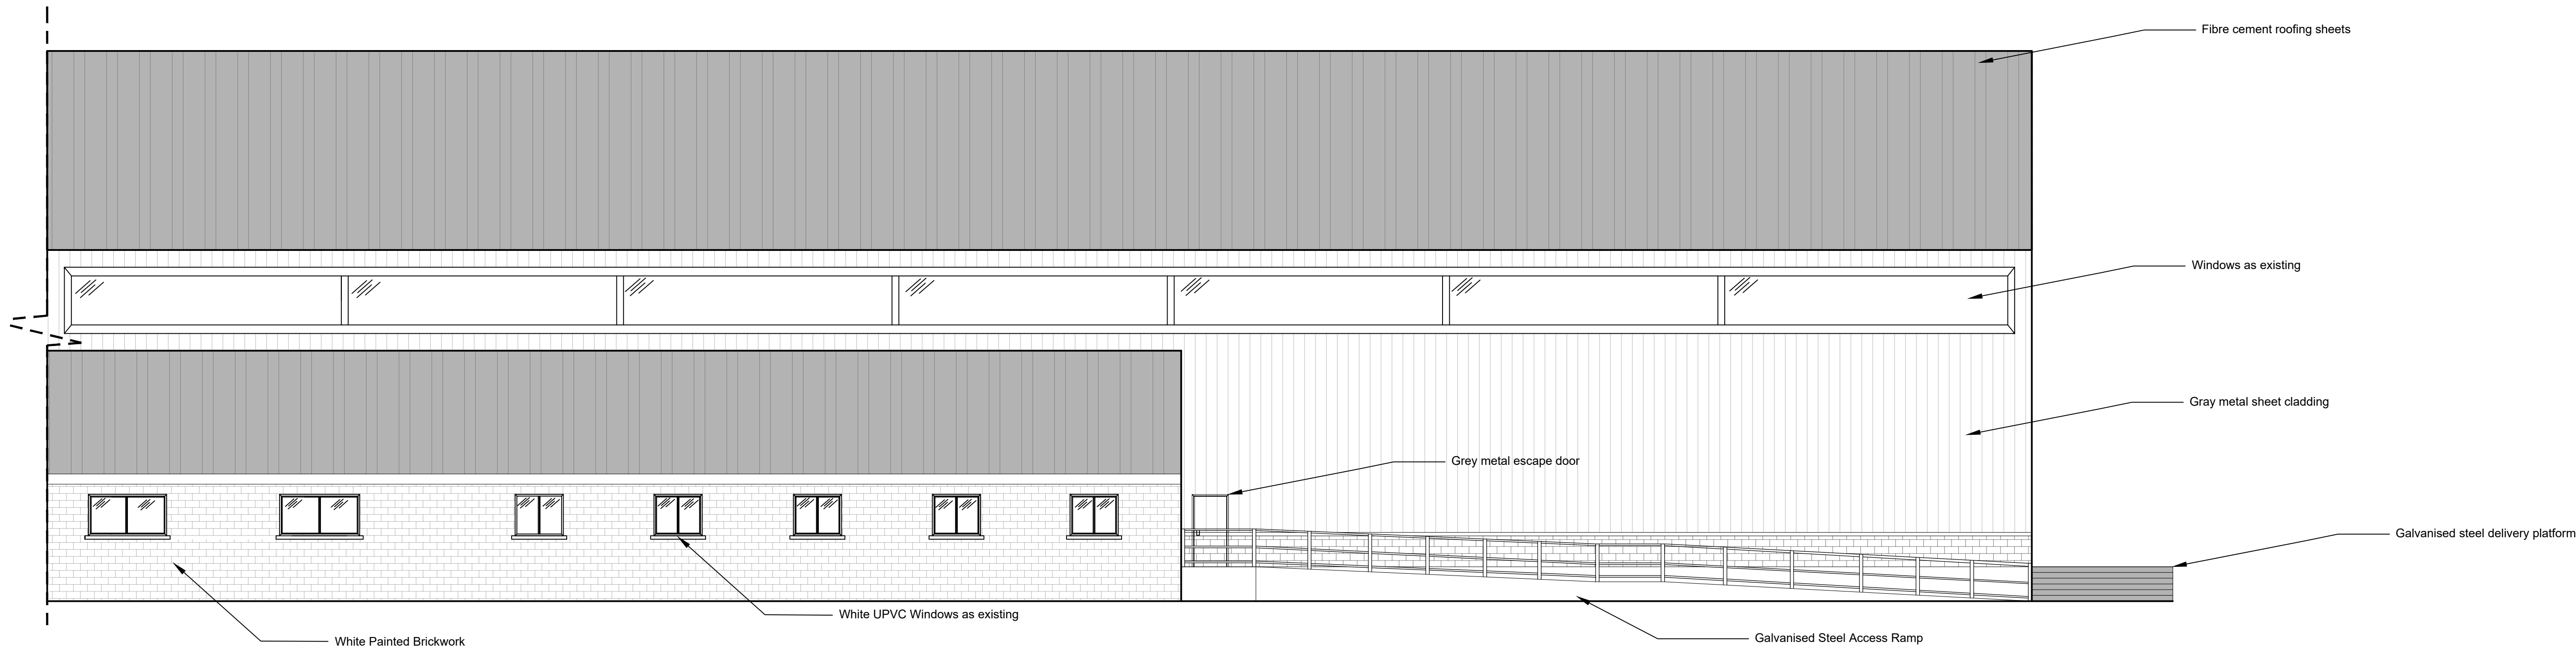

Proposed Side Elevation - Scale 1:100

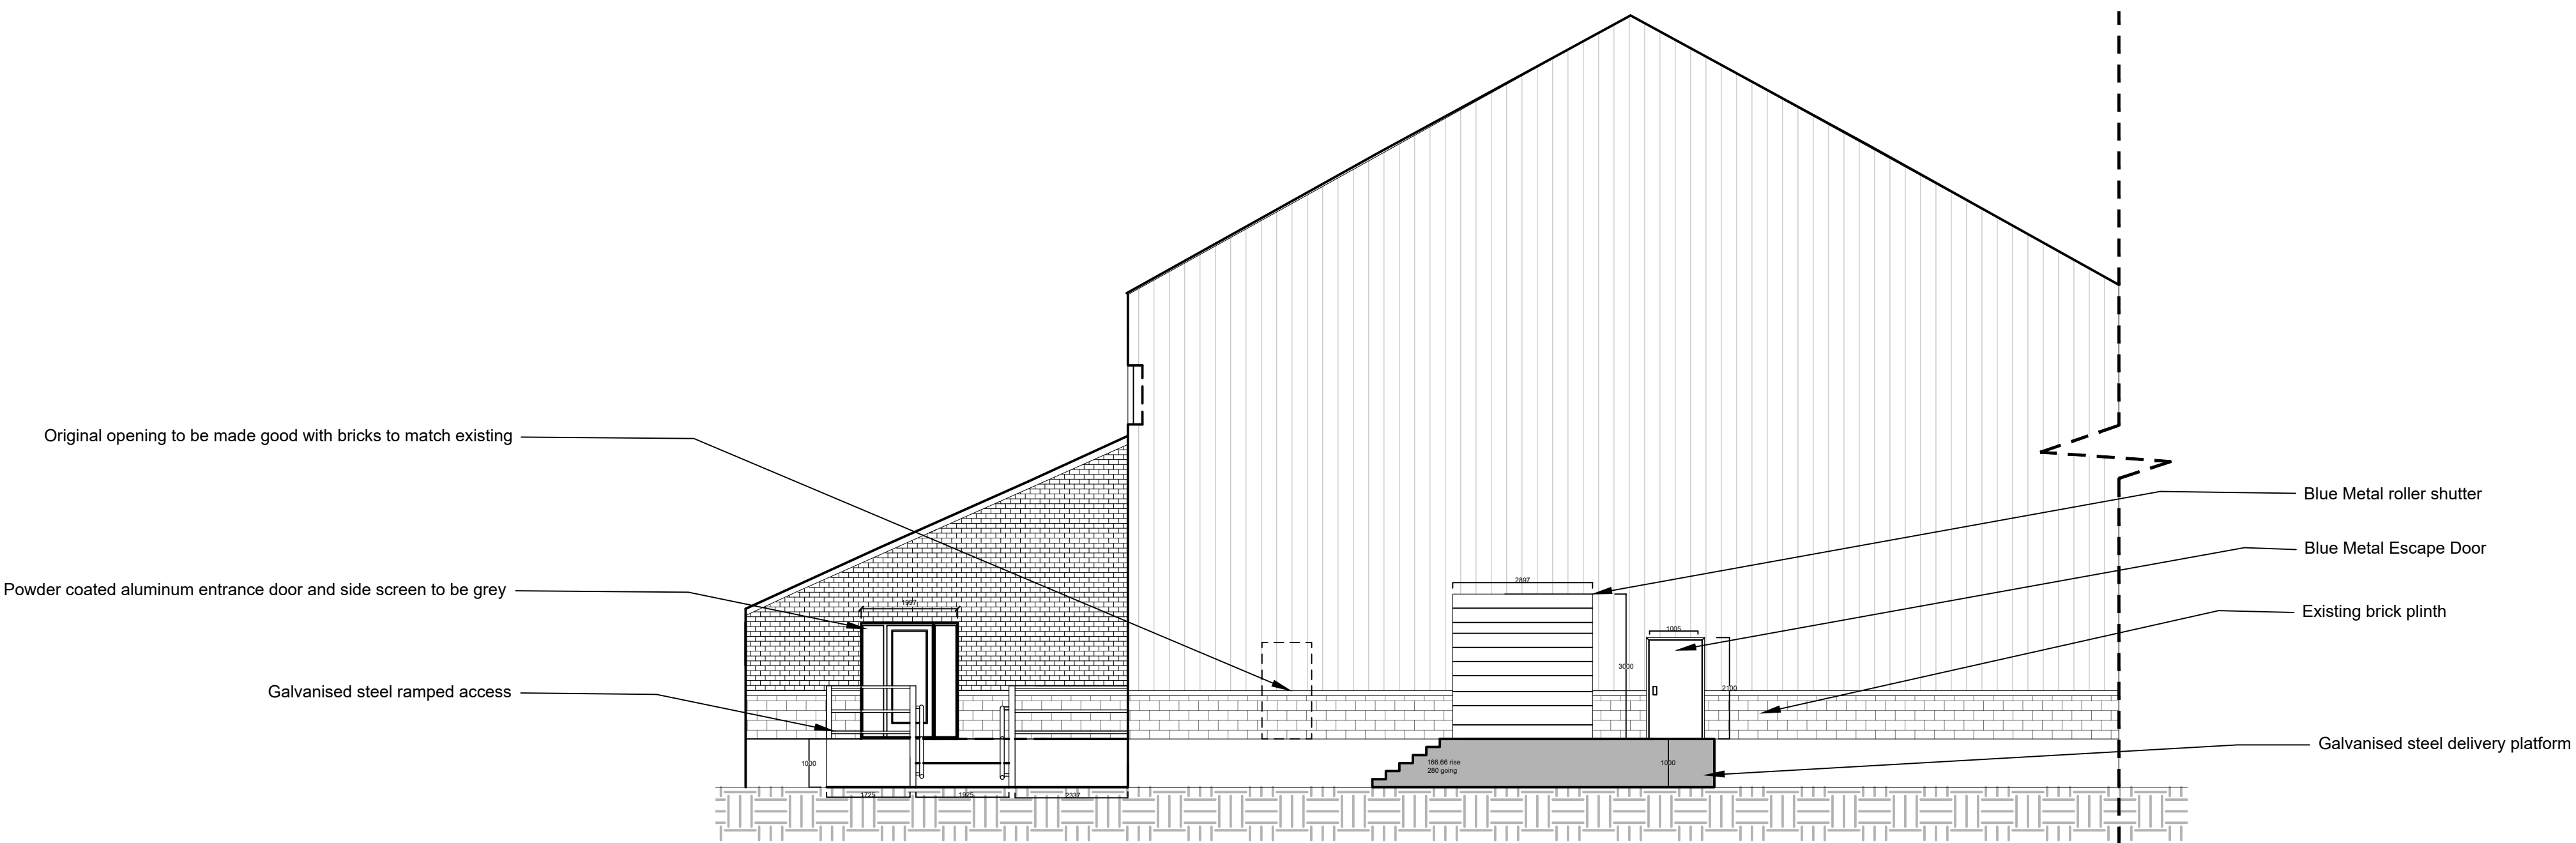

Proposed Front Elevation - Scale 1:100

-	-	-
Rev.	Details	Date
Status: Planning		
Project: CWIC Scaffolding Center		
Client: UWTSD		
Title: Proposed Elevations		
Drawing Number: 2295-21	Rev. -	Date Drawn: 06/03/20
Scale: 1:100	Drawn by: RD	
This drawing is the copyright of TRJ and may not be copied, altered, reproduced or passed to a third party without their consent. Dimensions must be checked and verified on site, discrepancies should be reported. THIS DRAWING SHOULD NOT BE SCALED		
 Adeiladu ar Sylfaen Gadarn Building on a Firm Foundation www.trjtd.co.uk 		

T. Richard Jones (BETWS) LTD
Foundry Road, Ammanford,
Carmarthenshire, SA18 2LS.
Tel: 01269 591103 Fax: 01269 596207
Email: enquiries@trjtd.co.uk