



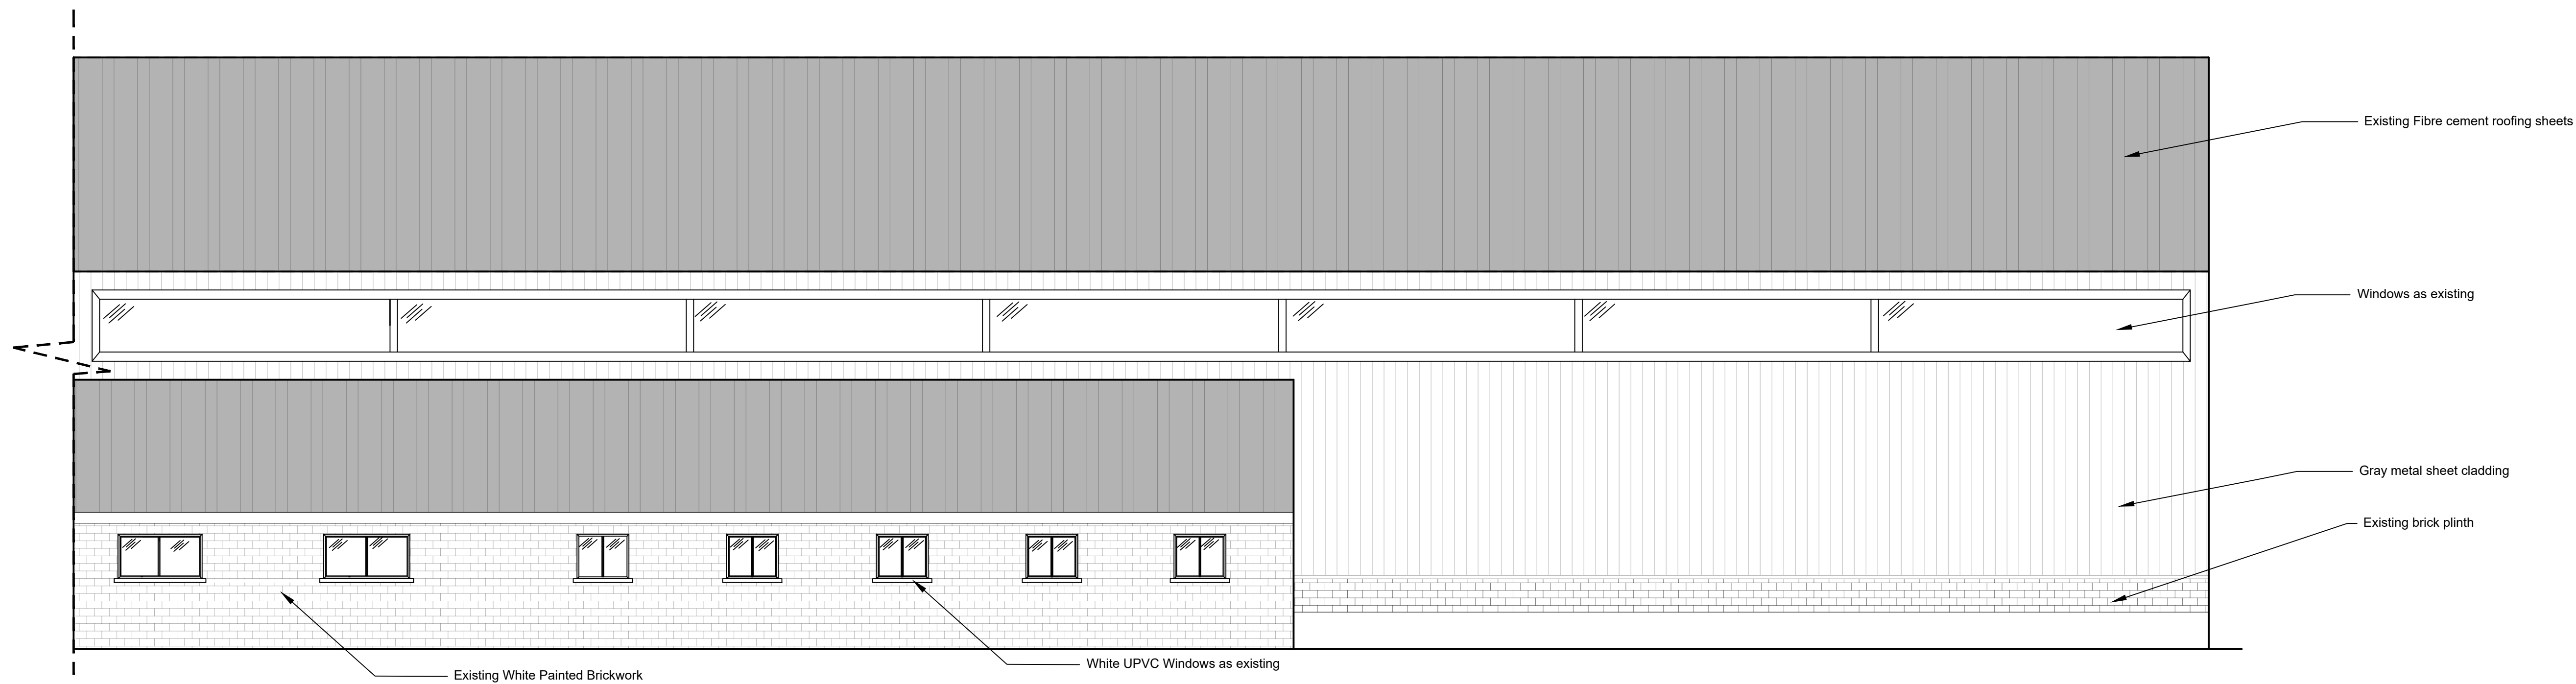

Existing Side Elevation - Scale 1:100

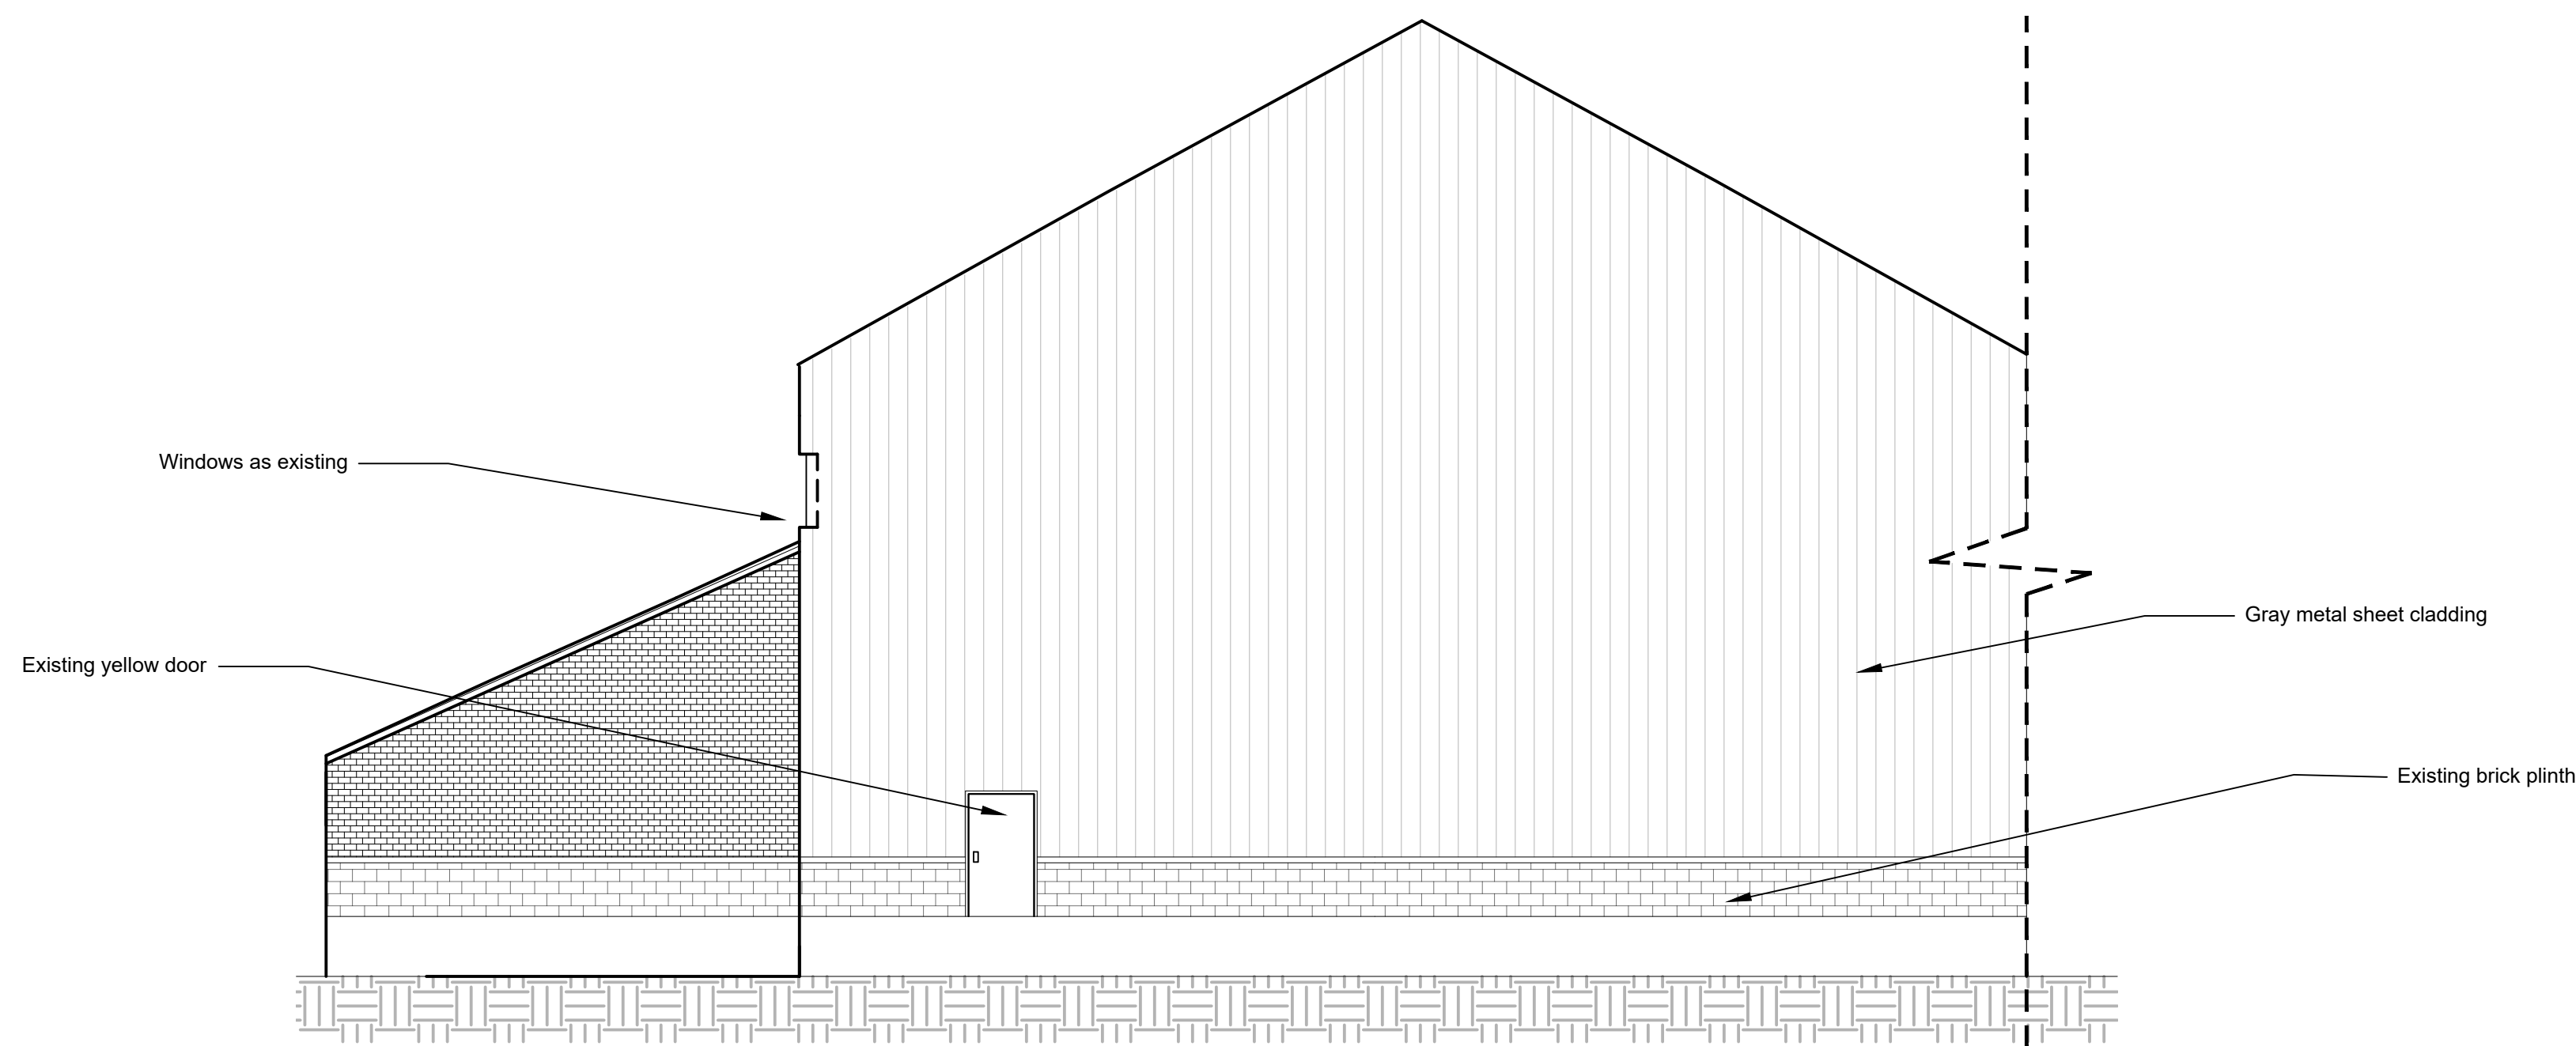

Existing Front Elevation - Scale 1:100

-	-	-
Rev. Details		Date
Status: Planning		
Project: CWIC Scaffolding Center		
Client: UWTSD		
Title: Existing Elevations		
Drawing Number: 2295-020	Rev. -	Date Drawn: 06/03/20
Scale: 1:100		Drawn by: RD
This drawing is the copyright of TRJ and may not be copied, altered, reproduced or passed to a third party without their consent. Dimensions must be checked and verified on site, discrepancies should be reported. THIS DRAWING SHOULD NOT BE SCALED		



T. Richard Jones (BETWS) LTD
Foundry Road, Ammanford,
Carmarthenshire, SA18 2LS.
Tel: 01269 591103 Fax: 01269 596207
Email: enquiries@trjtd.co.uk