


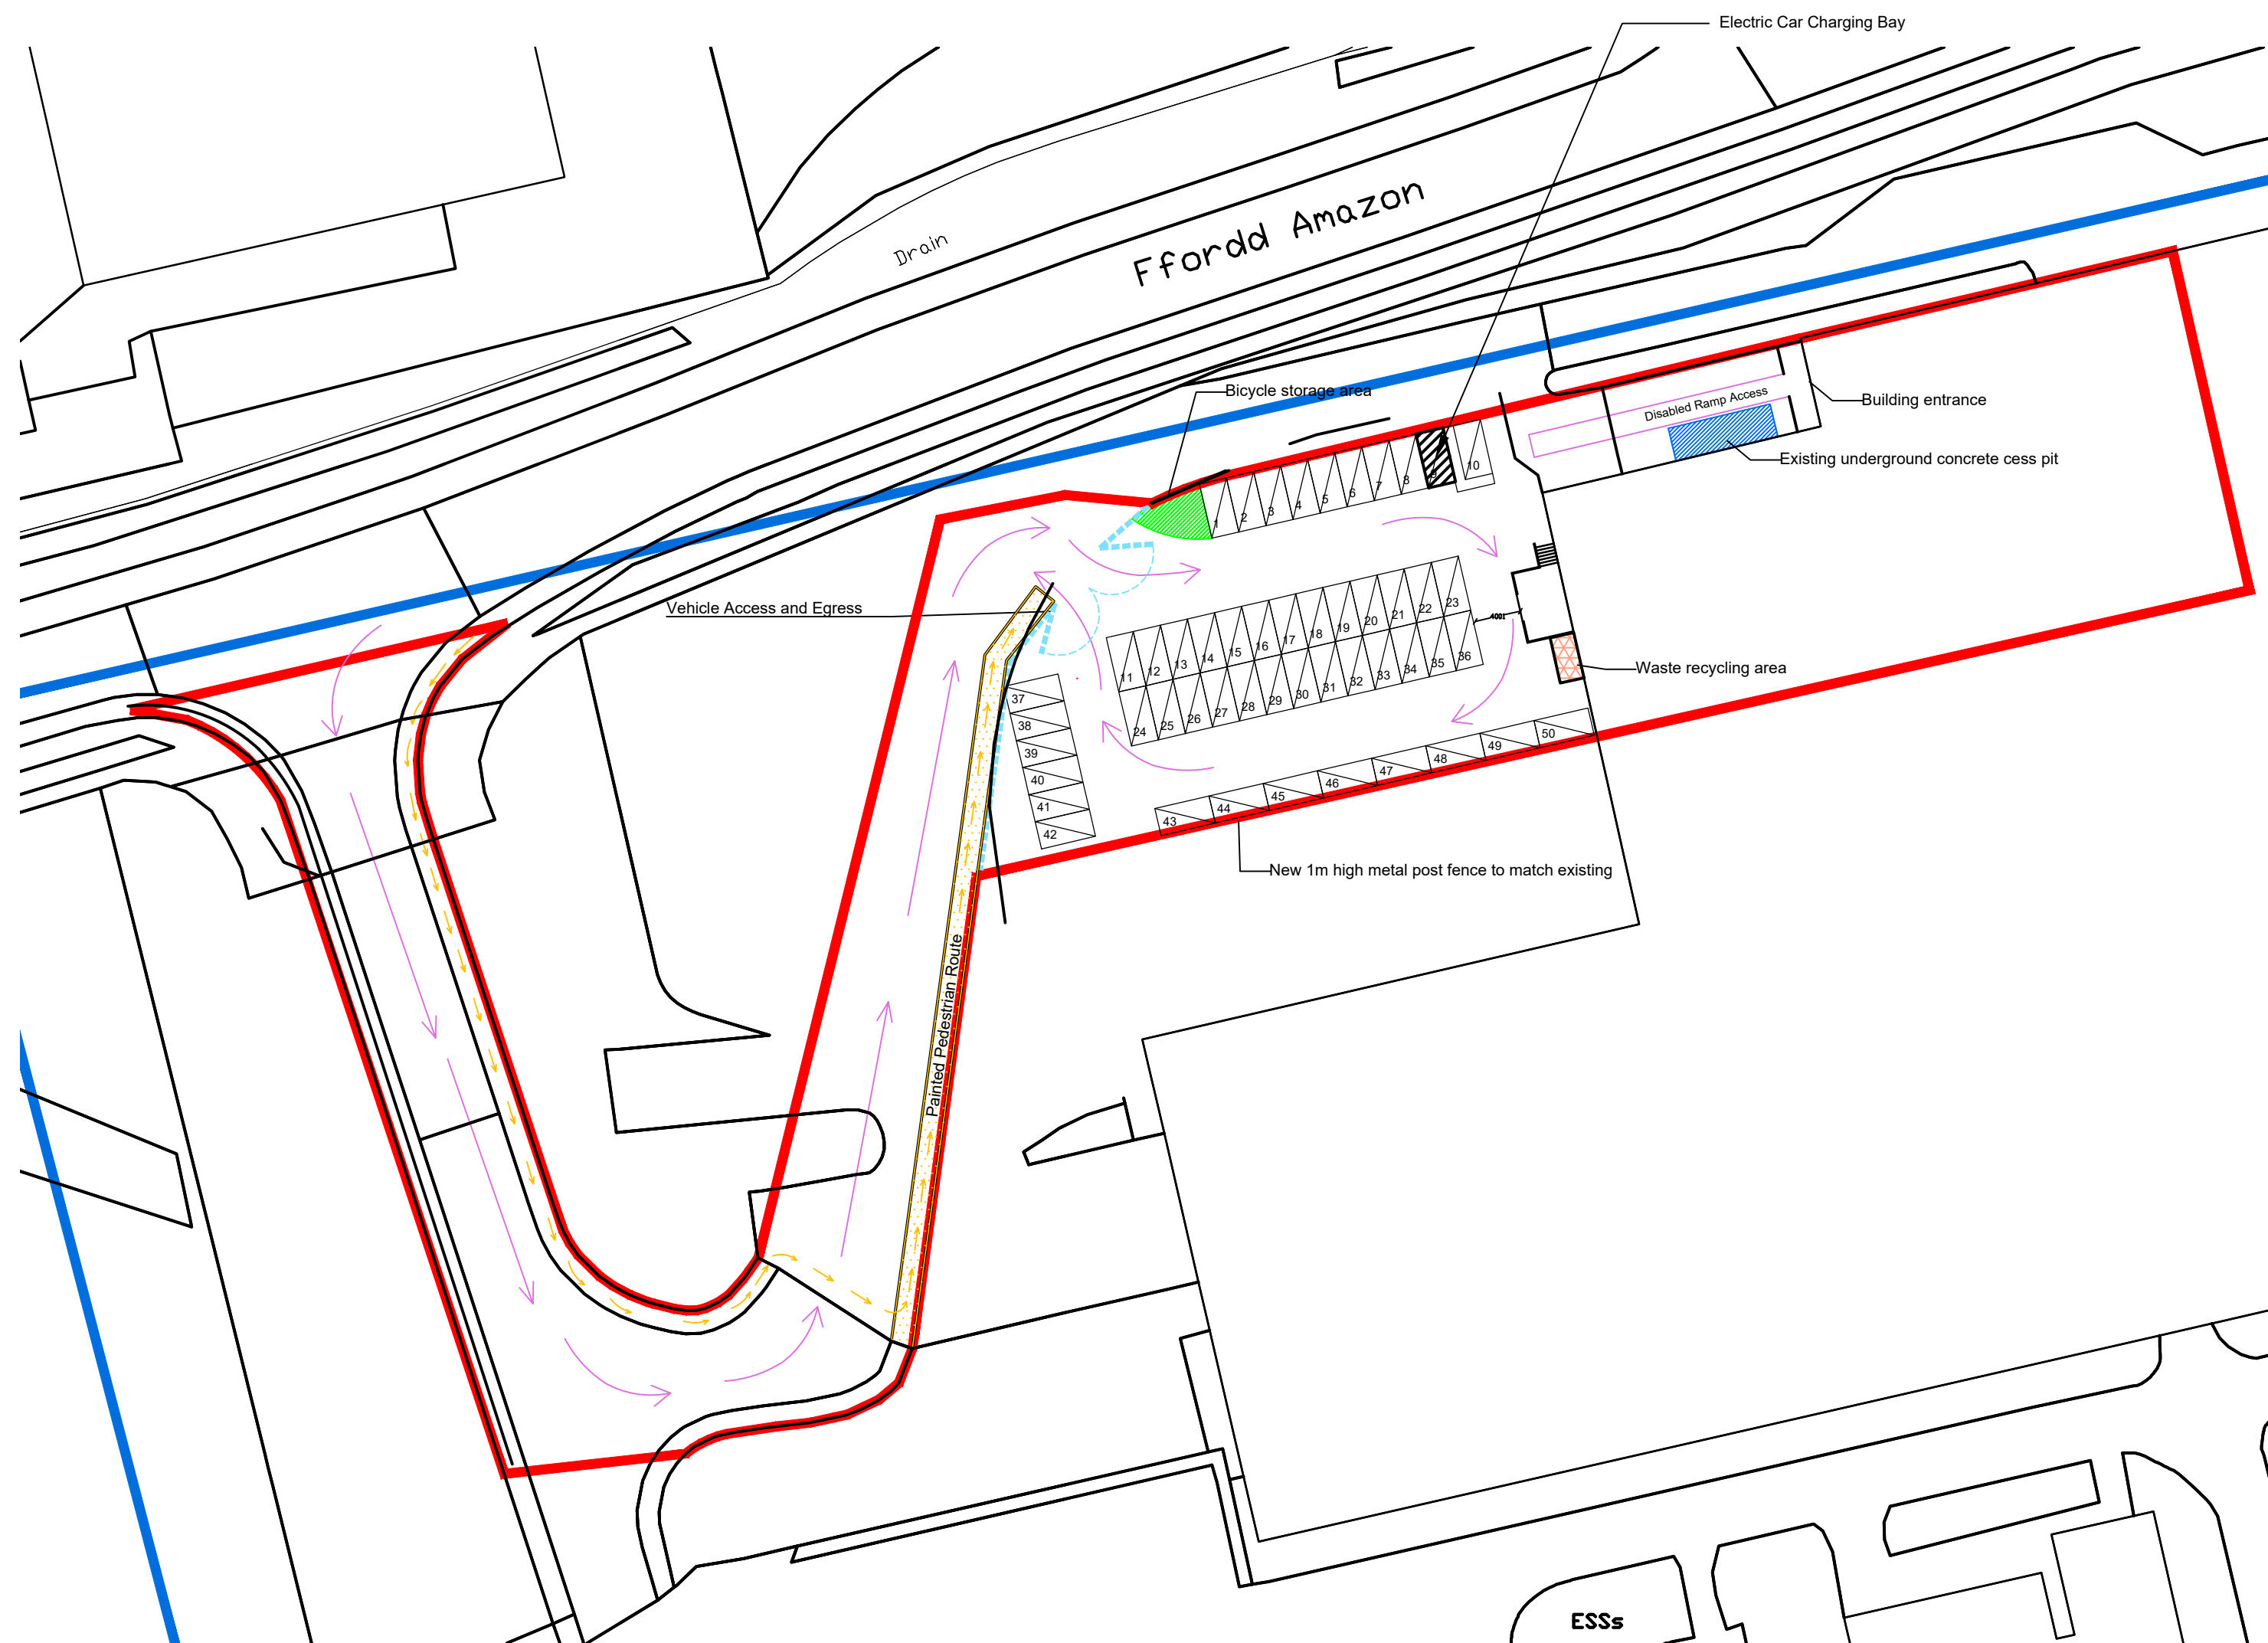

Proposed Block Plan 1:500

 Proposed Site Area : 5142.51m²



Image A:A - Existing Site Fence

Status: Planning

Drawing Number:
2295-19

Date Drawn: 02/03/20


Scale: 1:500

Project: CWIC Scaffolding Centre

Title: Proposed Site Plan

Drawn by: RD

This drawing is the copyright of TRJ and may not be copied, altered, reproduced or passed to a third party without their consent.
Dimensions must be checked and verified on site, discrepancies should be reported.
THIS DRAWING SHOULD NOT BE SCALED

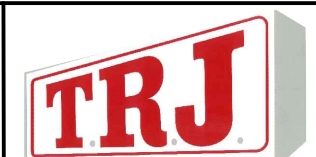

T. Richard Jones (BETWS) LTD
Foundry Road,
Ammanford,
Carmarthenshire,
SA18 2LS.
Tel: 01269 591 103
Fax: 01269 596 207
Email: enquiries@trj.co.uk

©