

PROPOSED FLOOR PLAN AND ELEVATIONS

PENIEL PENTECOSTAL, GLYNNEATH

Notes
This drawing is copyrighted and must not be reproduced or disclosed to third parties without the prior written permission of Prime Architecture Limited.

Do not scale from this drawing. Responsibility will not be accepted by Prime Architecture Limited for errors made by others scaling from the drawing. Use written dimensions only. Contractor to verify all dimensions before commencing work on site.


Prime Architecture Limited are to be notified immediately in writing of any discrepancies. All survey information incorporated within the drawings cannot be guaranteed as accurate unless confirmed by a fixed dimension.

All dimensions are in millimeters unless otherwise noted.

This drawing is to be read in conjunction with all relevant project drawings and specification prepared by Prime Architecture Limited and other relevant consultants, specialists, etc.

CDM noted are provided to assist the contractor in managing residual hazards identified during the design stage. Any such notes do not relieve the contractor of their duties and they must provide a safe system of work based on method statements, risk assessments, etc.

Revision:	Description:	Date:

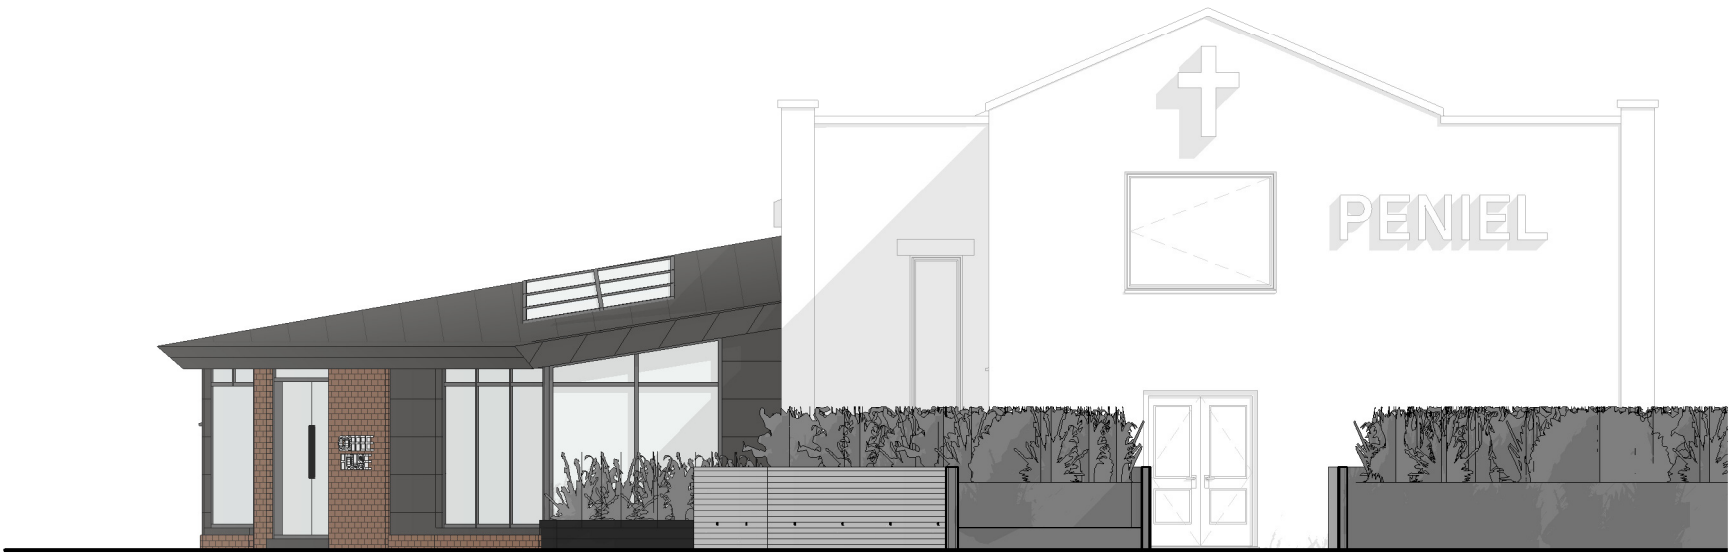

Front Elevation South
1 : 100




Side Elevation East
1 : 100



Rear Elevation North
1 : 100




Side Elevation West
1 : 100

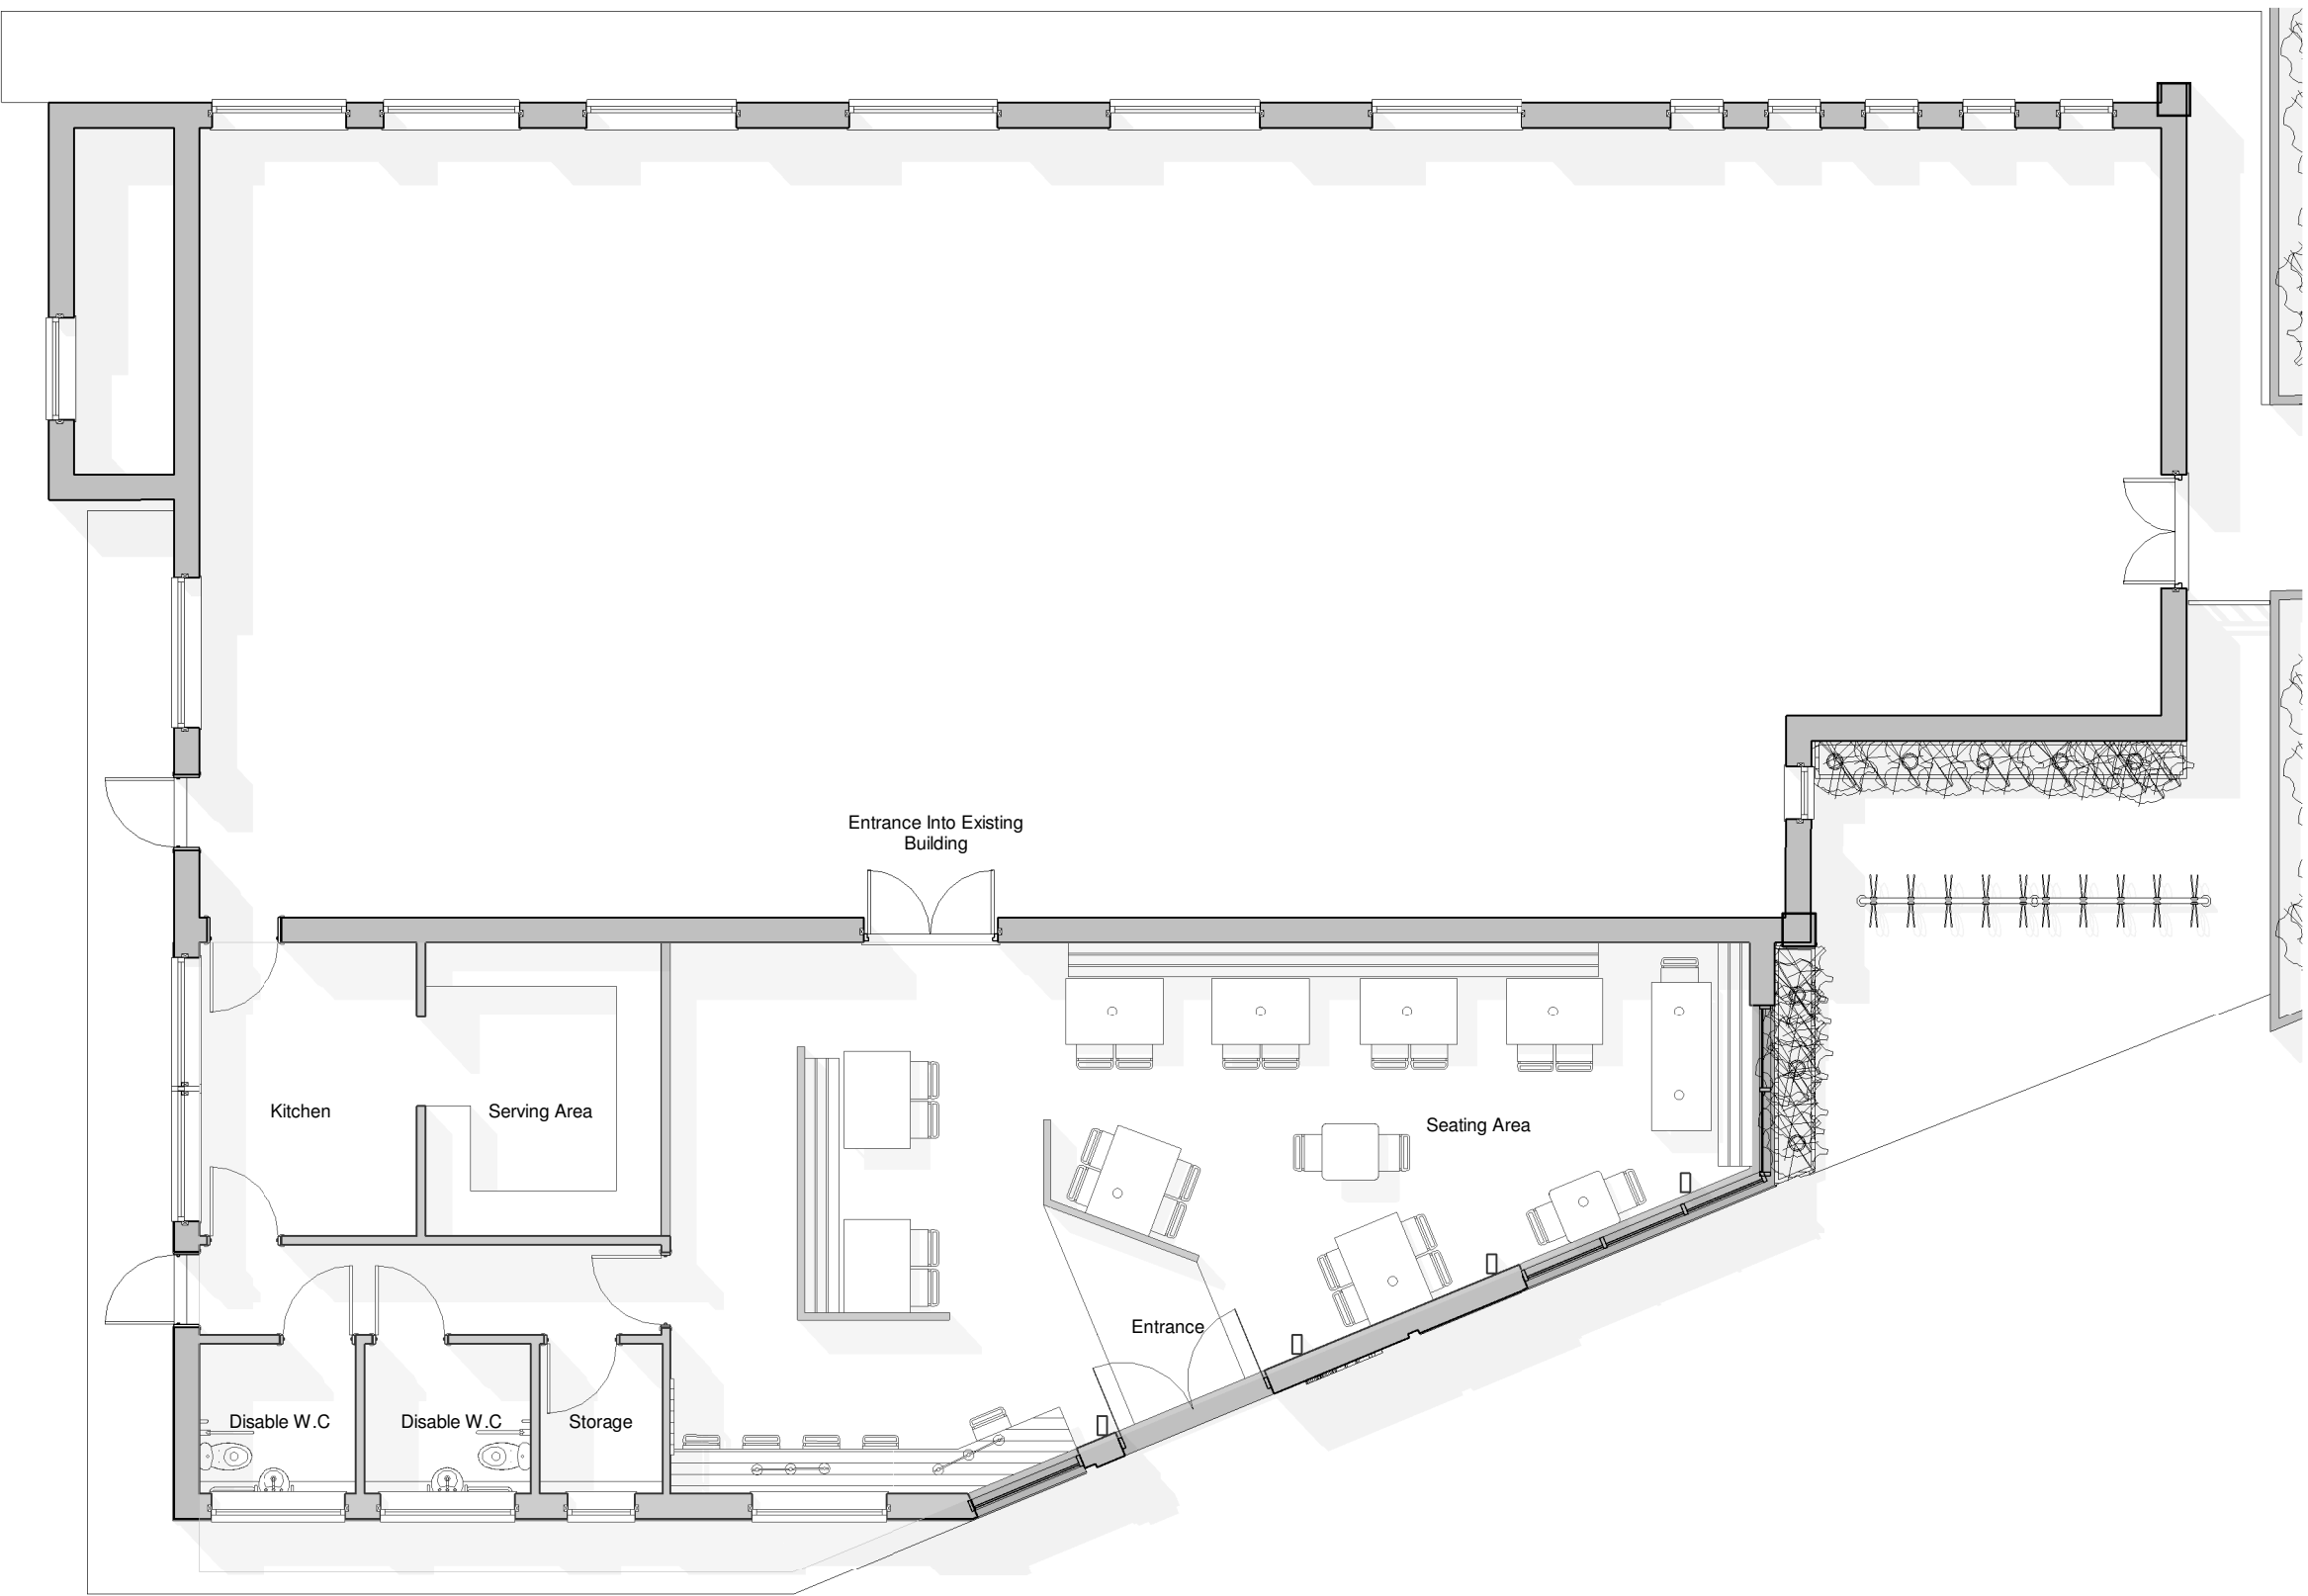

Proposed Ground Floor Plan
1 : 100


Available Seats = 47

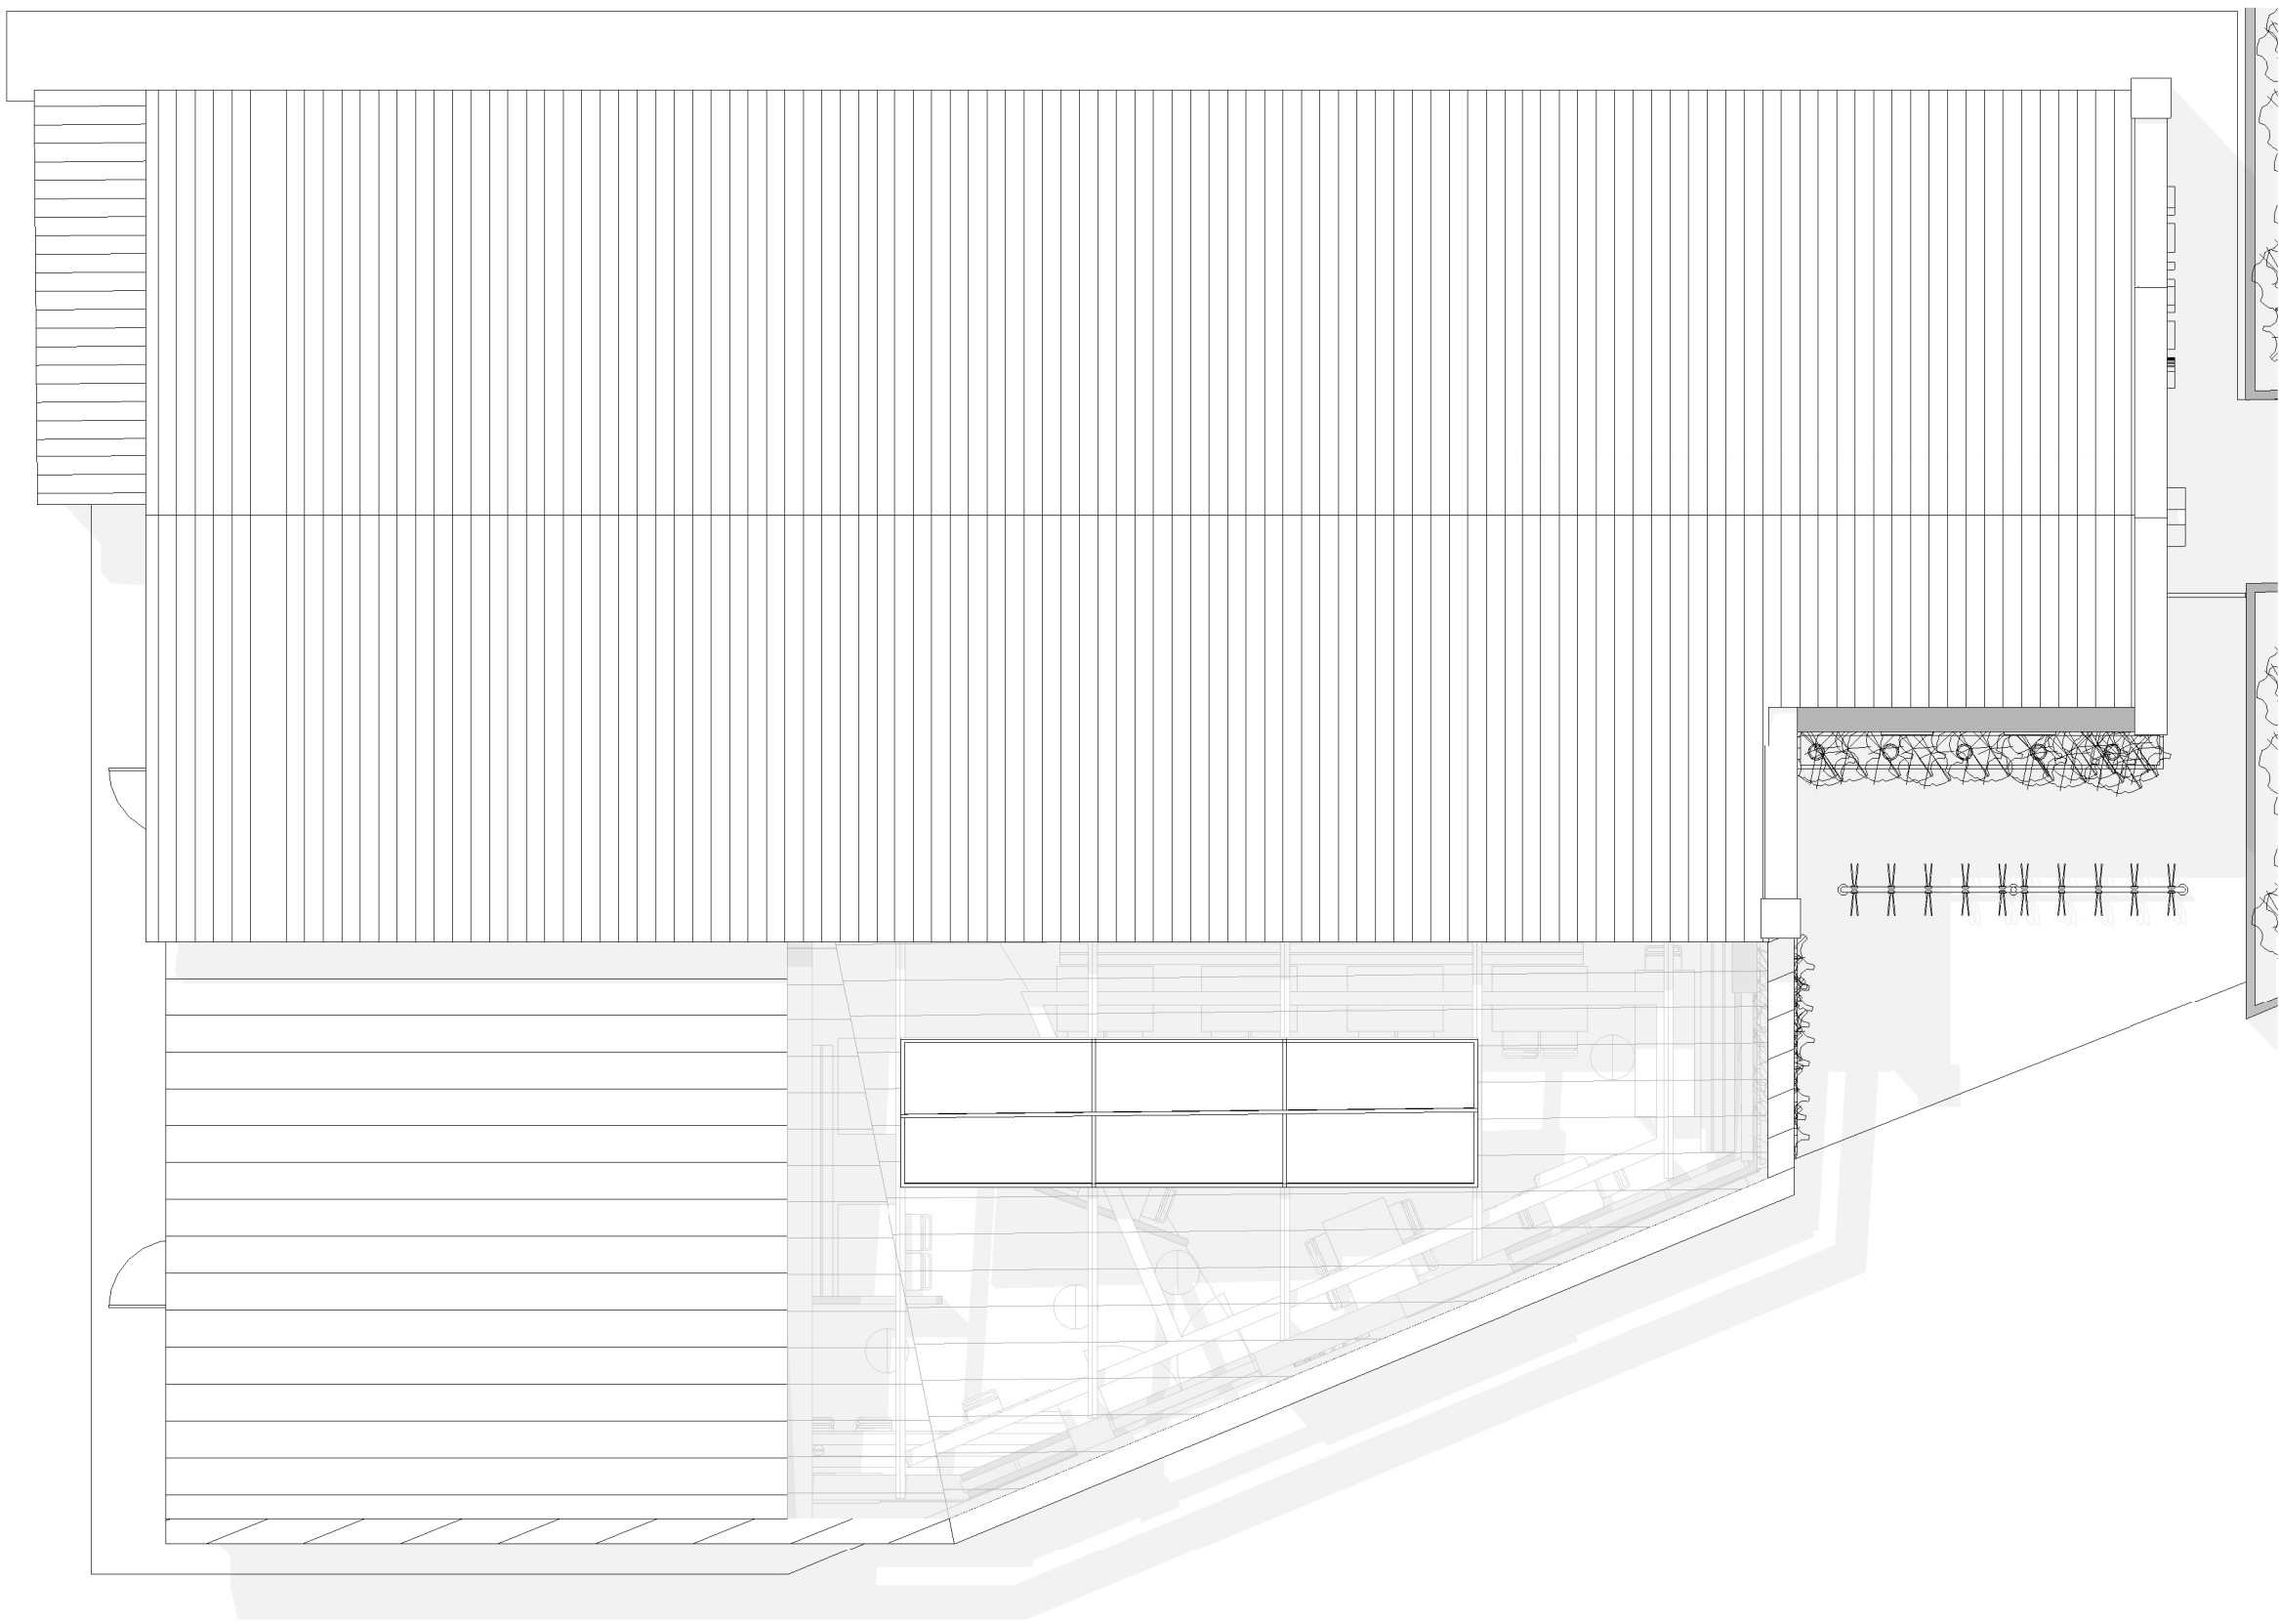

Proposed Roof Plan
1 : 100

Drawing Status:
PLANNING

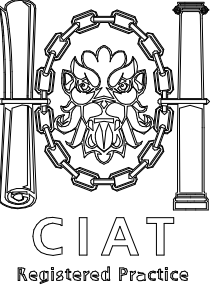

Prime Architecture Limited, 3 Llandello Road,
Cross Hands, Llanelli, SA14 6NA
01269 842 575
info@prime-arch.co.uk
www.prim-arch.co.uk


Client:
Peniel Pentecostal

Project Title:
Feasibility Study for New Coffee Shop at
Peniel Pentecostal, Glynneath

Drawing Title:
Proposed Floor Plans & Elevations

Scale: 1:100 @ A1	Date: March 2020
----------------------	---------------------

Job No: 761	Drawing No: 01	Rev:
----------------	-------------------	------