



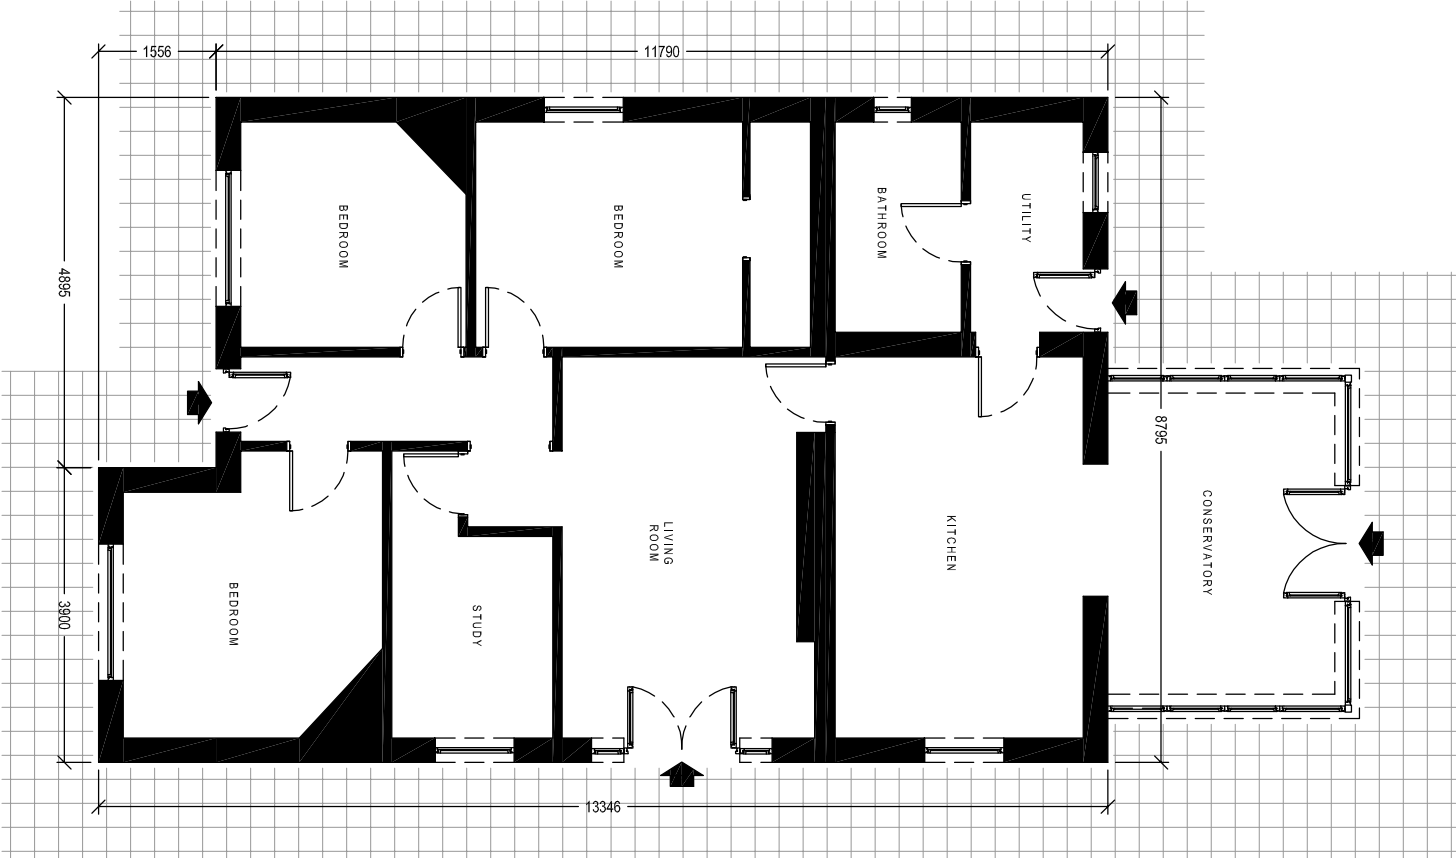

EXISTING FLOOR PLAN
Scale 1:100

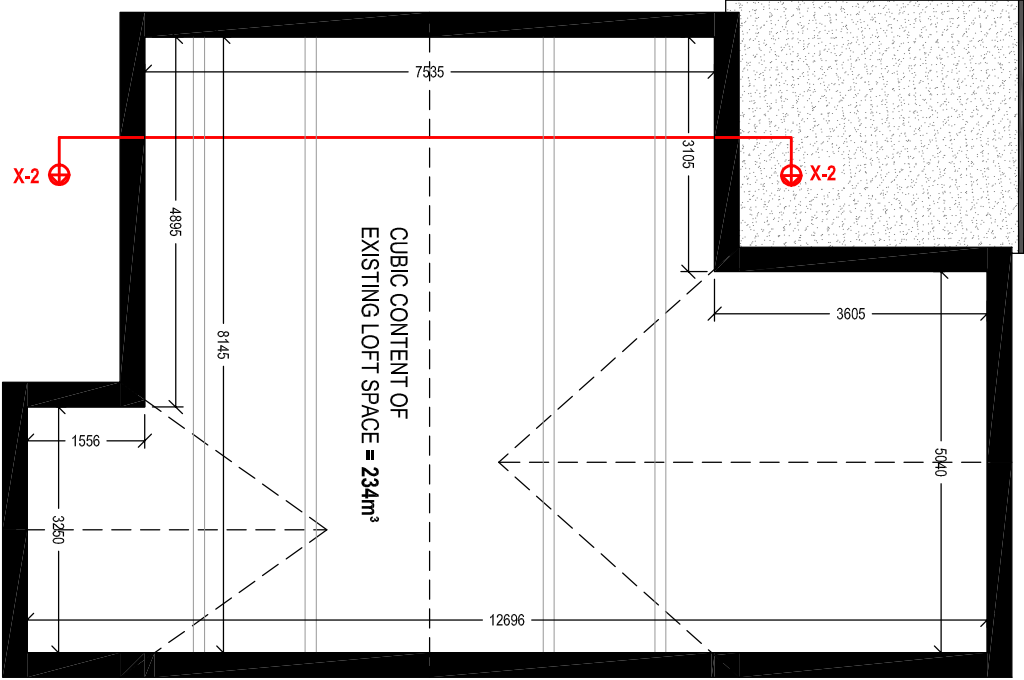

EXISTING LOFT PLAN
Scale 1:100

Client:

Mr. Paul Boniface
Brynawel
Heol Hir
Gwaun Cae Gurwen

Project Title:

PROPOSED LOFT CONVERSION
AND DORMER WINDOW EXTENSION

General Notes:

- 1. Do not scale from this drawing. Take figured dimensions only.
- 2. Dimensions are in millimetres unless otherwise stated.

Drawing Issues:

PLANNING

Drawing Title:

EXISTING FLOOR PLANS

Drawing No:	004	Revision:	A
Date:	10-03-2020	Revised:	20-04-2020
Scales(s):	1:100	Paper Size:	A3



Cwm Planning & Design Ltd.
(architectural and Draughting Services)