


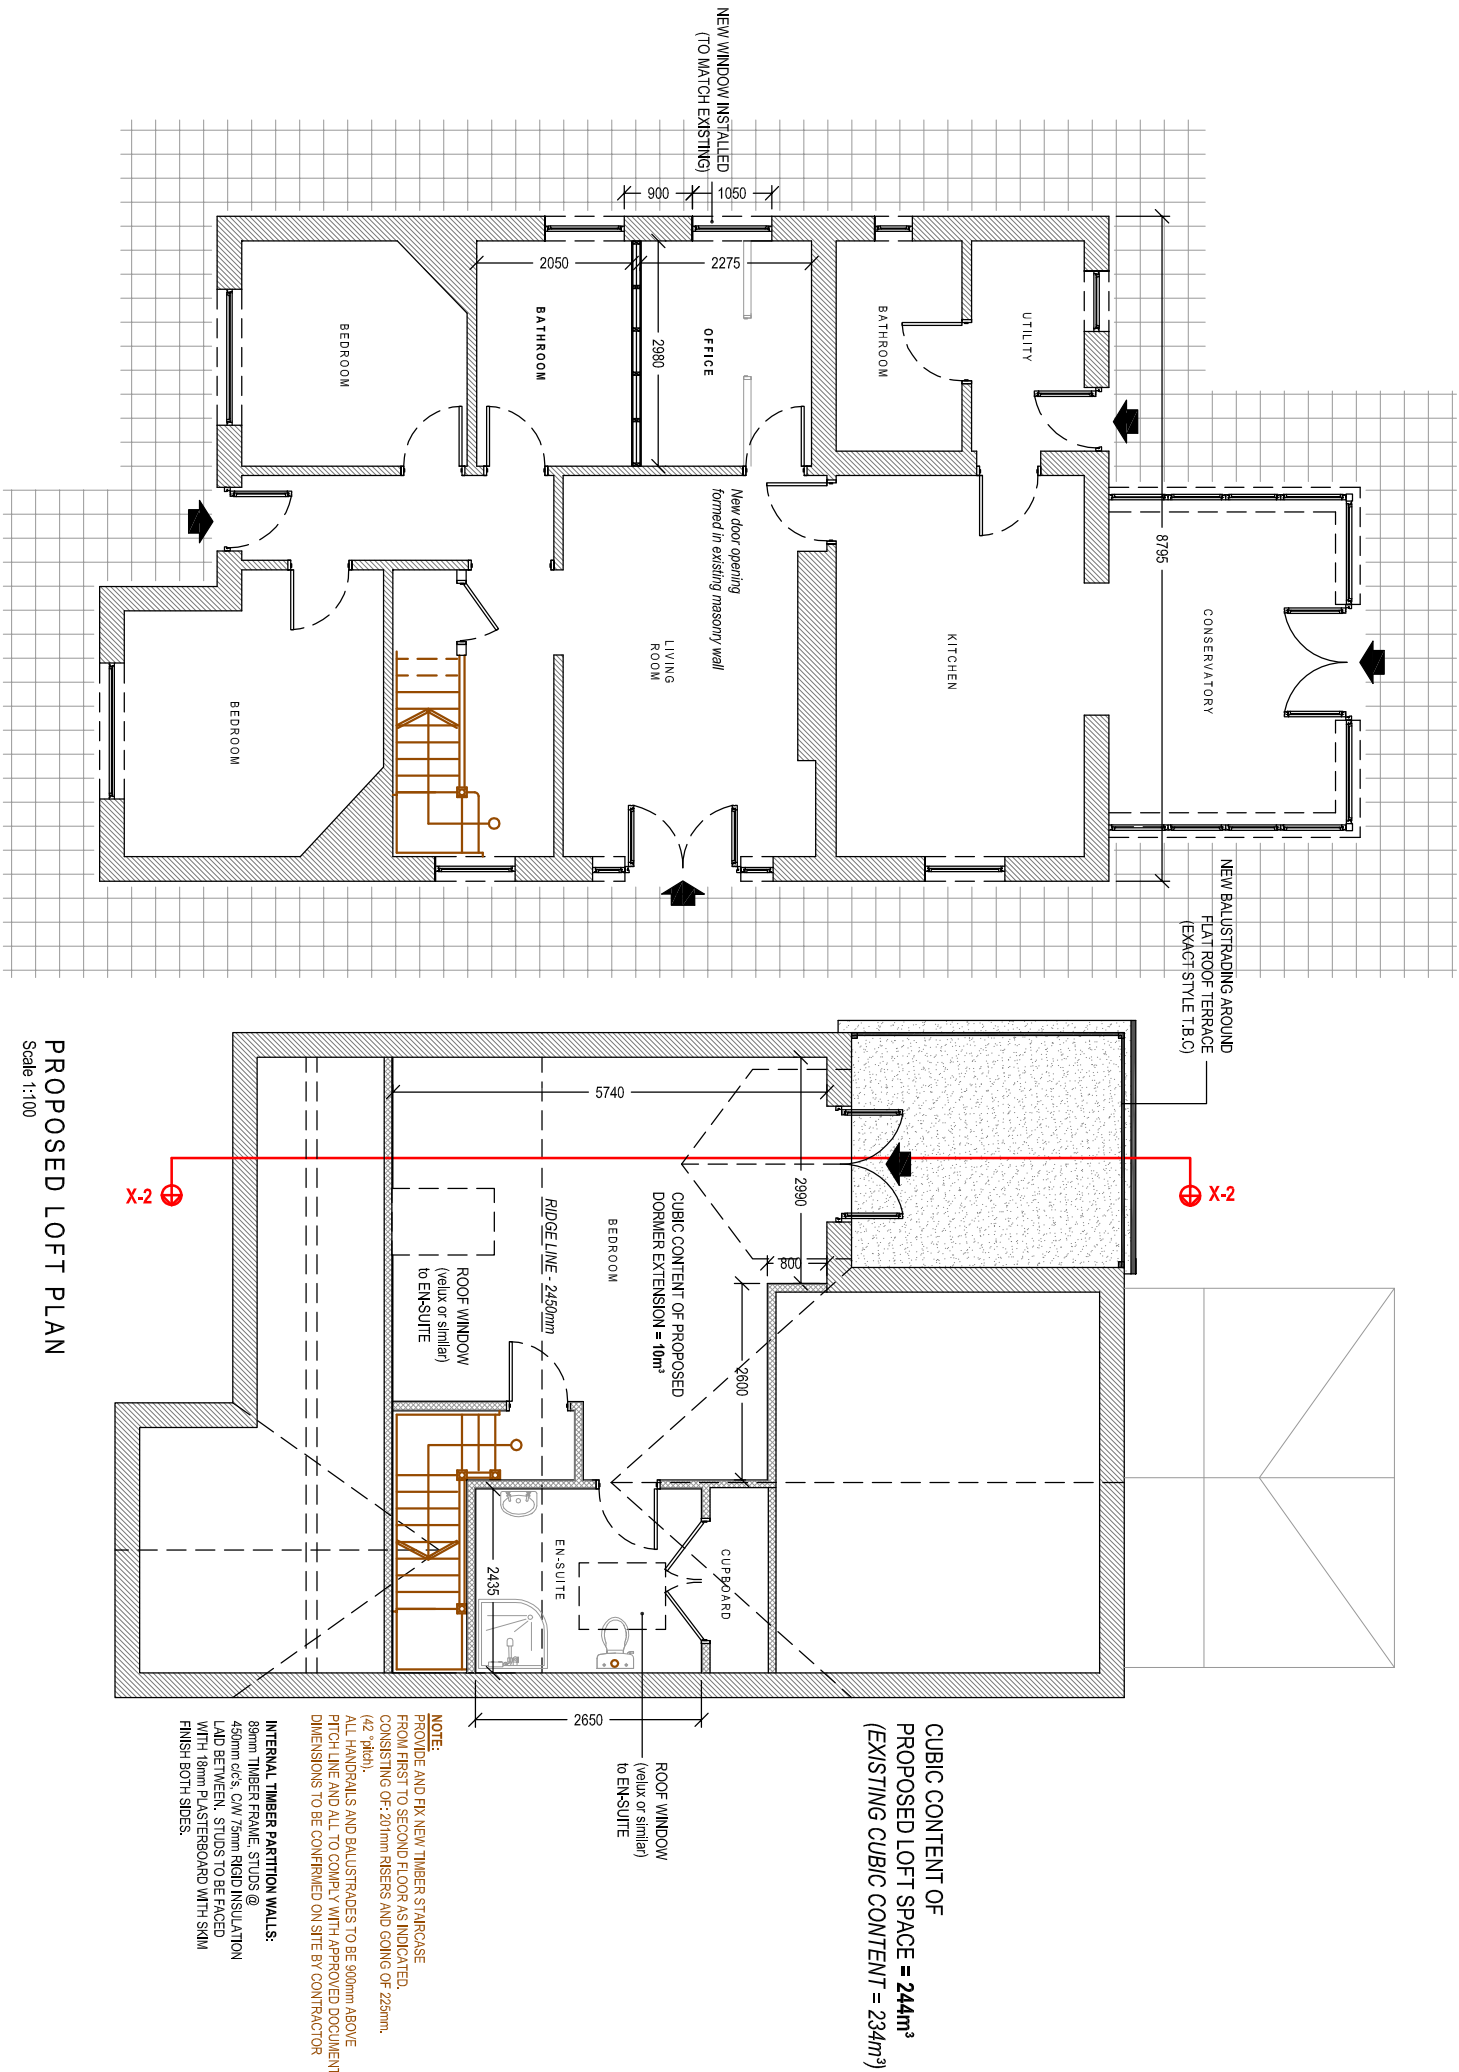

Client:

Mr. Paul Boniface
Brynawel
Heol Hir
Gwaun Cae Gurwen

Project Title:

**PROPOSED LOFT CONVERSION
AND DORMER WINDOW EXTENSION**

General Notes:

1. Do not scale from this drawing. Take figured dimensions only.
2. Dimensions are in millimeters unless otherwise stated.

Drawing Issues:

PLANNING

Drawing Title:			PROPOSED FLOOR PLANS	
Drawing No:	007	Revision:	A	
Date:	10-03-2020	Revised:	20-04-2020	
Scales(s):	1:100	Paper Size:	A3	



Cwm Planning & Design Ltd.
(architectural and Draughting Services)