



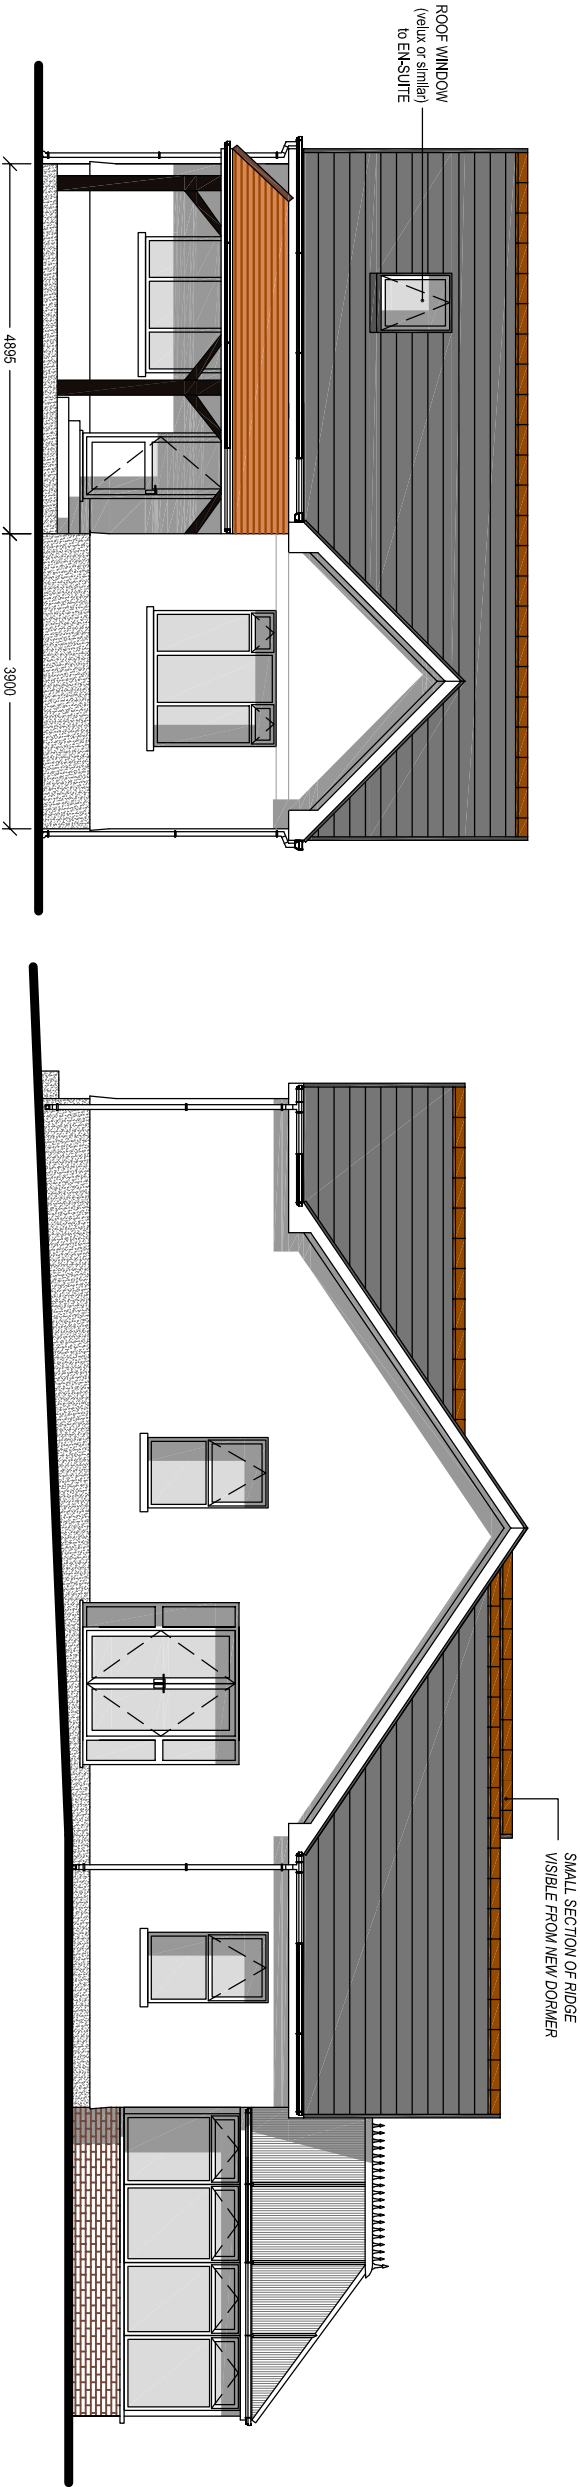

PROPOSED FRONT ELEVATION

PROPOSED SIDE ELEVATION

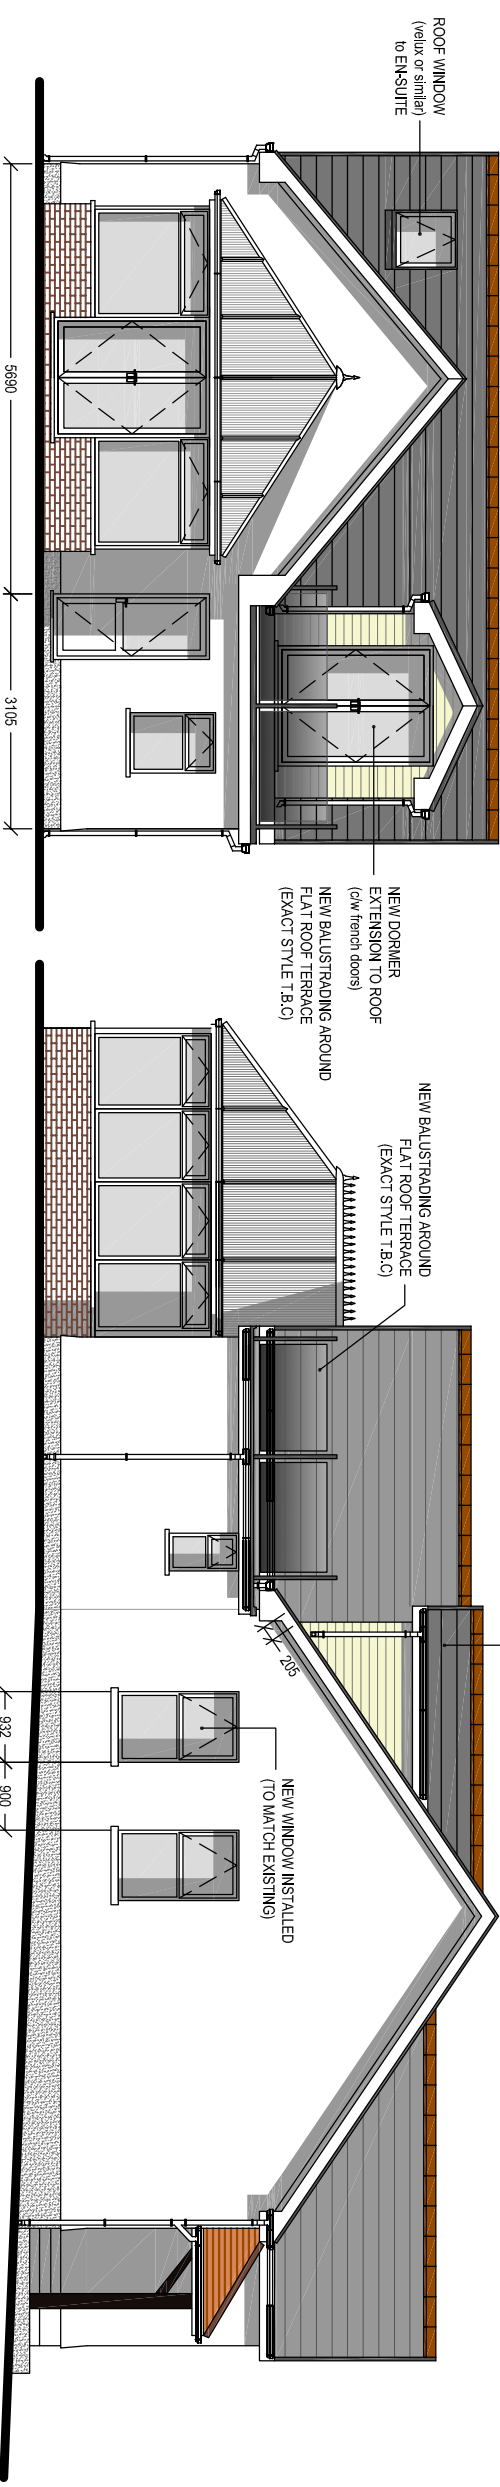

PROPOSED REAR ELEVATION

PROPOSED SIDE ELEVATION



Cwm Planning & Design Ltd.
(architectural and Draughting Services)

Client:

Mr. Paul Boniface
Brynawel
Heol Hir
Gwaun Cae Gurwen

Project Title:

PROPOSED LOFT CONVERSION
AND DORMER WINDOW EXTENSION

General Notes:

1. Do not scale from this drawing, take figured dimensions only.
2. Dimensions are in millimeters unless otherwise stated.

Drawing Issue:

PLANNING

Drawing Title:

PROPOSED ELEVATIONS

Drawing No:

006

Revision:

A

Date:

10-03-2020

Revised:

20-04-2020

Scale(s):

1:100

Paper Size:

A3