



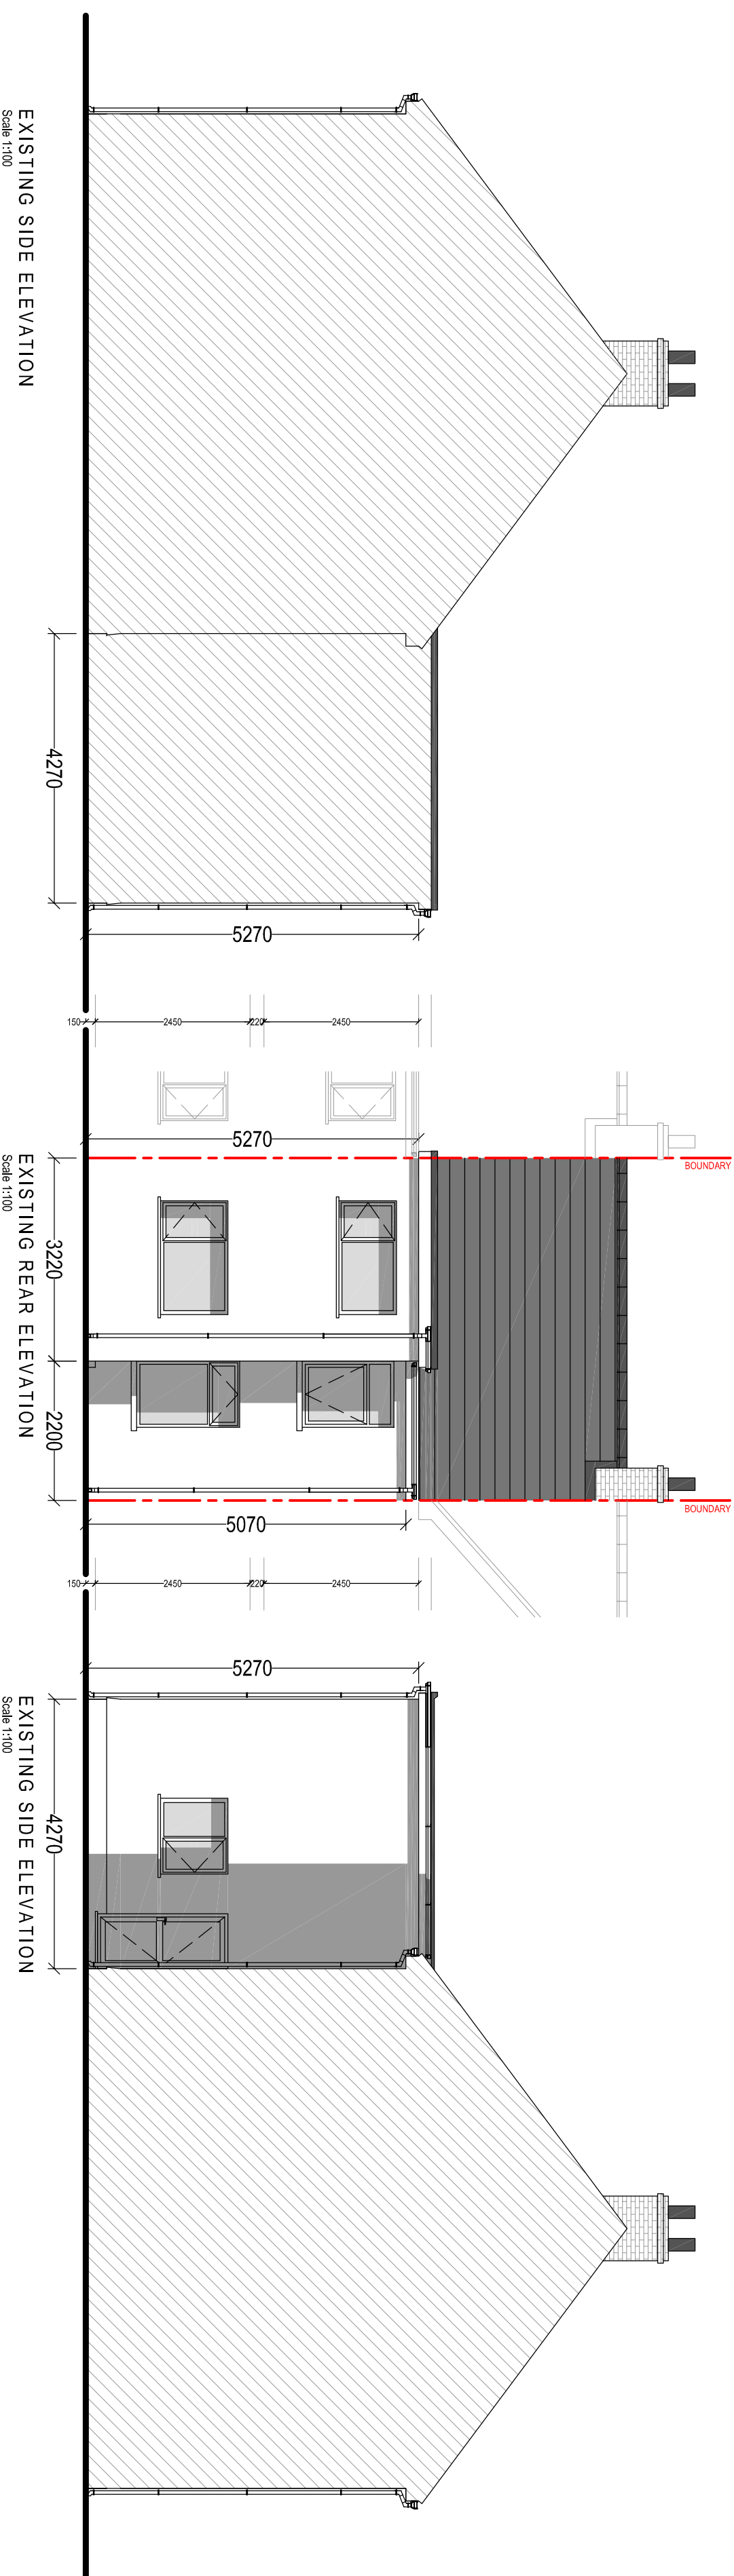


EXISTING SIDE ELEVATION
Scale 1:100

EXISTING REAR ELEVATION
Scale 1:100

EXISTING SIDE ELEVATION
Scale 1:100

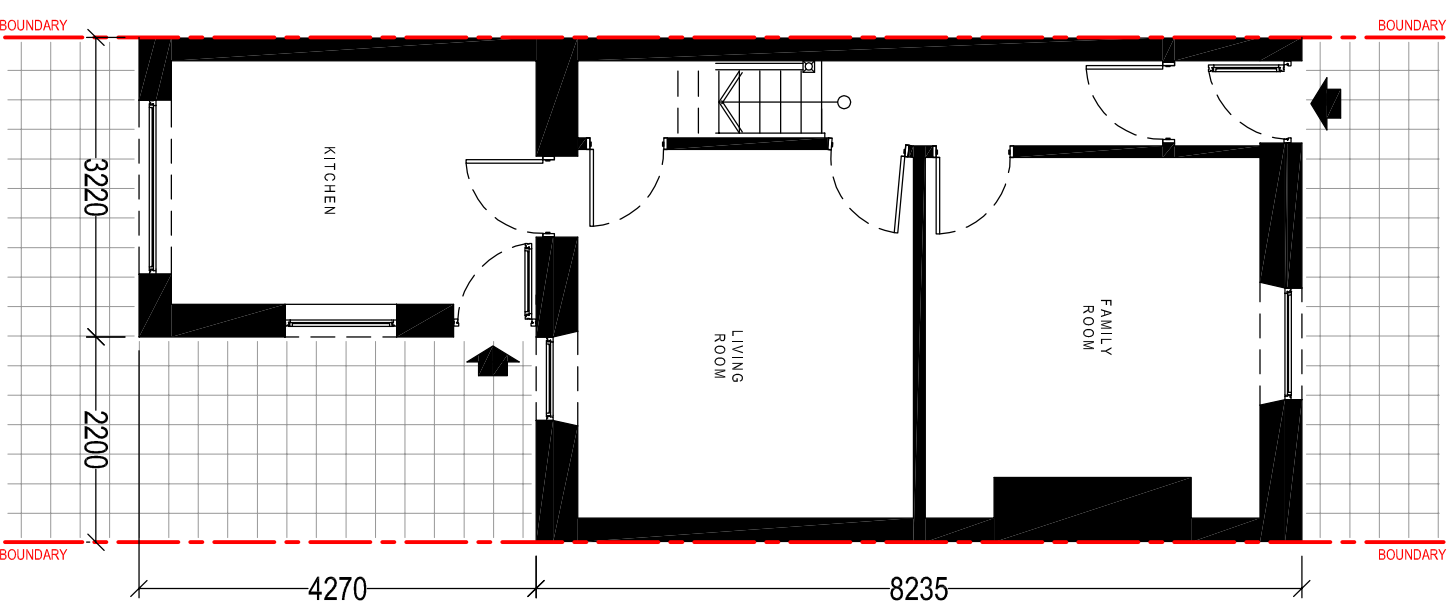

EXISTING GROUND FLOOR PLAN
Scale: 1/4"=1'-0"

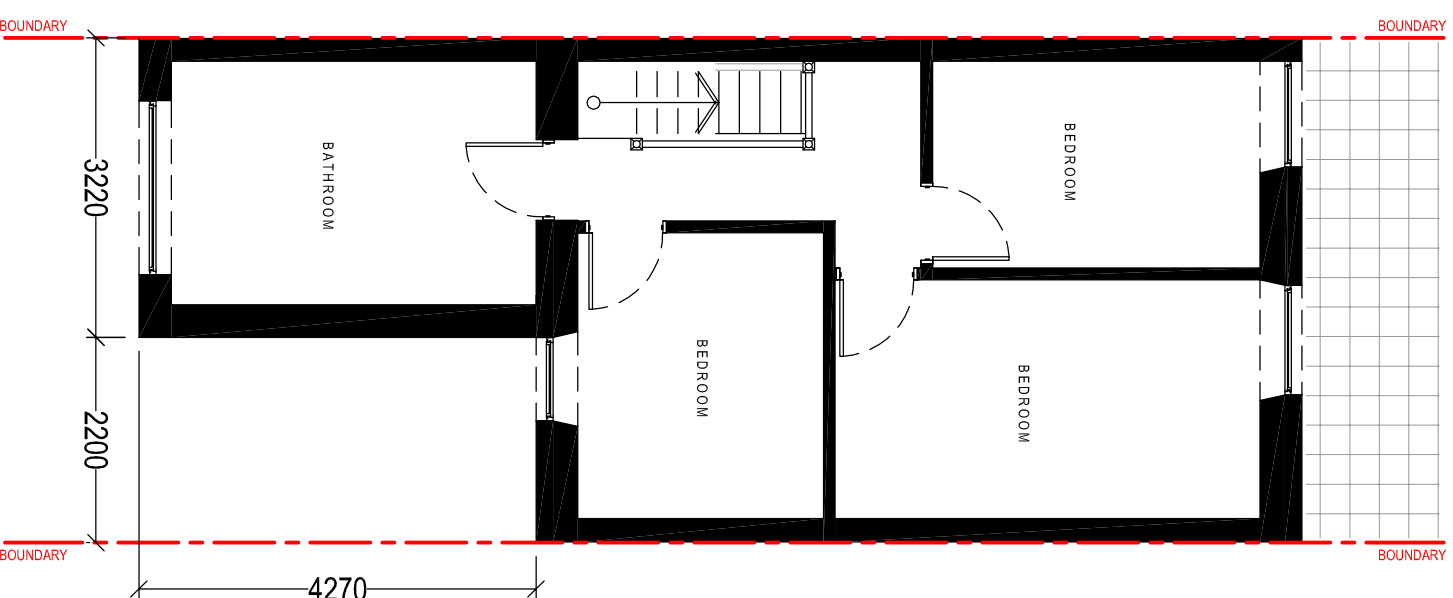

EXISTING FIRST FLOOR PLAN
Scale 1:100

PLANNING

Drawing Title:	
EXISTING ELEVATIONS & FLOOR PLANS	
Drawing No:	003
Date:	14-03-2020
Scale(s):	1:50
	Paper Size: A2
	Revision:

General Notes: 1. Do not scale from this drawing. Take figured dimensions only. 2. Dimensions are in millimeters unless otherwise stated.
Drawing Issue:

Drawing Issue

10

Project Title:

**PROPOSED FIRST FLOOR
REAR EXTENSION AND
DETACHED GARAGE TO
REAR GARDEN**

Clients

Mr & Mrs. T. Fyfield
10 Cadoxton Terrace (Main Road)
Cadoxton
Neath
SA10 8BR

Cwm Planning & Design Ltd
(architectural and Draughting Services)

