
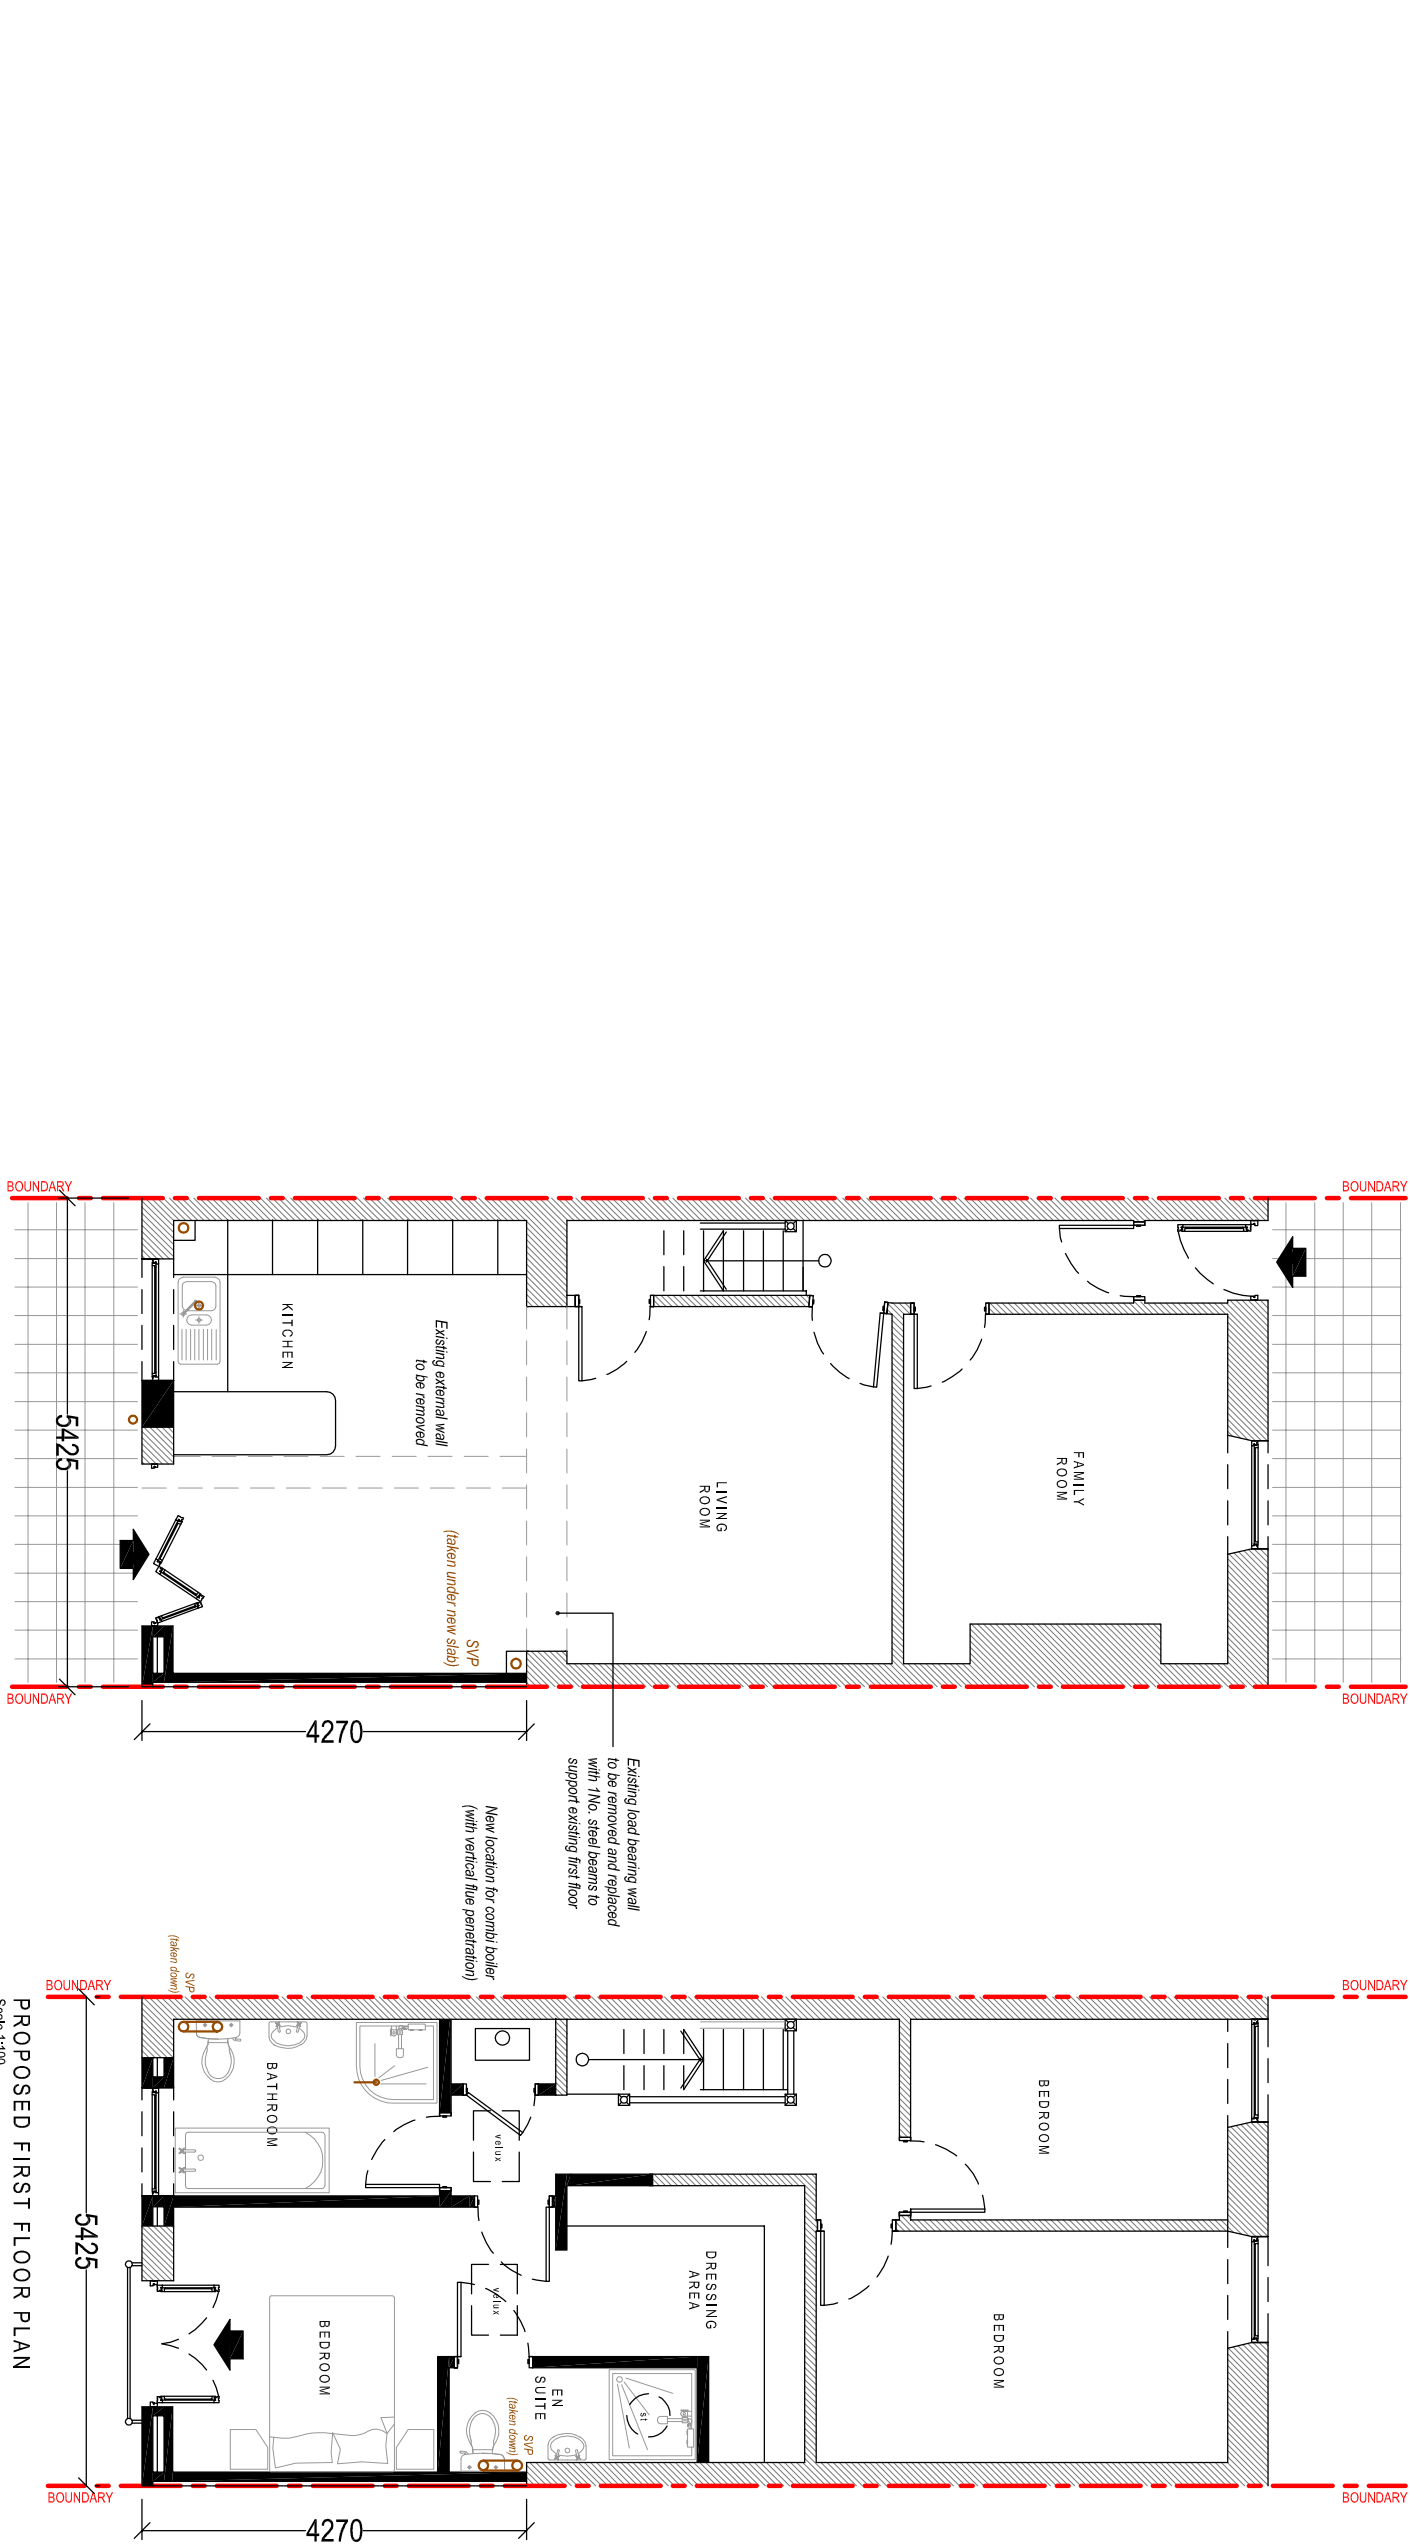


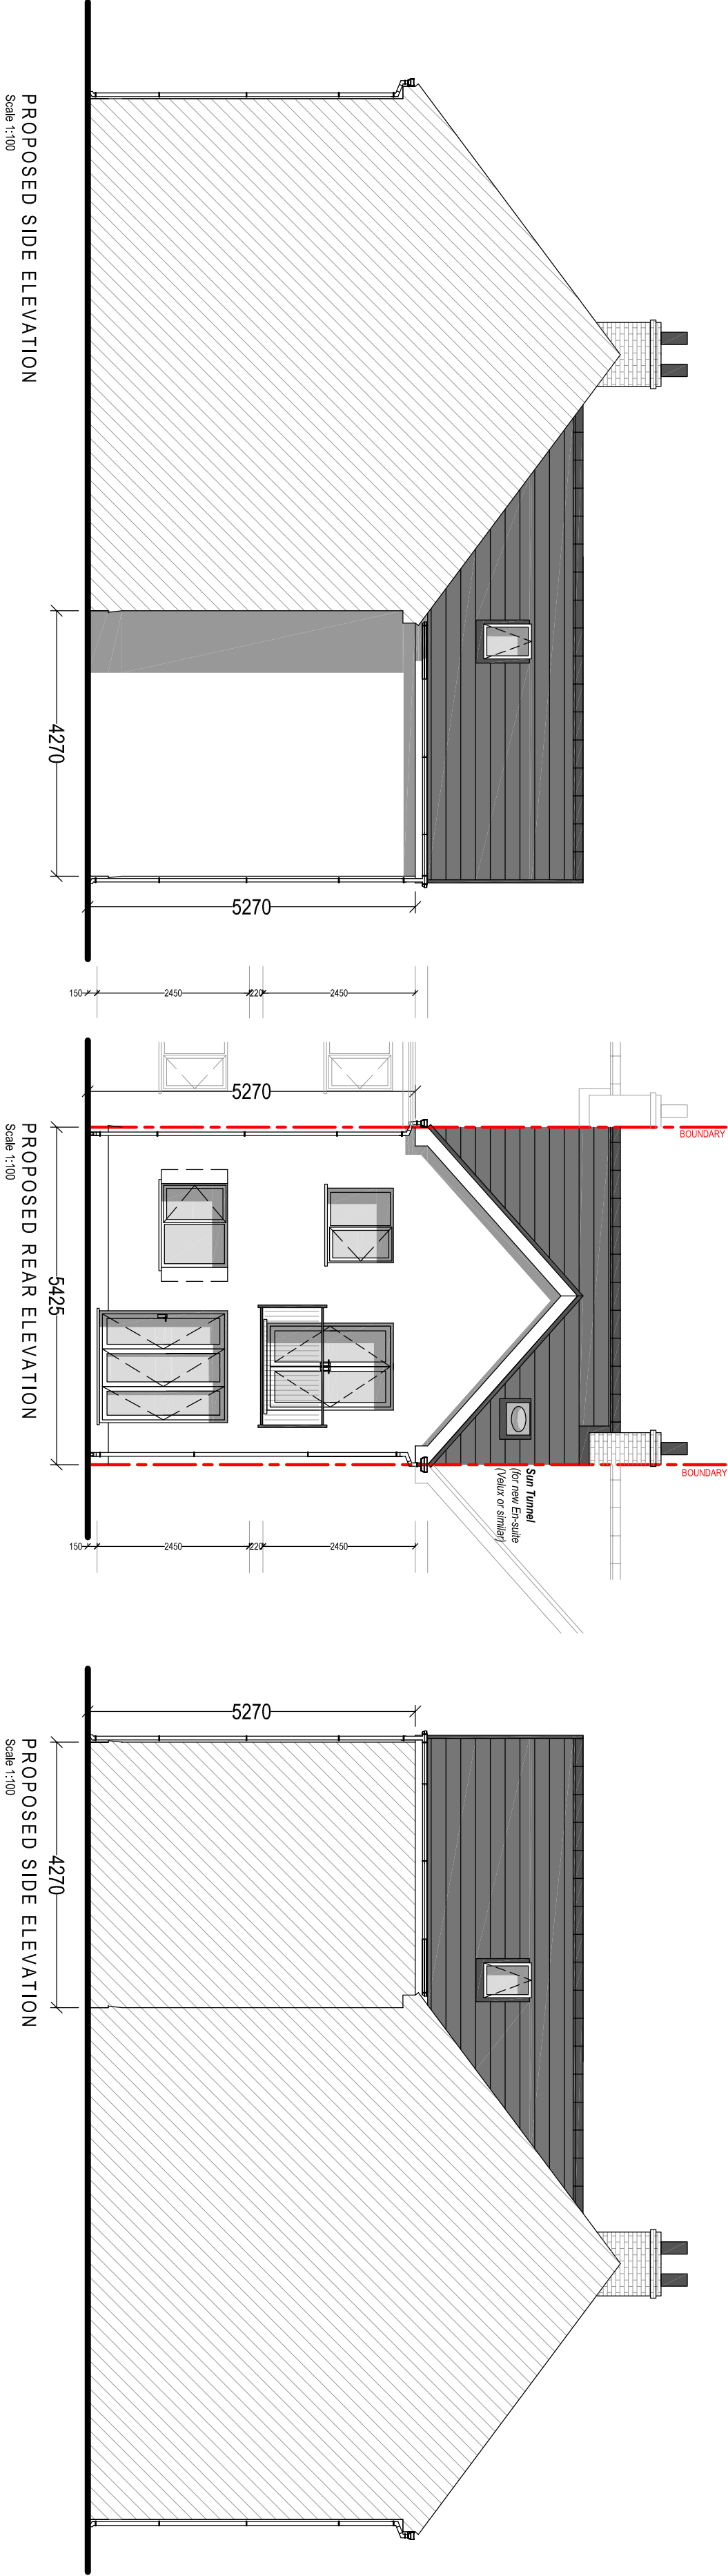

Client:

Mr & Mrs. T. Fyfield
10 Cadouxon Terrace (Main Road)
Cadouxon
Neath
SA10 8BR

Project Title:

PROPOSED FIRST FLOOR
REAR EXTENSION AND
DETACHED GARAGE TO
REAR GARDEN

General Notes:
1. Do not scale from this drawing. Use figure dimensions only.
2. Dimensions are in millimetres unless otherwise stated.

Drawing Issue:

PLANNING

Drawing Title: PROPOSED ELEVATIONS & FLOOR PLAN	
Drawing No.: 004	Revision:
Date: 28-04-2020	Revised:
Scale(s): 1:50	Paper Size: A2



Cwm Planning & Design Ltd.
(architectural and Drafting Services)