




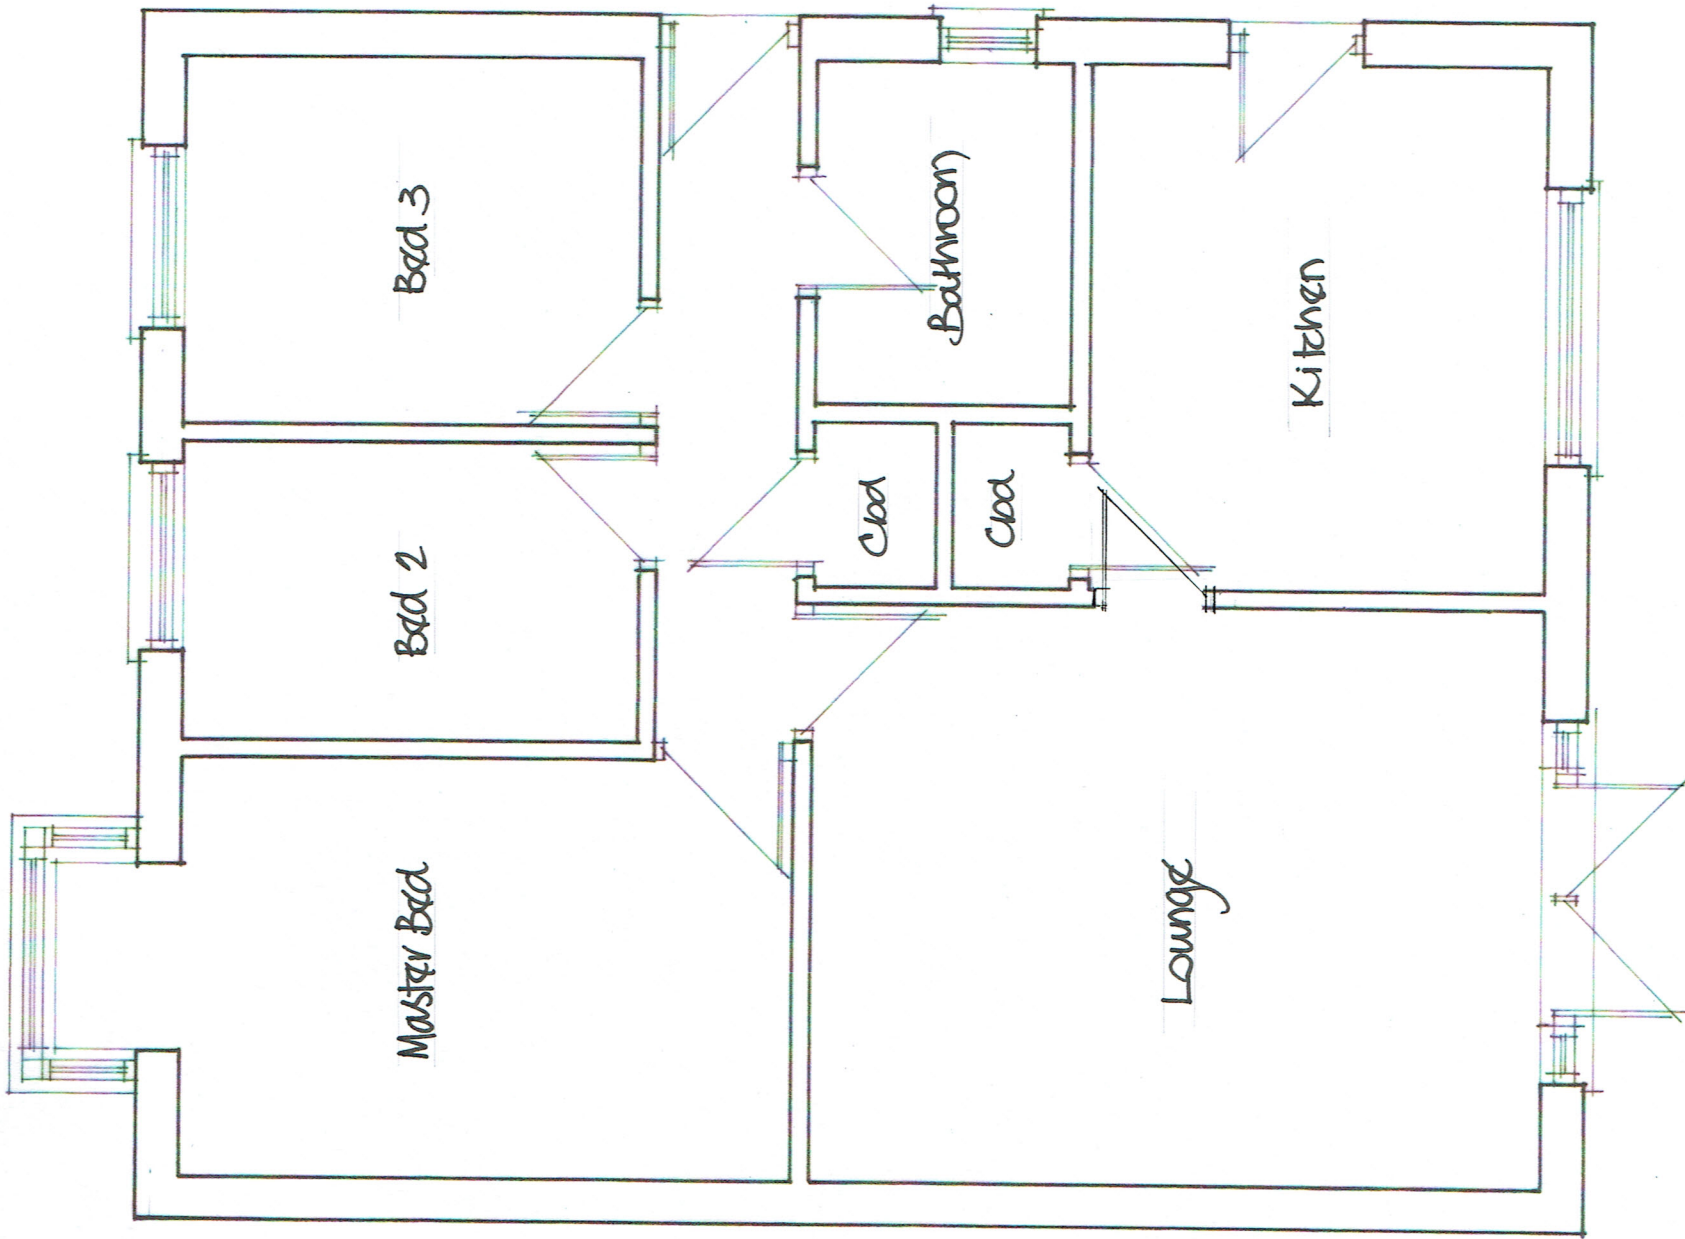


Existing Ground Floor

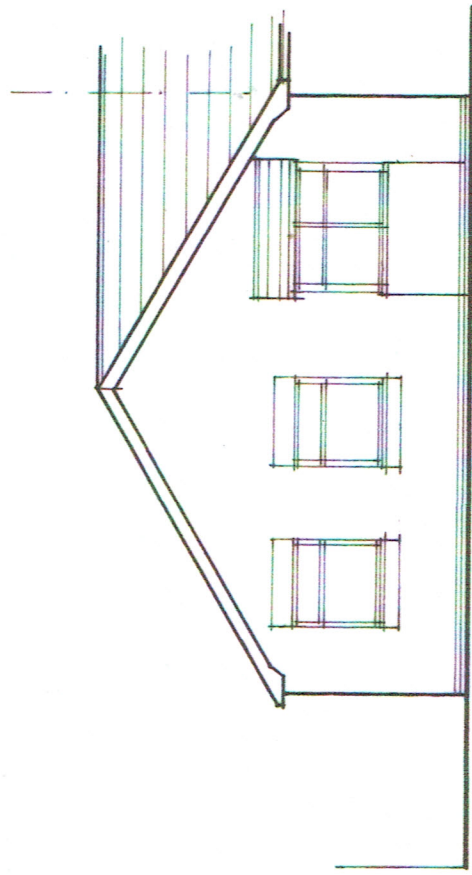

Existing Front Elevation

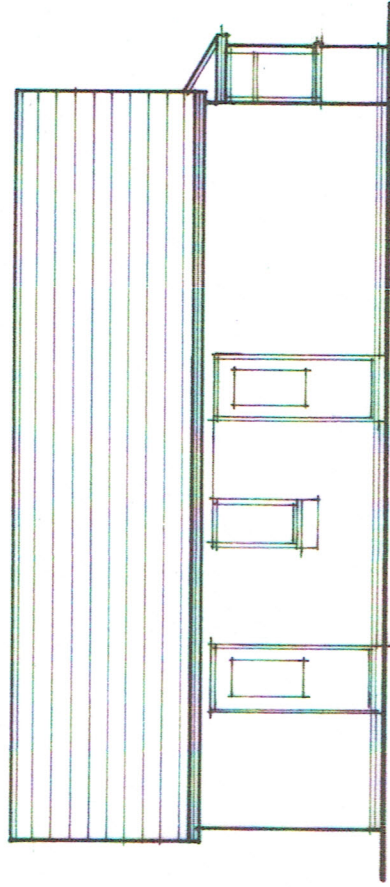

Existing Side Elevation

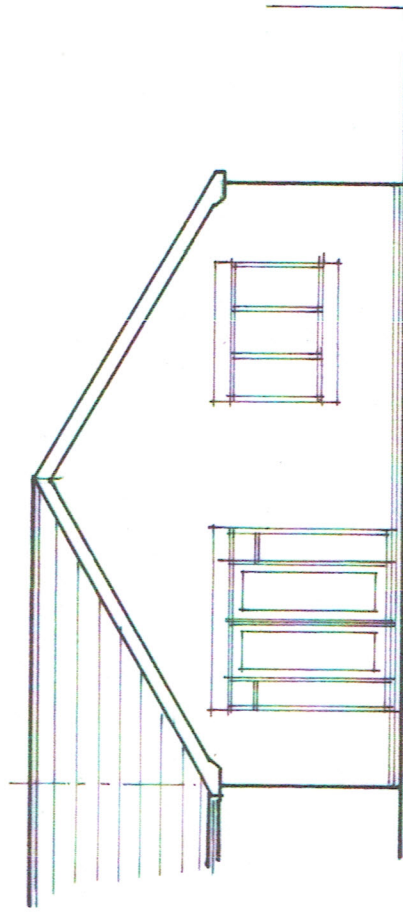

Existing Rear Elevation

<u>Scales:</u>	<u>Date:</u>	<u>Title:</u>
1/50 ; 1/100	May '20	Proposed Side & Rear
<u>Dwg No:</u>	<u>Client:</u>	Extensions at : ~
135/MB/01	Mr D. John	135, MacKworth Dr. Cimla.