



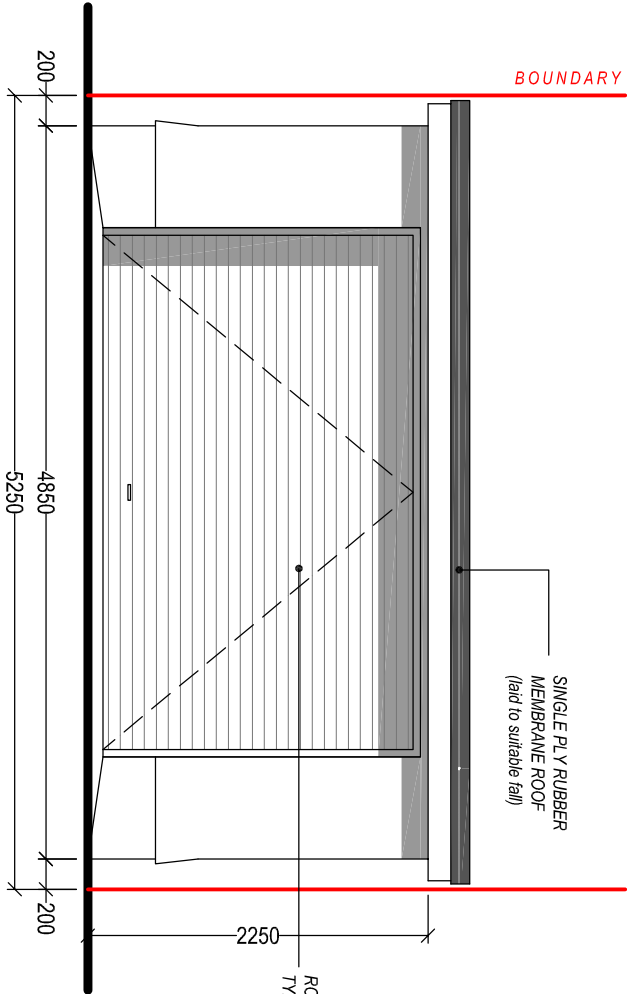


PROPOSED FRONT ELEVATION

Scale 1:50

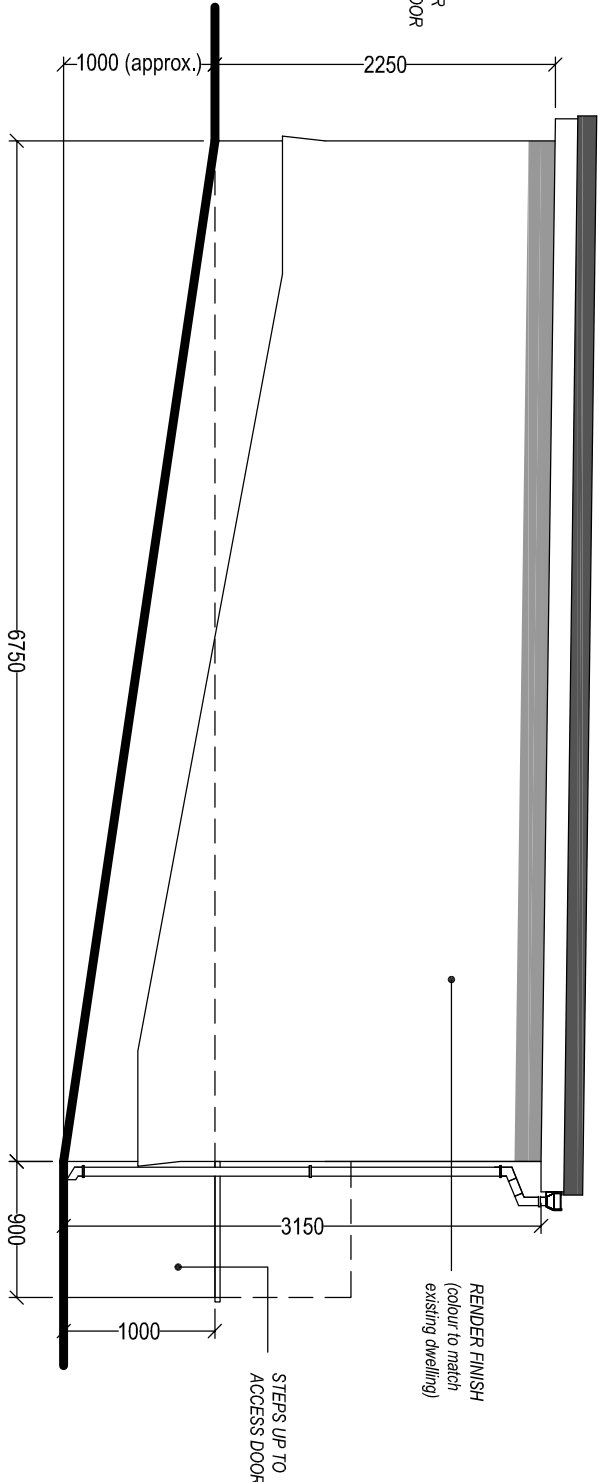


PROPOSED SIDE ELEVATION

Scale 1:50

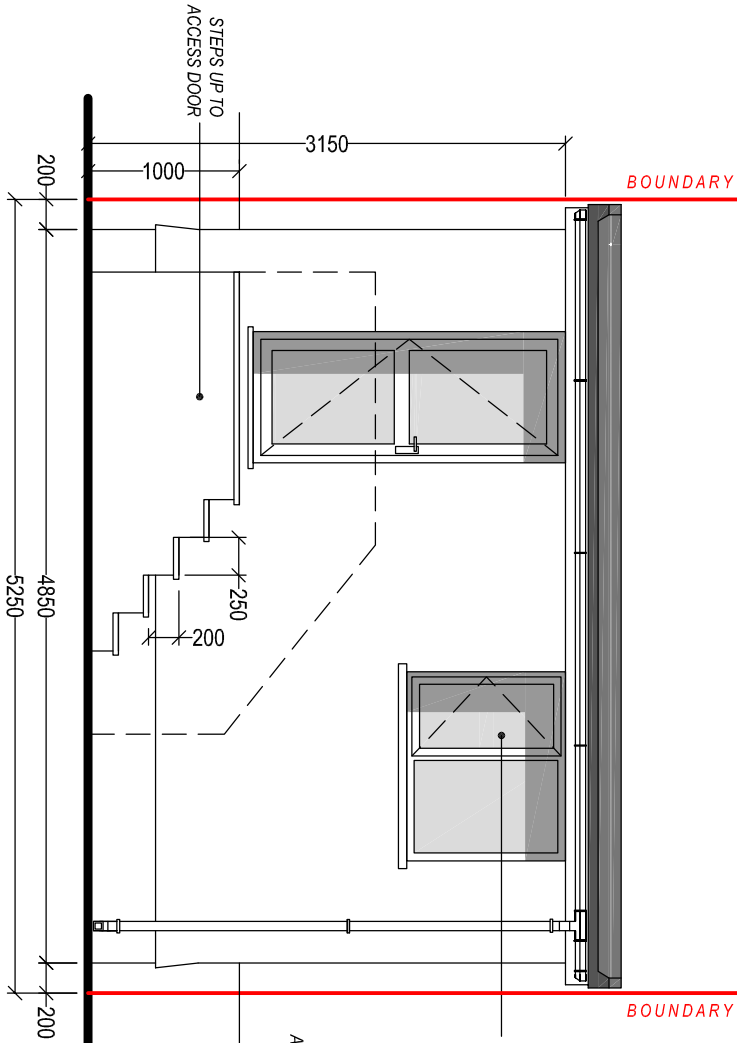


PROPOSED REAR ELEVATION

Scale 1:50

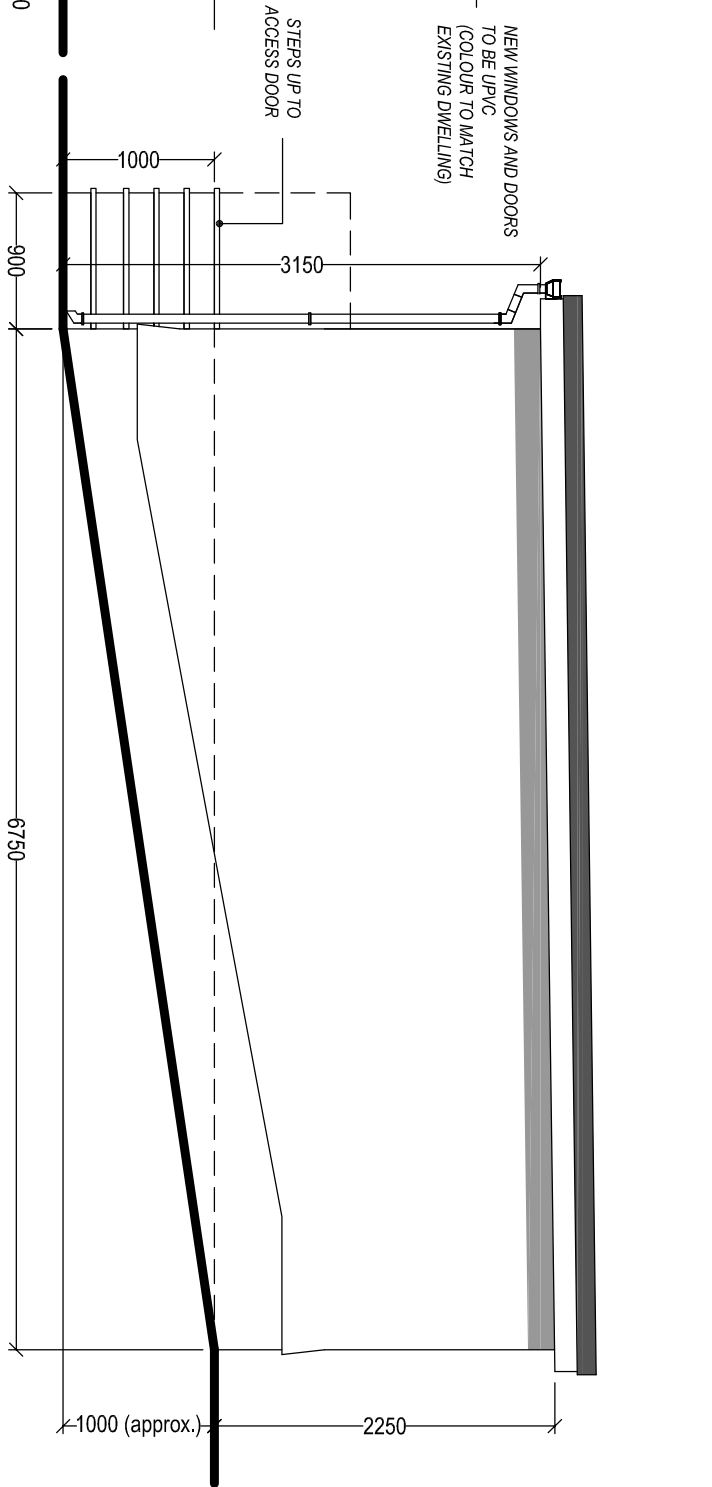

PROPOSED SIDE ELEVATION

Scale 1:50

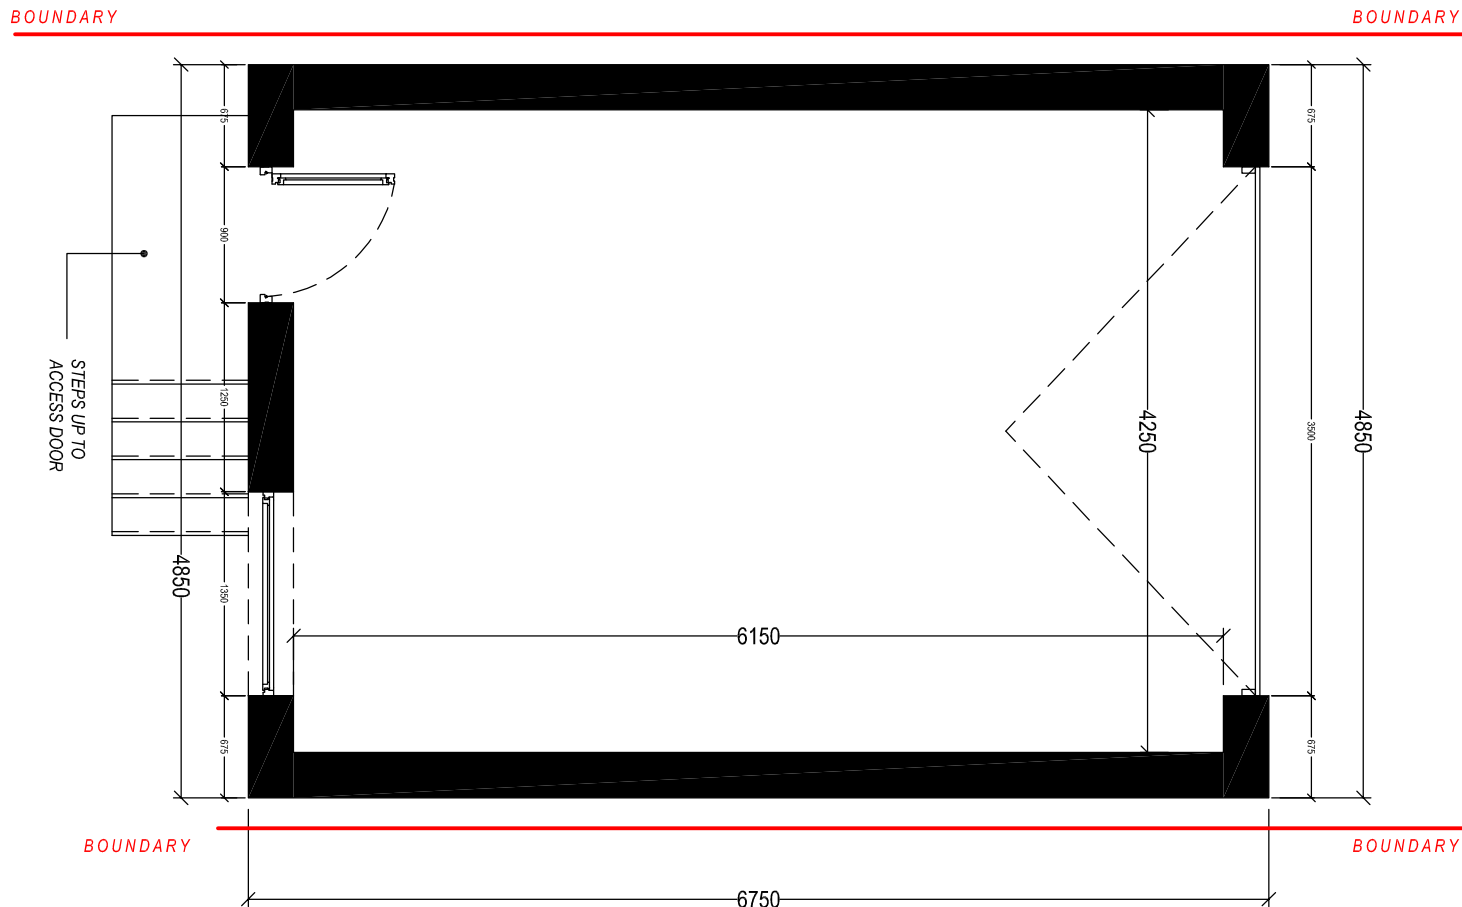

PROPOSED GARAGE FLOOR PLAN

Scale 1:50

PLANNING

Drawing Title:	
PROPOSED GARAGE ELEVATIONS & FLOOR PLAN	
Drawing No:	002
Date:	14-03-2020
Scale:	1:50
Paper Size:	A2



Cwm Planning & Design Ltd.
(architectural and draughting services)

Client:
Mr & Mrs. T. Fyfield 10 Cadoxton Terrace (Main Road) Cadoxton Neath SA10 8BR

Project Title:
PROPOSED FIRST FLOOR REAR EXTENSION AND DETACHED GARAGE TO REAR GARDEN

General Notes:
1. Do not scale from the drawing. Use digital dimensions only.
2. Dimensions are in millimetres unless otherwise stated.

Drawing Issue: