


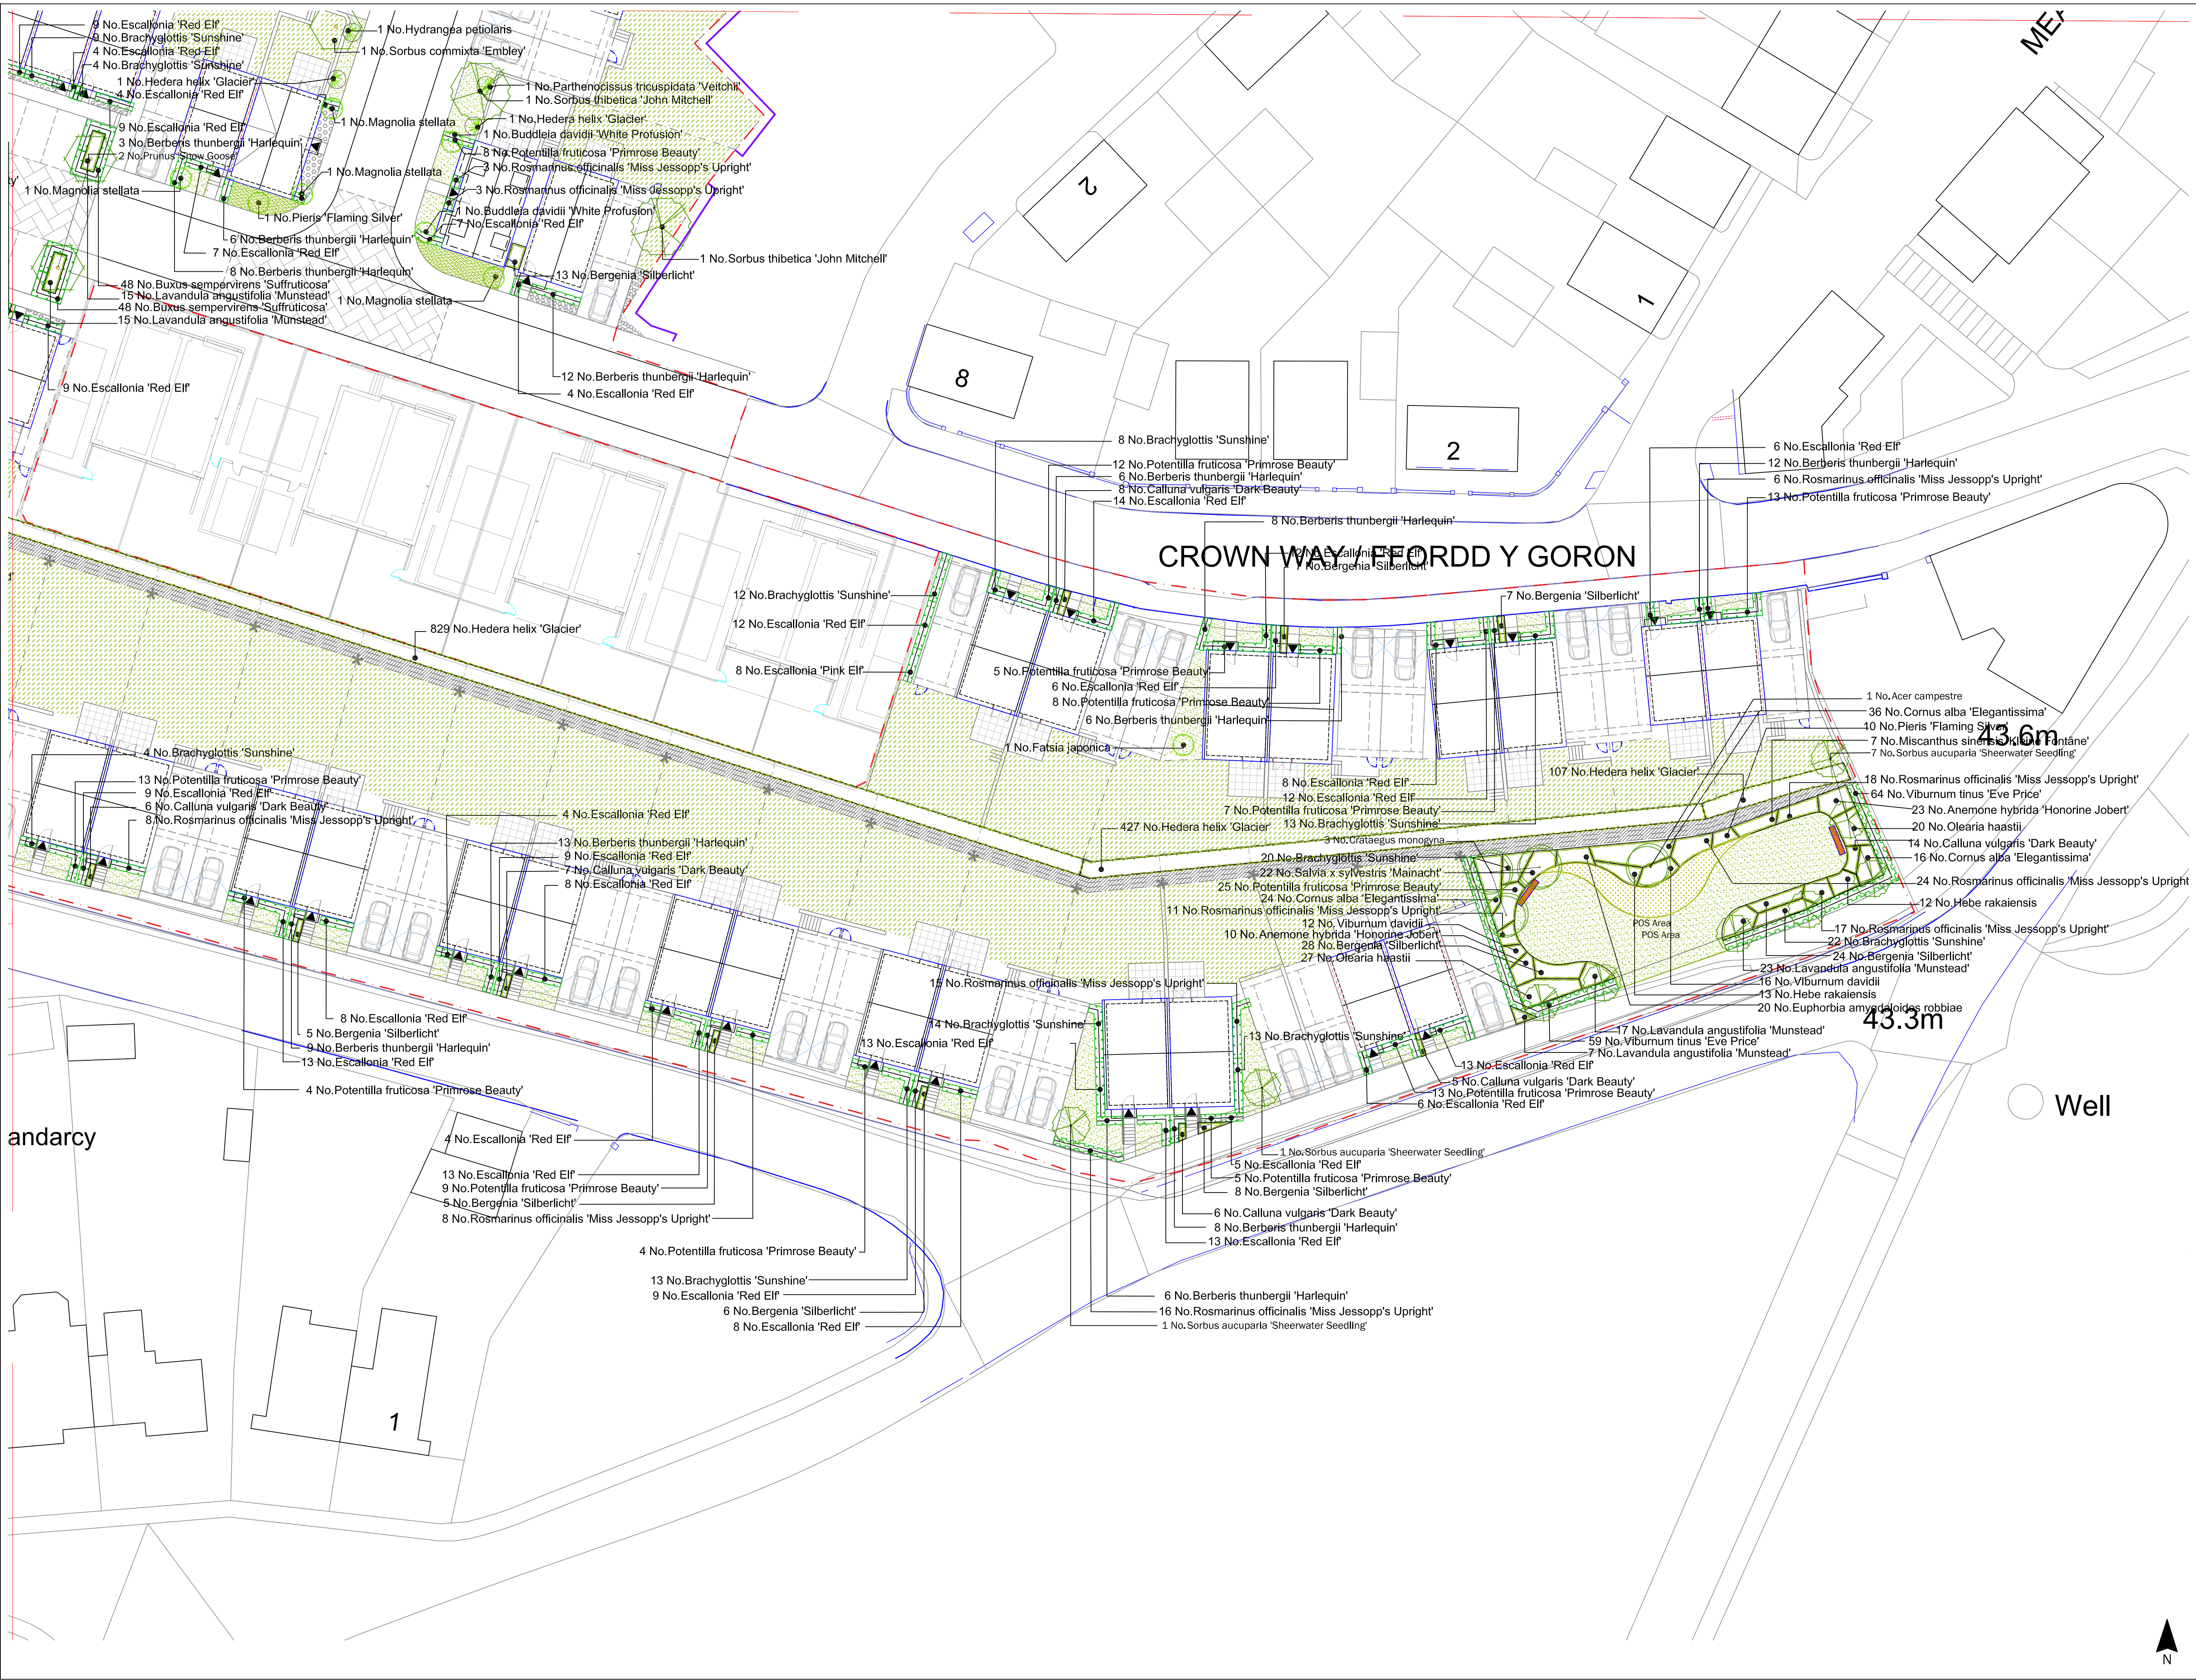

LEGEND

Site Boundary

POS Trees
Native trees to mounding within LLAP playzone and POS Area.
CHS supply trees in pits with imported topsoil, double staked with irrigation pipework.

Street Trees
Medium sized deciduous specimen trees with upright form.
Semi-mature supply in pits with imported topsoil, 10/6 gayed with irrigation pipework and root barrier.

Garden Trees
Small-medium sized deciduous specimen trees with upright form.
ANS supply in pits with imported topsoil, double staked with irrigation pipework.

Specimen Shrubs
15L supply accent ornamental shrub in pit with 600mm imported topsoil and mulch topping.

POS Native Shrub Mix
Mix of deciduous and evergreen native shrubs. Transplant supply @ 2/m2 in 300mm imported topsoil and mulch topping.

Groundcover Shrub and Perennials Mix
Mix of deciduous and evergreen ornamental shrubs and perennials. 3-5L supply @ 3-5m2 in 450mm imported topsoil and mulch topping.

Garden Hedge
Mix of deciduous and evergreen ornamental shrubs to create informal hedge to front gardens. 5L supply @ 3 per lin M in 450mm imported topsoil and mulch topping.

Evergreen Hedge
Evergreen ornamental shrubs clipped to form hedge. 5L supply @ 3 per lin M in 450mm imported topsoil and mulch topping.

Climbers
15L pot in pit with 600mm imported topsoil and mulch topping. 1.2m high with cane support.

Turf Grass
Premium turf to front gardens and street verges in 150mm imported topsoil.

Grass
Amenity grass seeding to rear gardens in 150mm imported topsoil.

Grass and Wildflower Mix
Wildflower and native grasses seeding to LLAP/POS areas in 150mm low nutrient soil.

Hydro Seeded Mix
Wildflower and native grasses hydro seeded onto Terramesh retaining wall, to supplier's details. Ongoing maintenance to supplier's recommendations & requirements.

Evergreen Ground cover
Spreading, evergreen ground cover plants planted to top of retaining wall.

Stone & Slate Surface Chippings
Loose decorative natural stone to surface narrow strip front gardens.

Informal Play
Informal play made up of timber balance beams, stepping stones and logs, tree logs from trees felled on site. See detailed area drg.

NOTES

Planting plan based on architectural site plan Rev ZK

For planting schedule refer to drawing 2304-008

Planting plan 3 of 3

Rev	Date	Description
05	19.03.20	CP Amends to planting to add pollinator spp. Issue for planning
04	24.02.20	CP Amends to planting to suit layout changes. Issue for planning
03	12.12.19	CP Amends to plant supply sizes to JEHU instruction. Issue for planning

Title: Planting Plan 2of3

Project: Heritage Gate Coed Darcy

Client: JEHU

Date: August 2019

Scale: 1:250 @ A1

Drawing No: 2304-007

Rev: 05

T: +44 (0)1273 647044

E: office@lize.co.uk

www.lize.co.uk

COPYRIGHT Liz Lake Associates
Information contained in this drawing is confidential and may not be used for any purpose other than that for which the drawing is supplied without written authority of Liz Lake Associates.
This drawing is copyright and may not be copied except within the agreed conditions of sale.

BASE MAPS: Reproduced from Ordnance Survey map data by permission of Ordnance Survey © Crown Copyright 2018, License No. 1000091209
Ordnance Survey License No. 0100051878
This drawing may contain information and/or mapping from a number of sources and its accuracy should be verified on site.

LIZ LAKE ASSOCIATES
LANDSCAPE ARCHITECTS