




Existing Side Elevation
(North East Elevation)

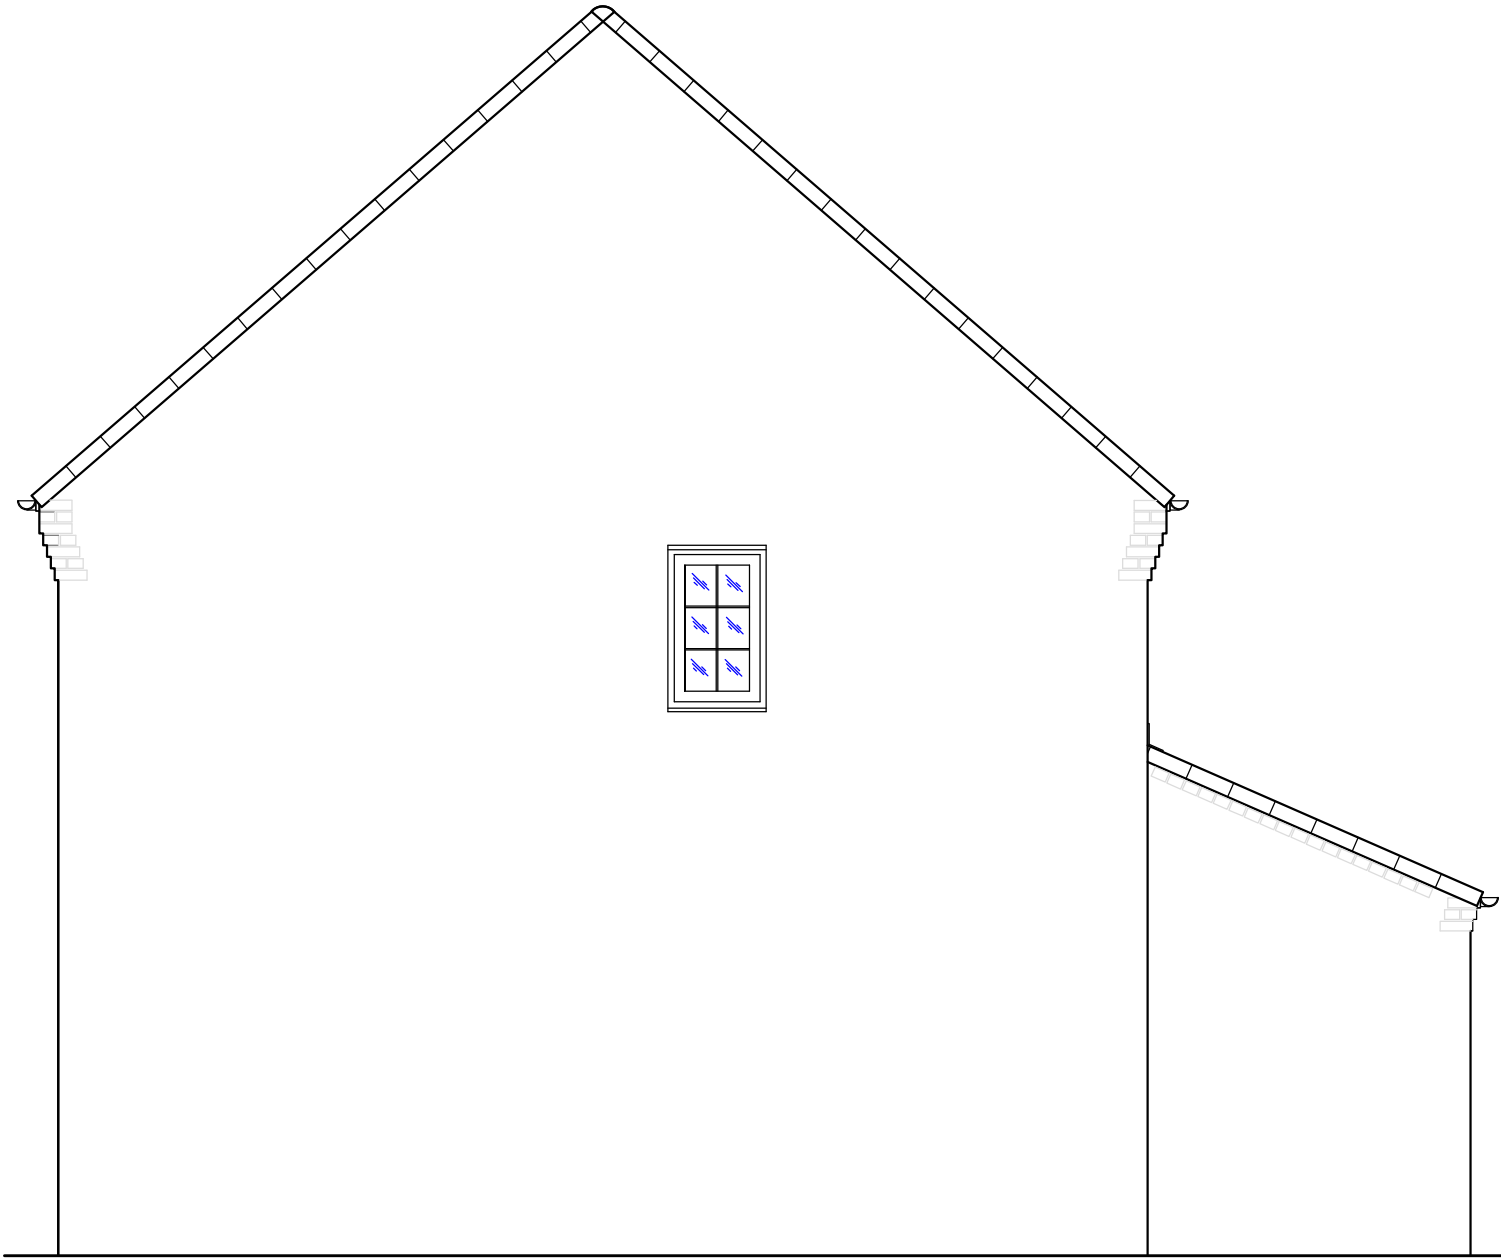

Existing Rear Elevation
(North West Elevation)

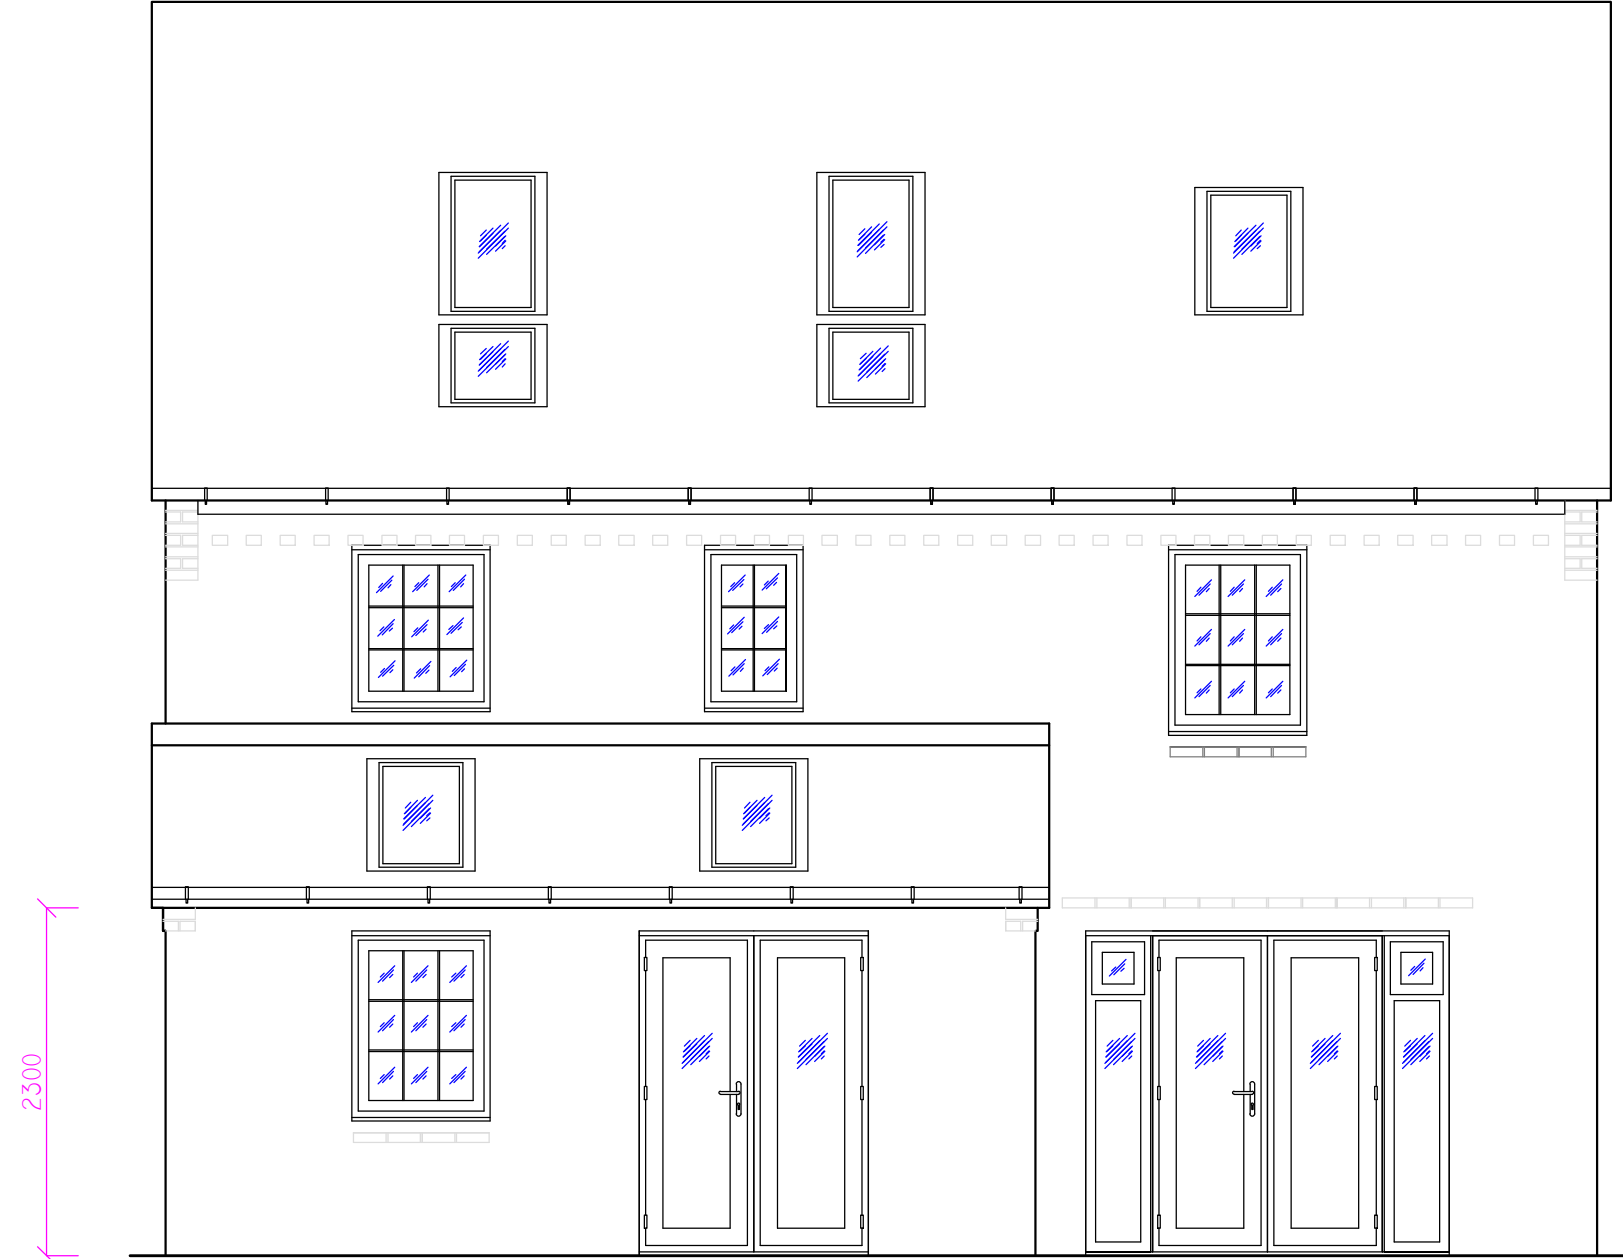


Existing Side Elevation
(South West Elevation)

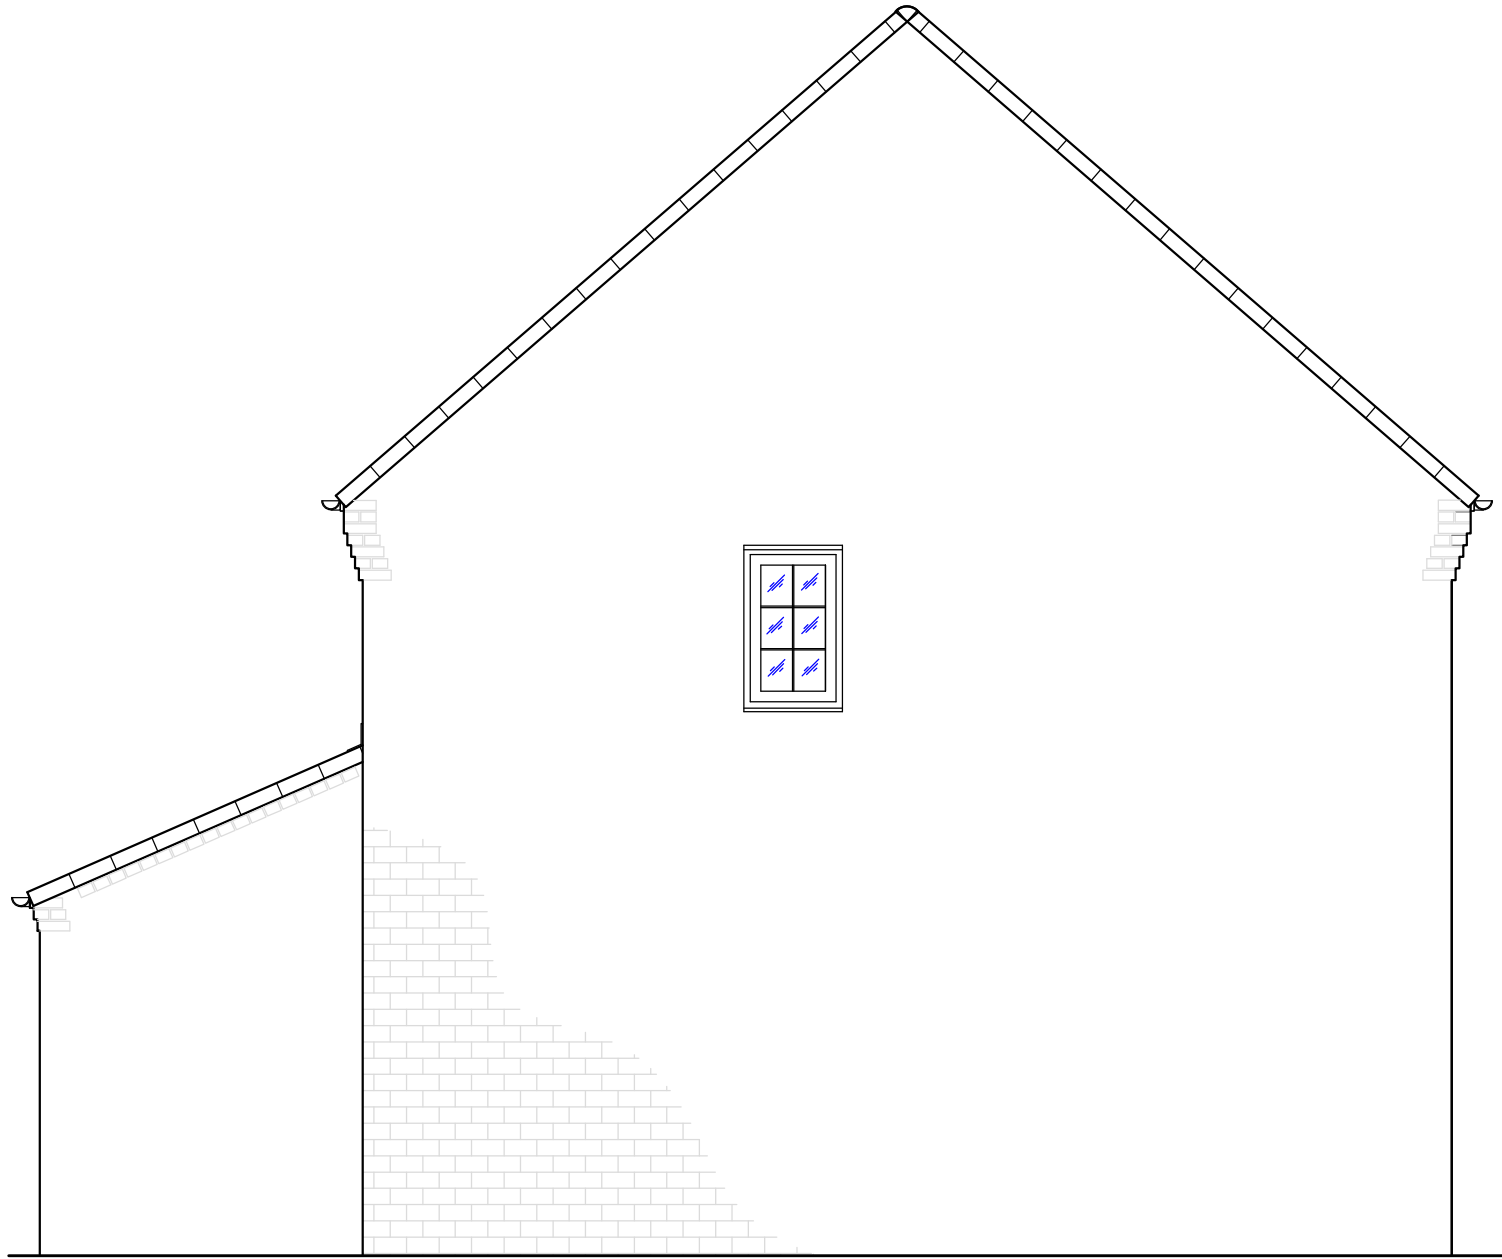


Existing House



Proposed Side Elevation
(North East Elevation)

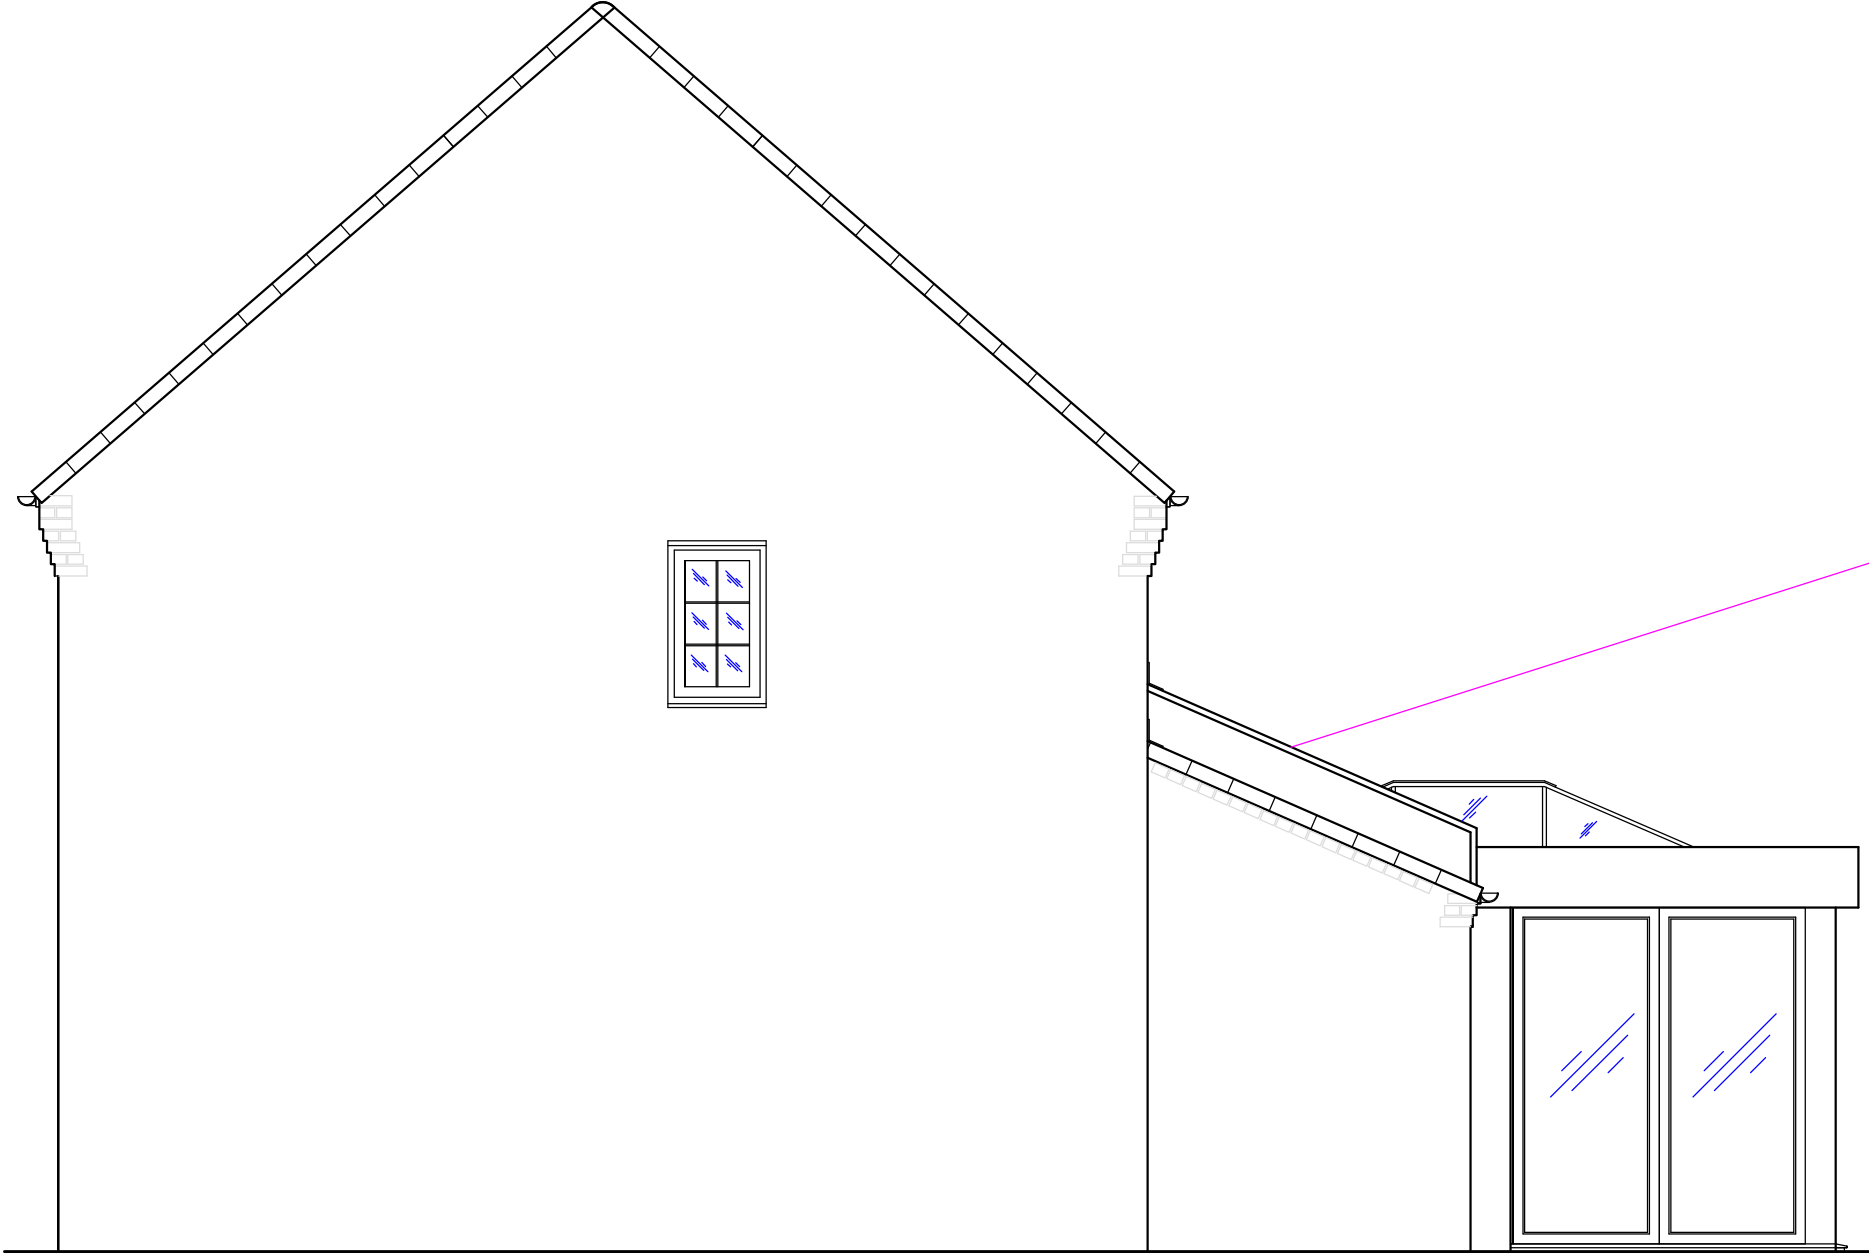

Proposed Rear Elevation
(North West Elevation)

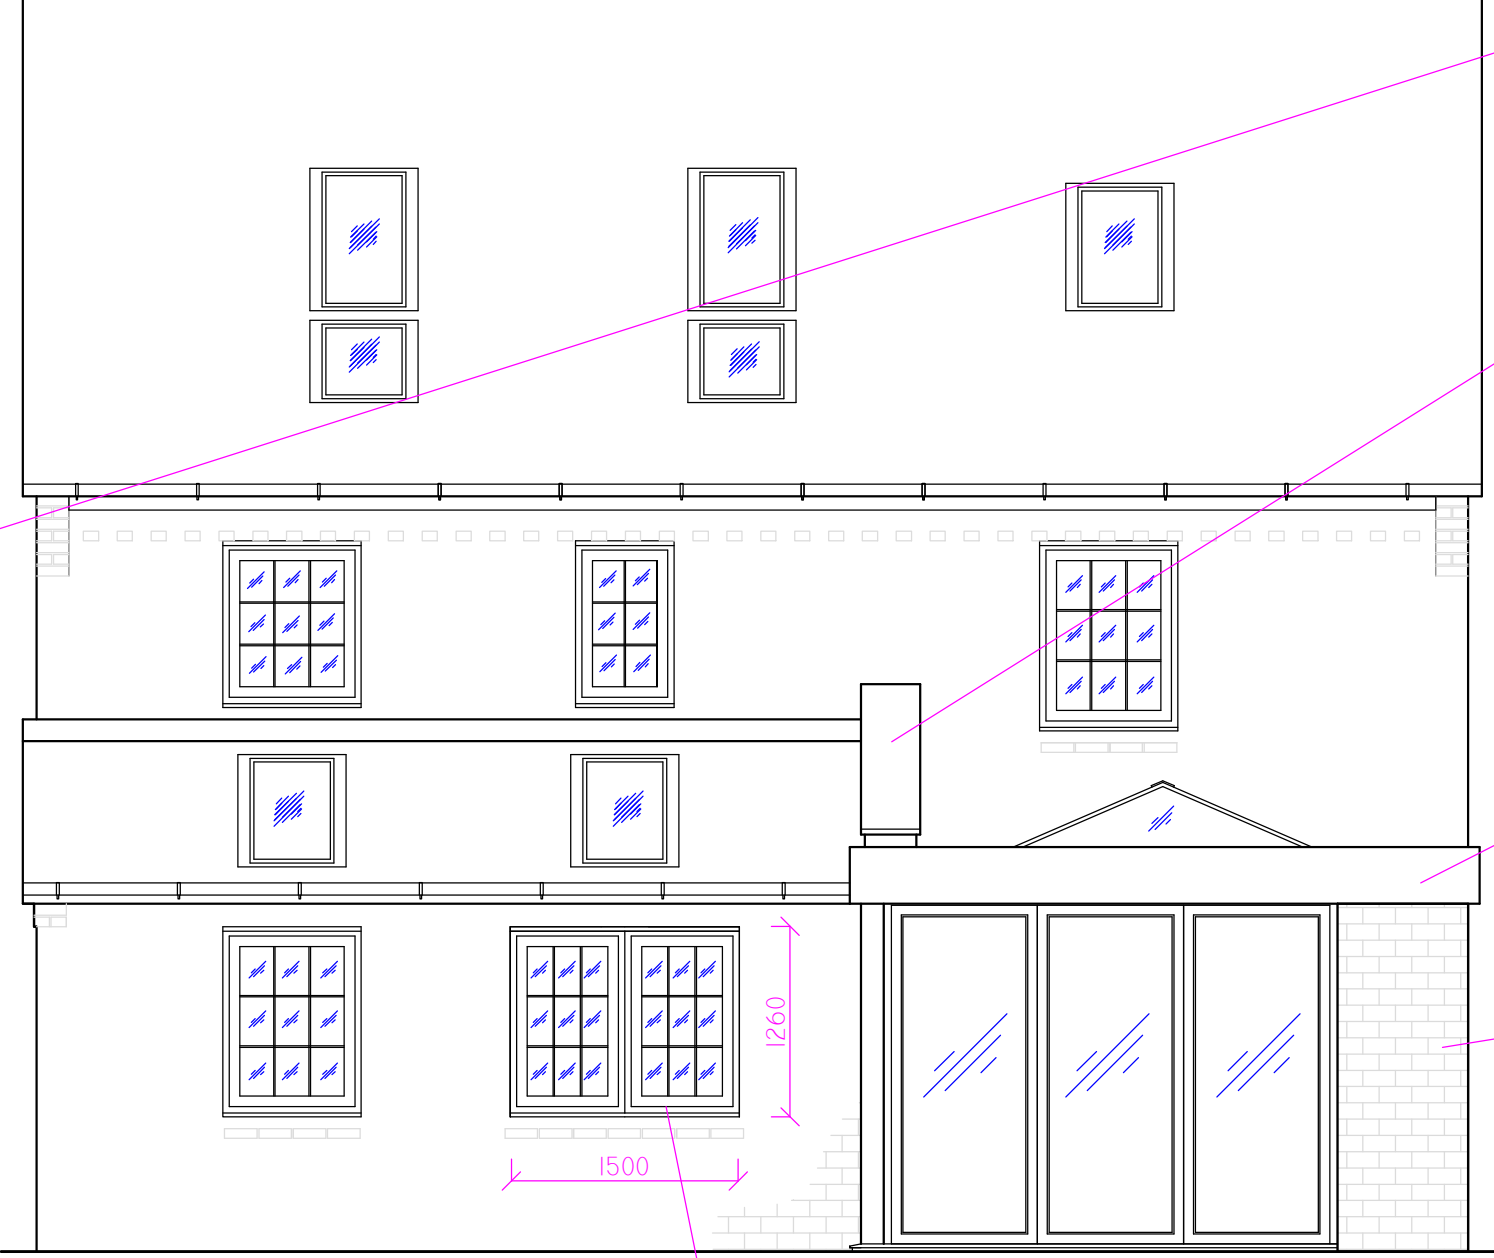


EXISTING CAVITY WALL TO BE EXTENDED IN HEIGHT AND THE TOP WILL BE CLAD WITH AN ALUMINIUM PROFILE. THIS WILL ALLOW THE EXISTING 'LEAN-TO' EXTENSION AND THE NEW ORANGERY ROOF TO BE TIED IN.

NEW SLOPINE GLAZED ROOF LANTERN, ALUMINIUM FRAME FINISHED IN RAL 7016

ALUMINIUM FASCIA PANELS FINISHED IN RAL 7016 (ANTHRACITE GREY)

BRICK WORK TO MATCH EXISTING HOUSE

Proposed Side Elevation
(South West Elevation)

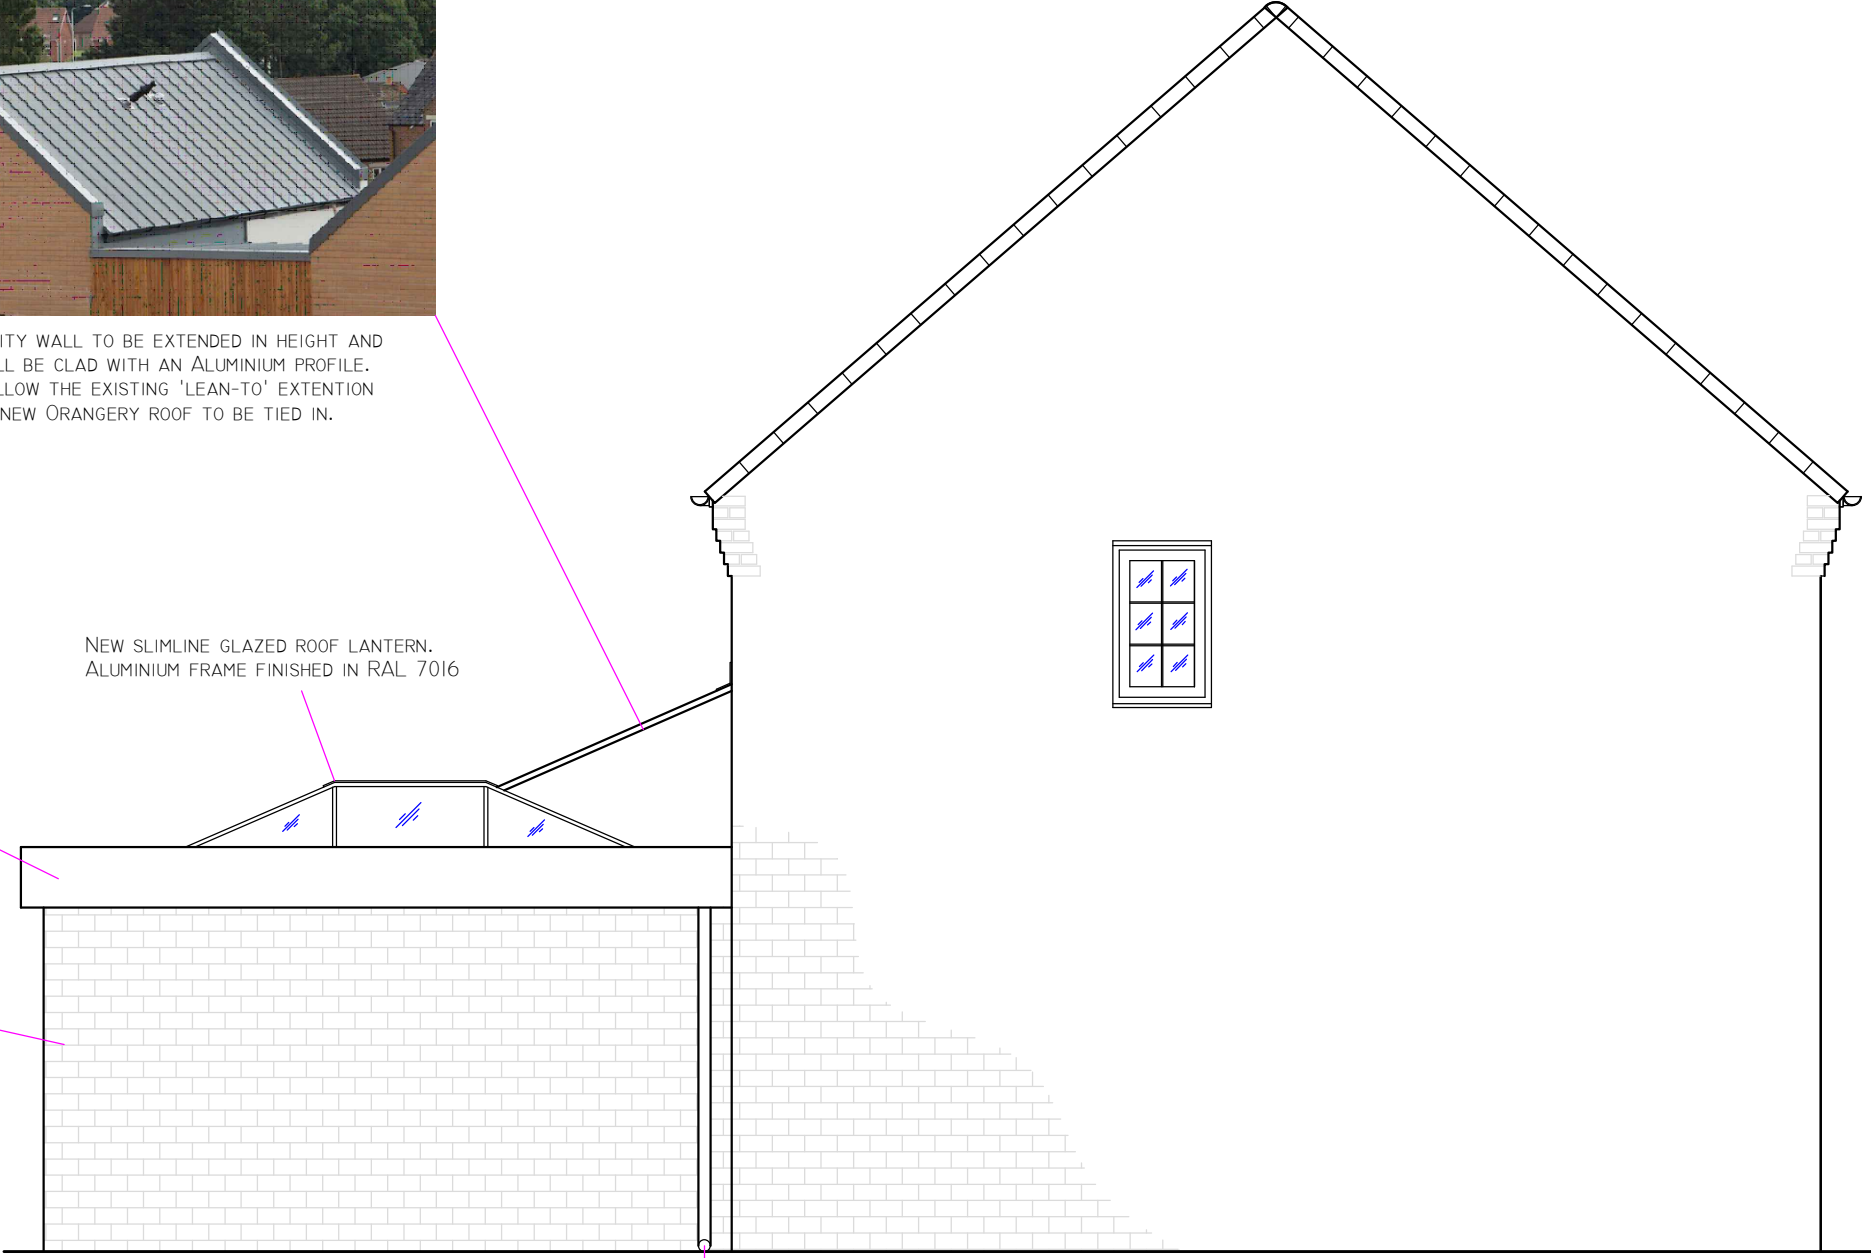

NEW DRAIN PIPE TO CONNECT INTO EXISTING 'SOAK AWAY' IN GARDEN

EXISTING DOORS REMOVED AND NEW STALL RISER CREATED WITH BRICK, AND NEW WHITE UPVC WINDOW FITTED MATCHING EXISTING WINDOWS AND DOORS.



Examples of similar modern Orangery Designs

BLACK CIRCLE
Untiring Design

site address: 65 Ocean View
Jersey Marine,
Neath
SA10 6JN
drawing title: Existing & Proposed Elevations
scale: 1:50 @ A2
date: 5th May 2020
dwg no.: BC 1049.1

5 Darcy Business Park
Llandarcy
Neath
SA10 6EJ
T: 01792 794138
E: info@blackcircledesign.com
W: www.blackcircledesign.com
COPYRIGHT
This drawing and all the design work contained within remain the sole property of Black Circle Retail Design Ltd. and must not be reproduced or copied without prior written permission.