


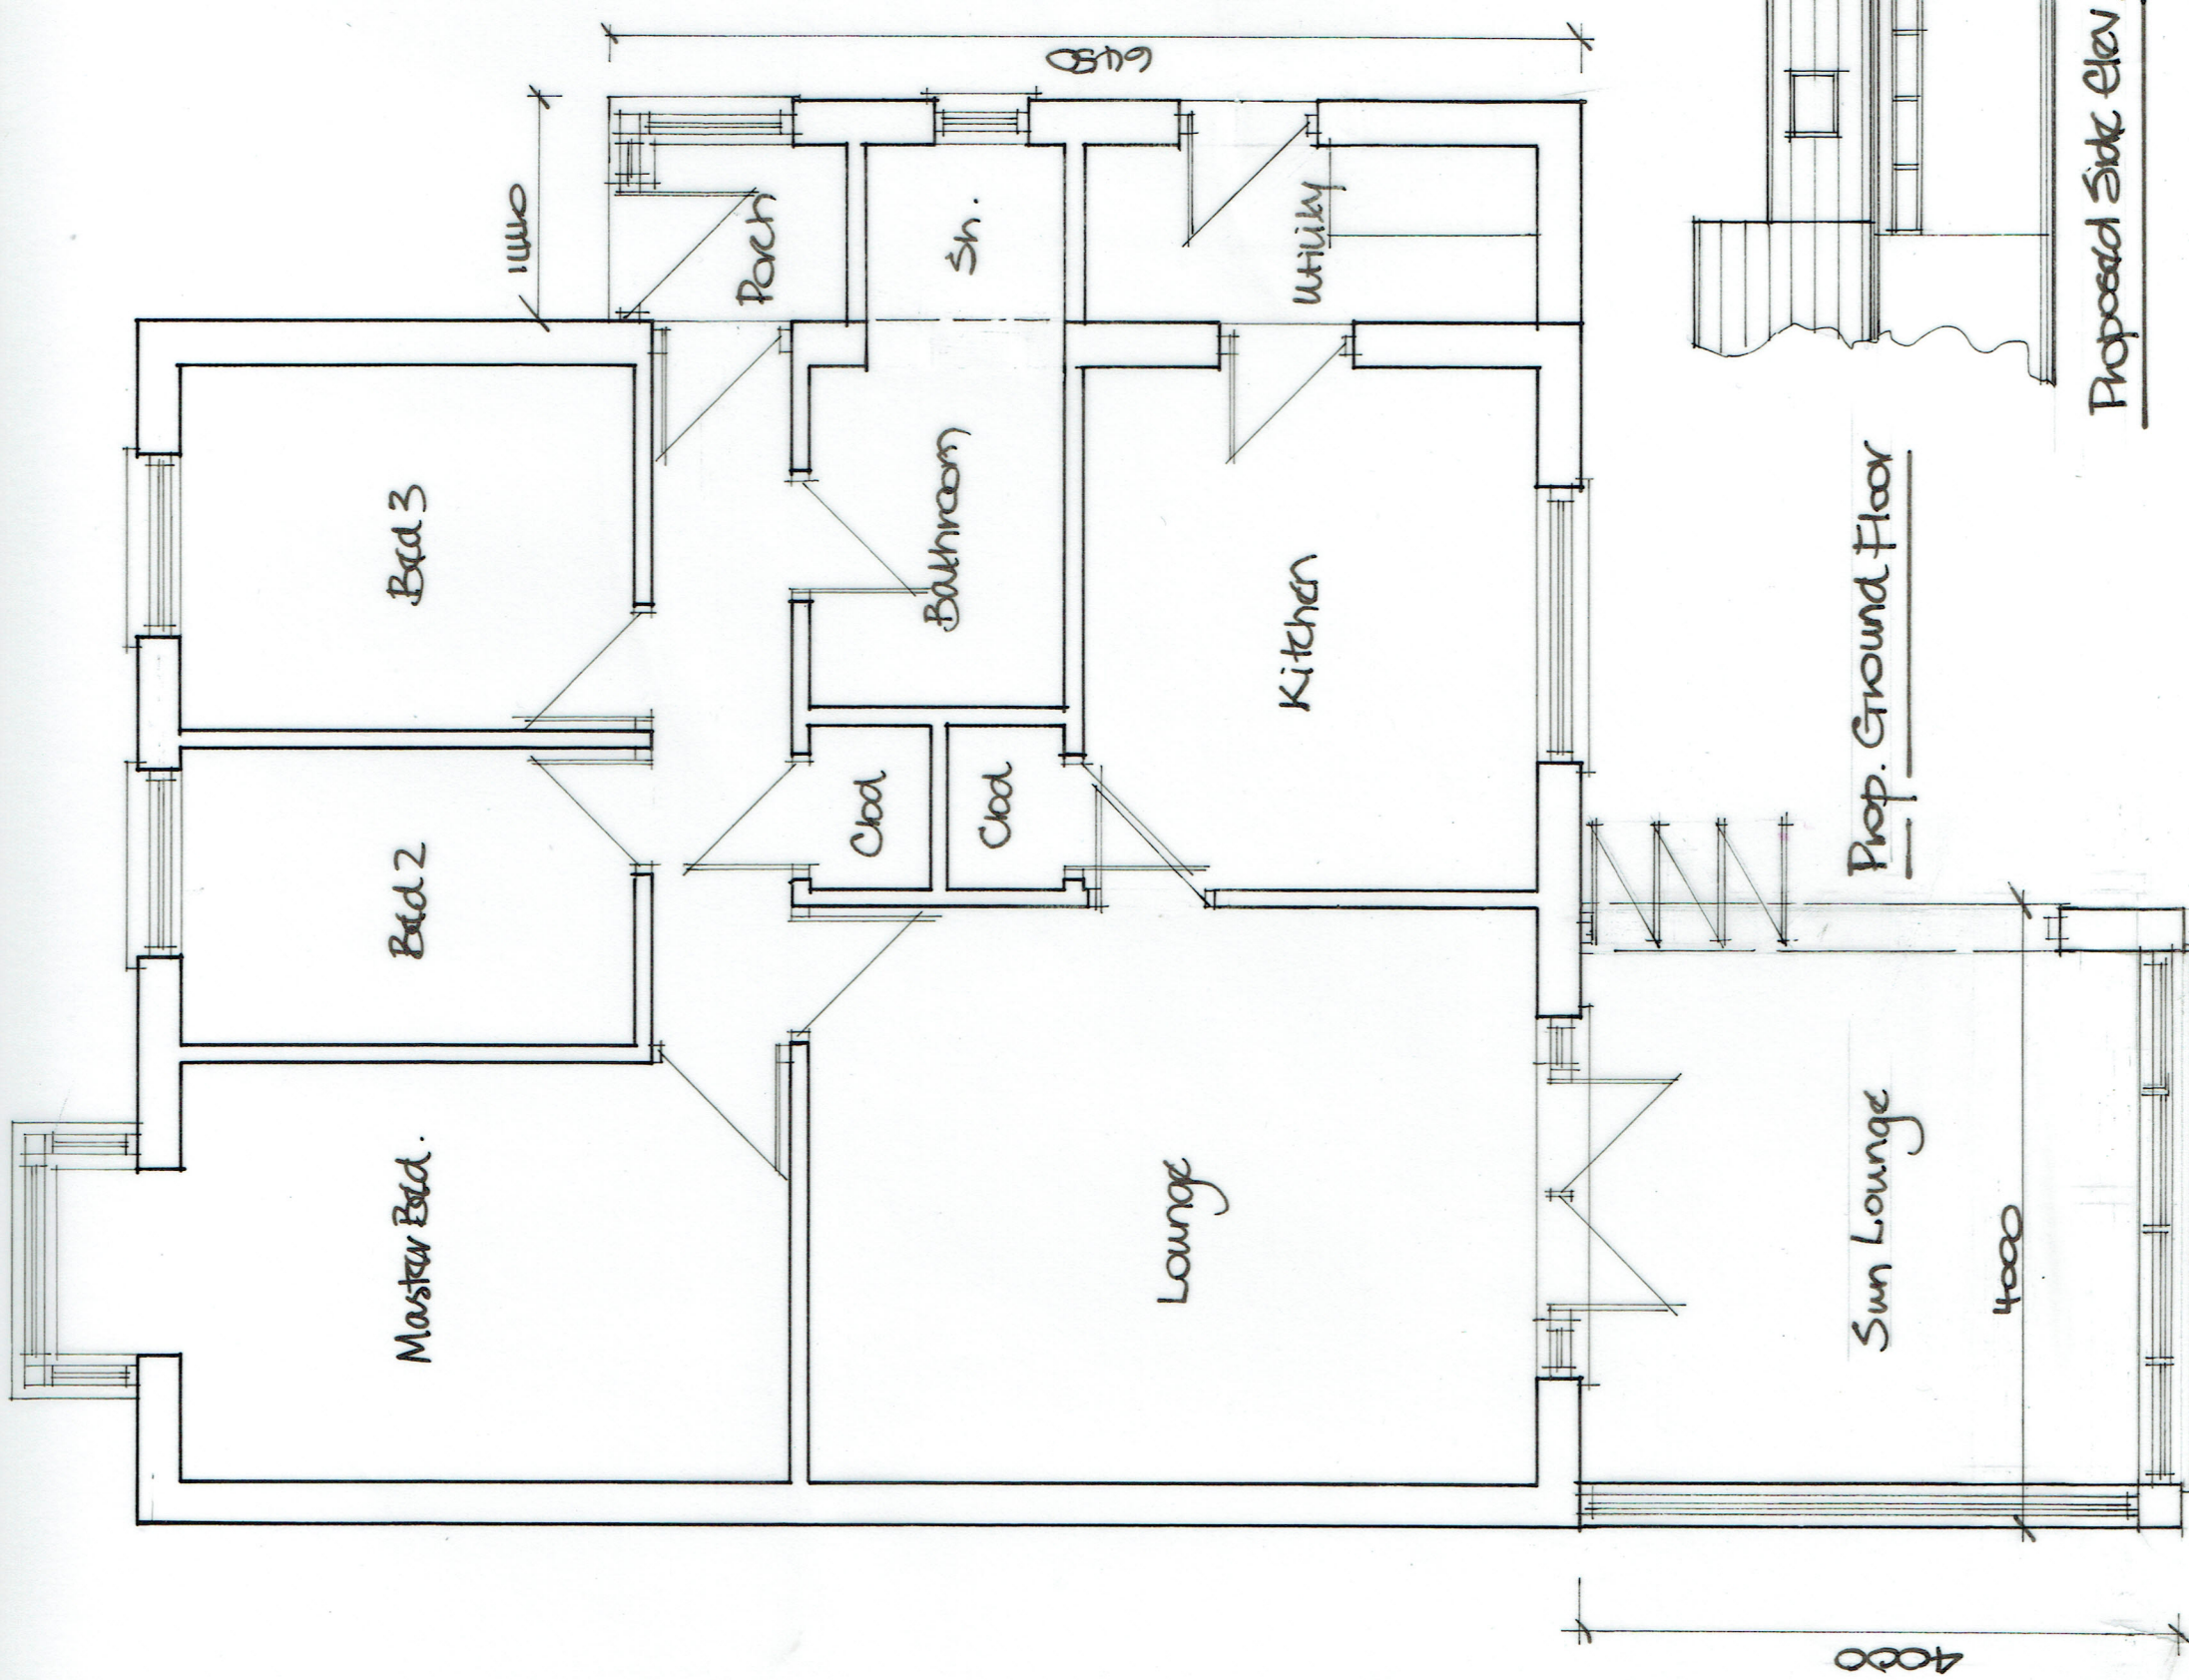

Prop. Ground Floor

Proposed Side Elev.

* Amended Plan.

Scales: 1/50; 1/100	Date: May '20	Title: Proposed Side & Rear Extensions at :- 135, Mackworth Dr. Cumb
Dwg No: 135/ND/02	Client: NW D JOWN	

Proposed Front Elevation

Proposed Side Elevation

Proposed Rear Elevation