


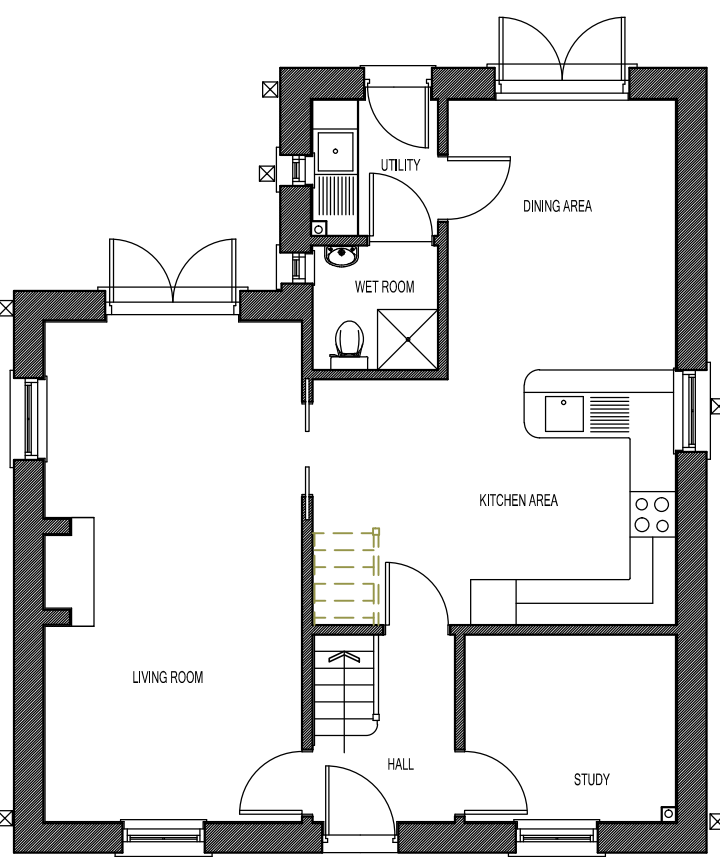


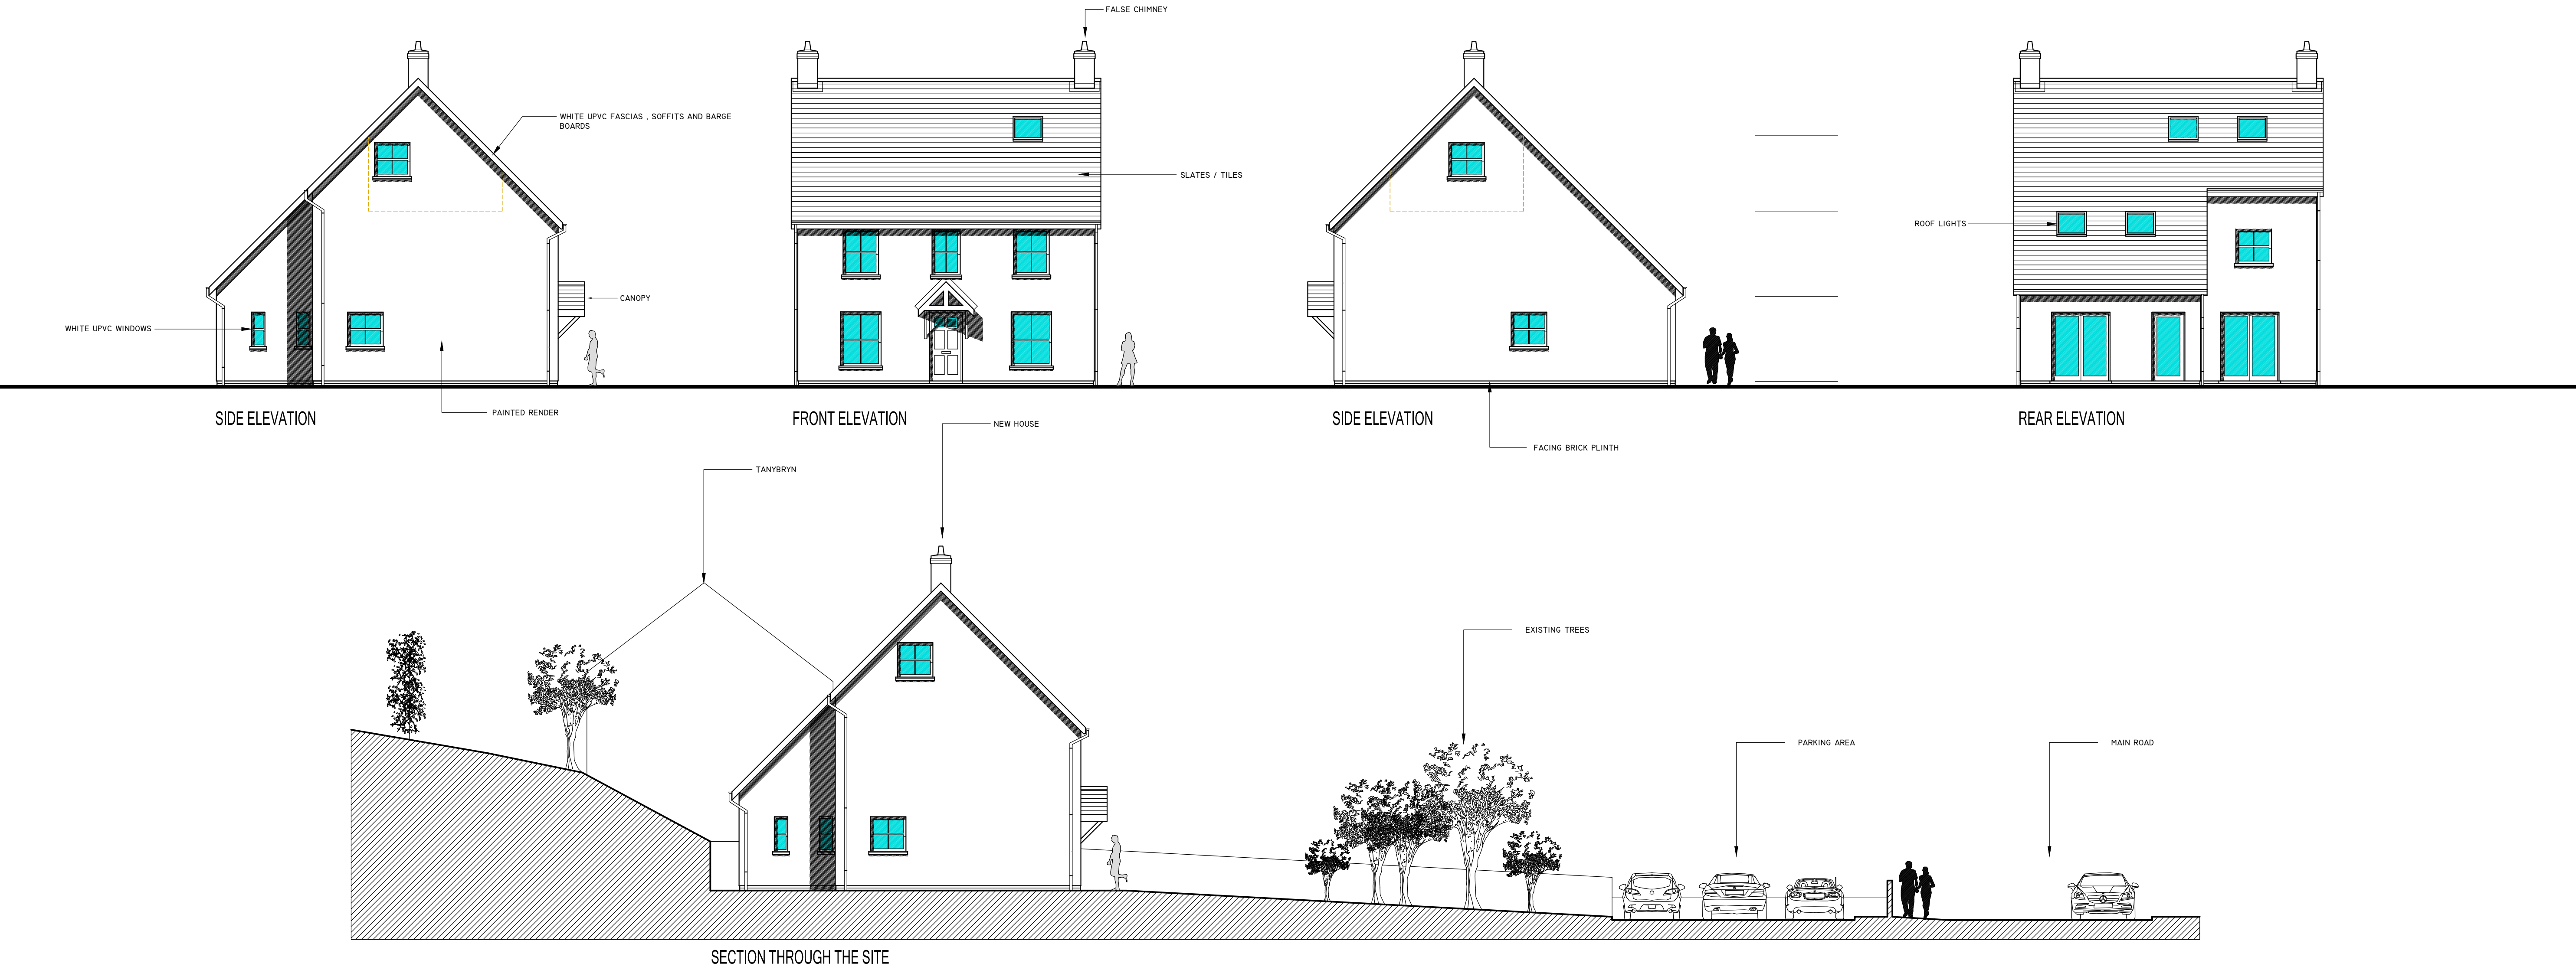


GROUND FLOOR PLAN

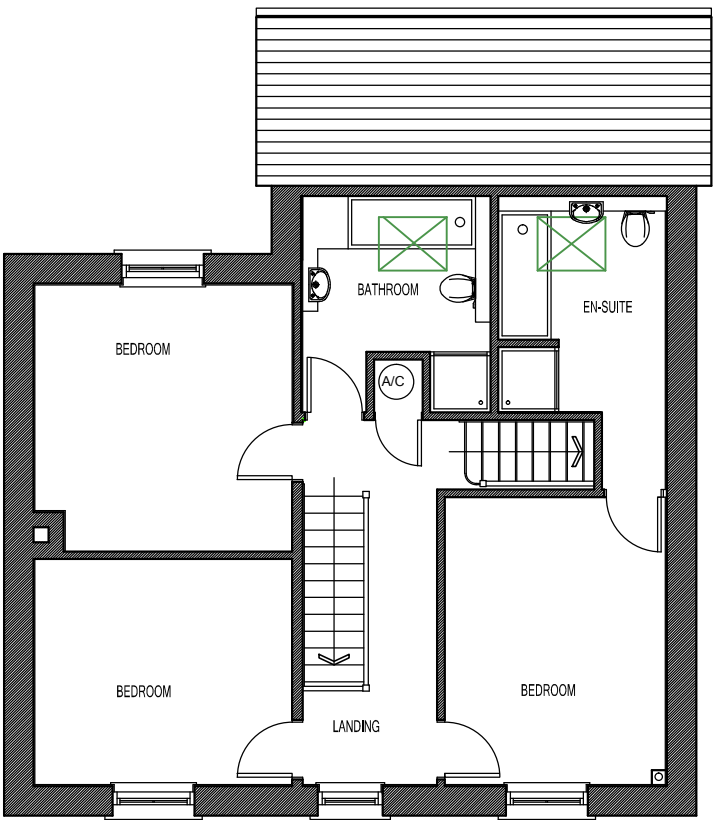

FIRST FLOOR PLAN

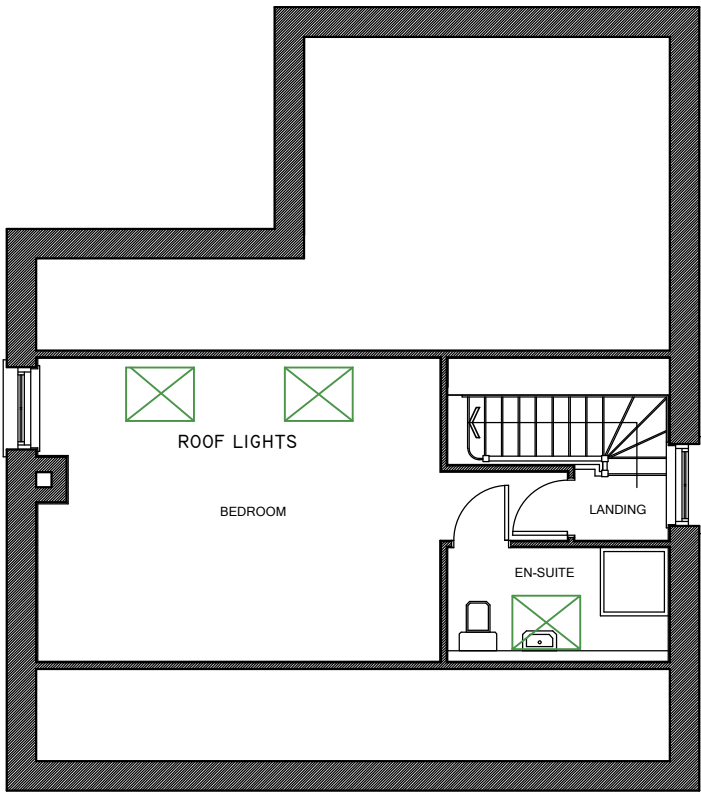

SECOND FLOOR

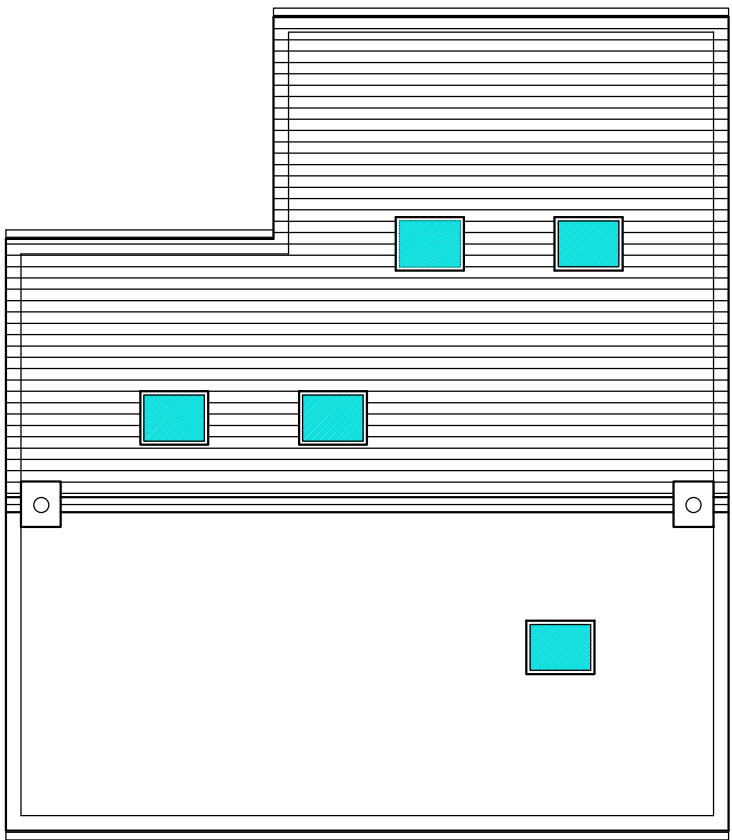

ROOF PLAN

Do not scale this drawing. Project discrepancies in square dimensions may occur due to rounding of dimensions. This drawing is copyright.	Rev. No.	Date:	Revision:	Circ:

Project:
PROPOSED DETACHED HOUSE
TAN Y BRYN, MAIN ROAD,
CADOXTON.
NEATH. SA10 8BL.

Title:
PLANS, ELEVATIONS AND SITE
SECTION

Scale: 1:100
Date: 05/2020
Project No. 4389
Drawing No. (P)03
Rev. B

