




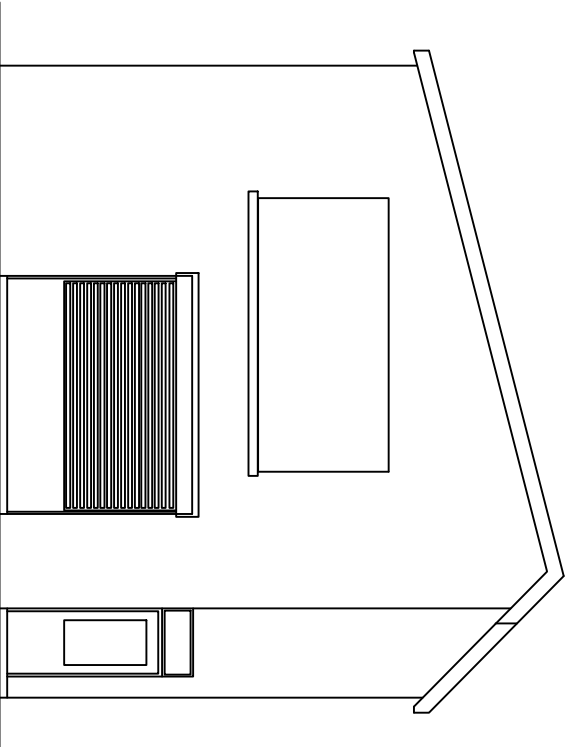

FRONT ELEVATION

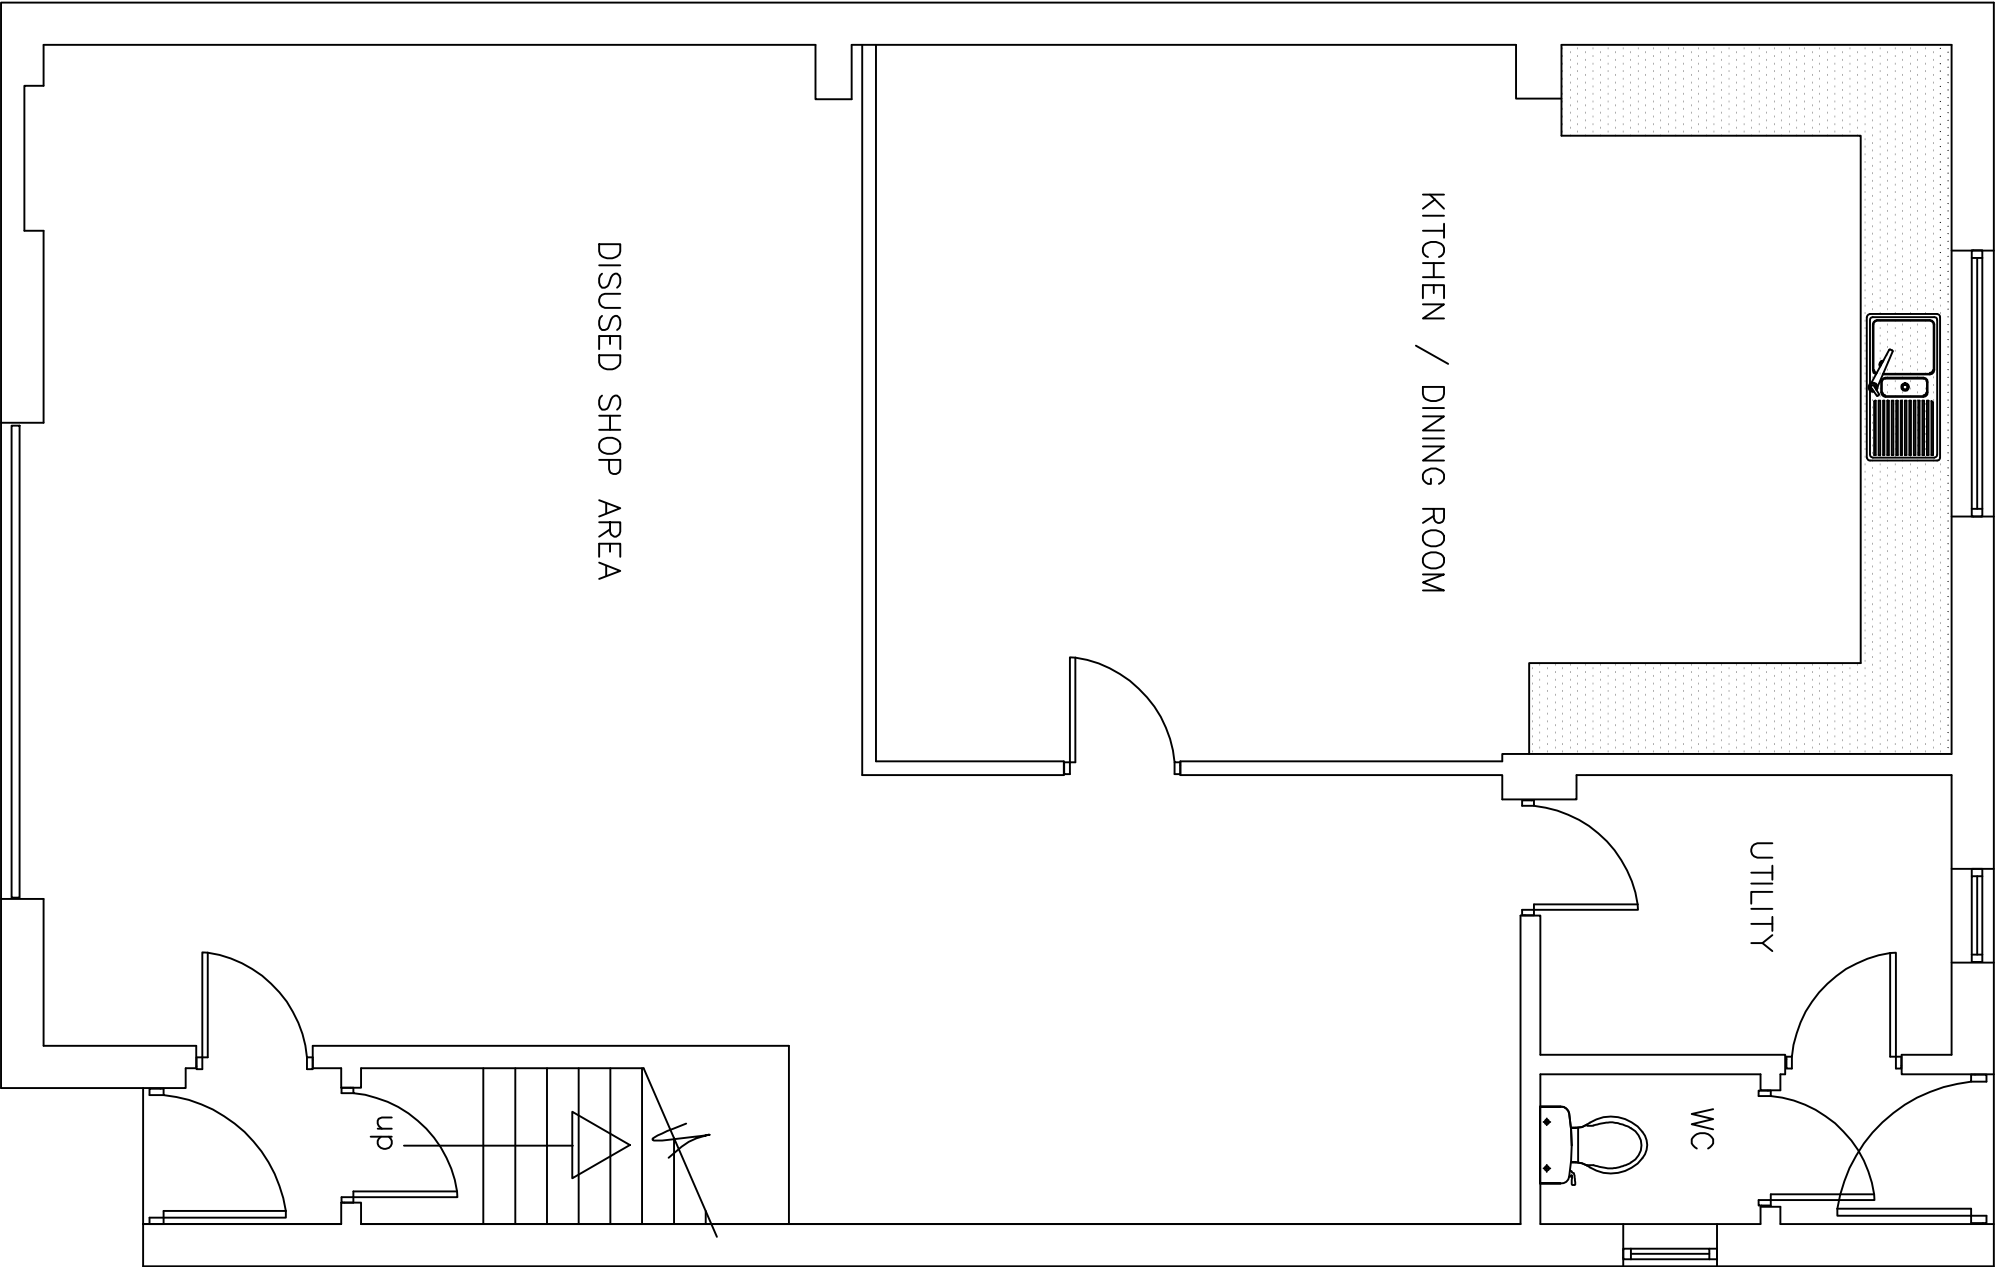

GROUND FLOOR PLAN

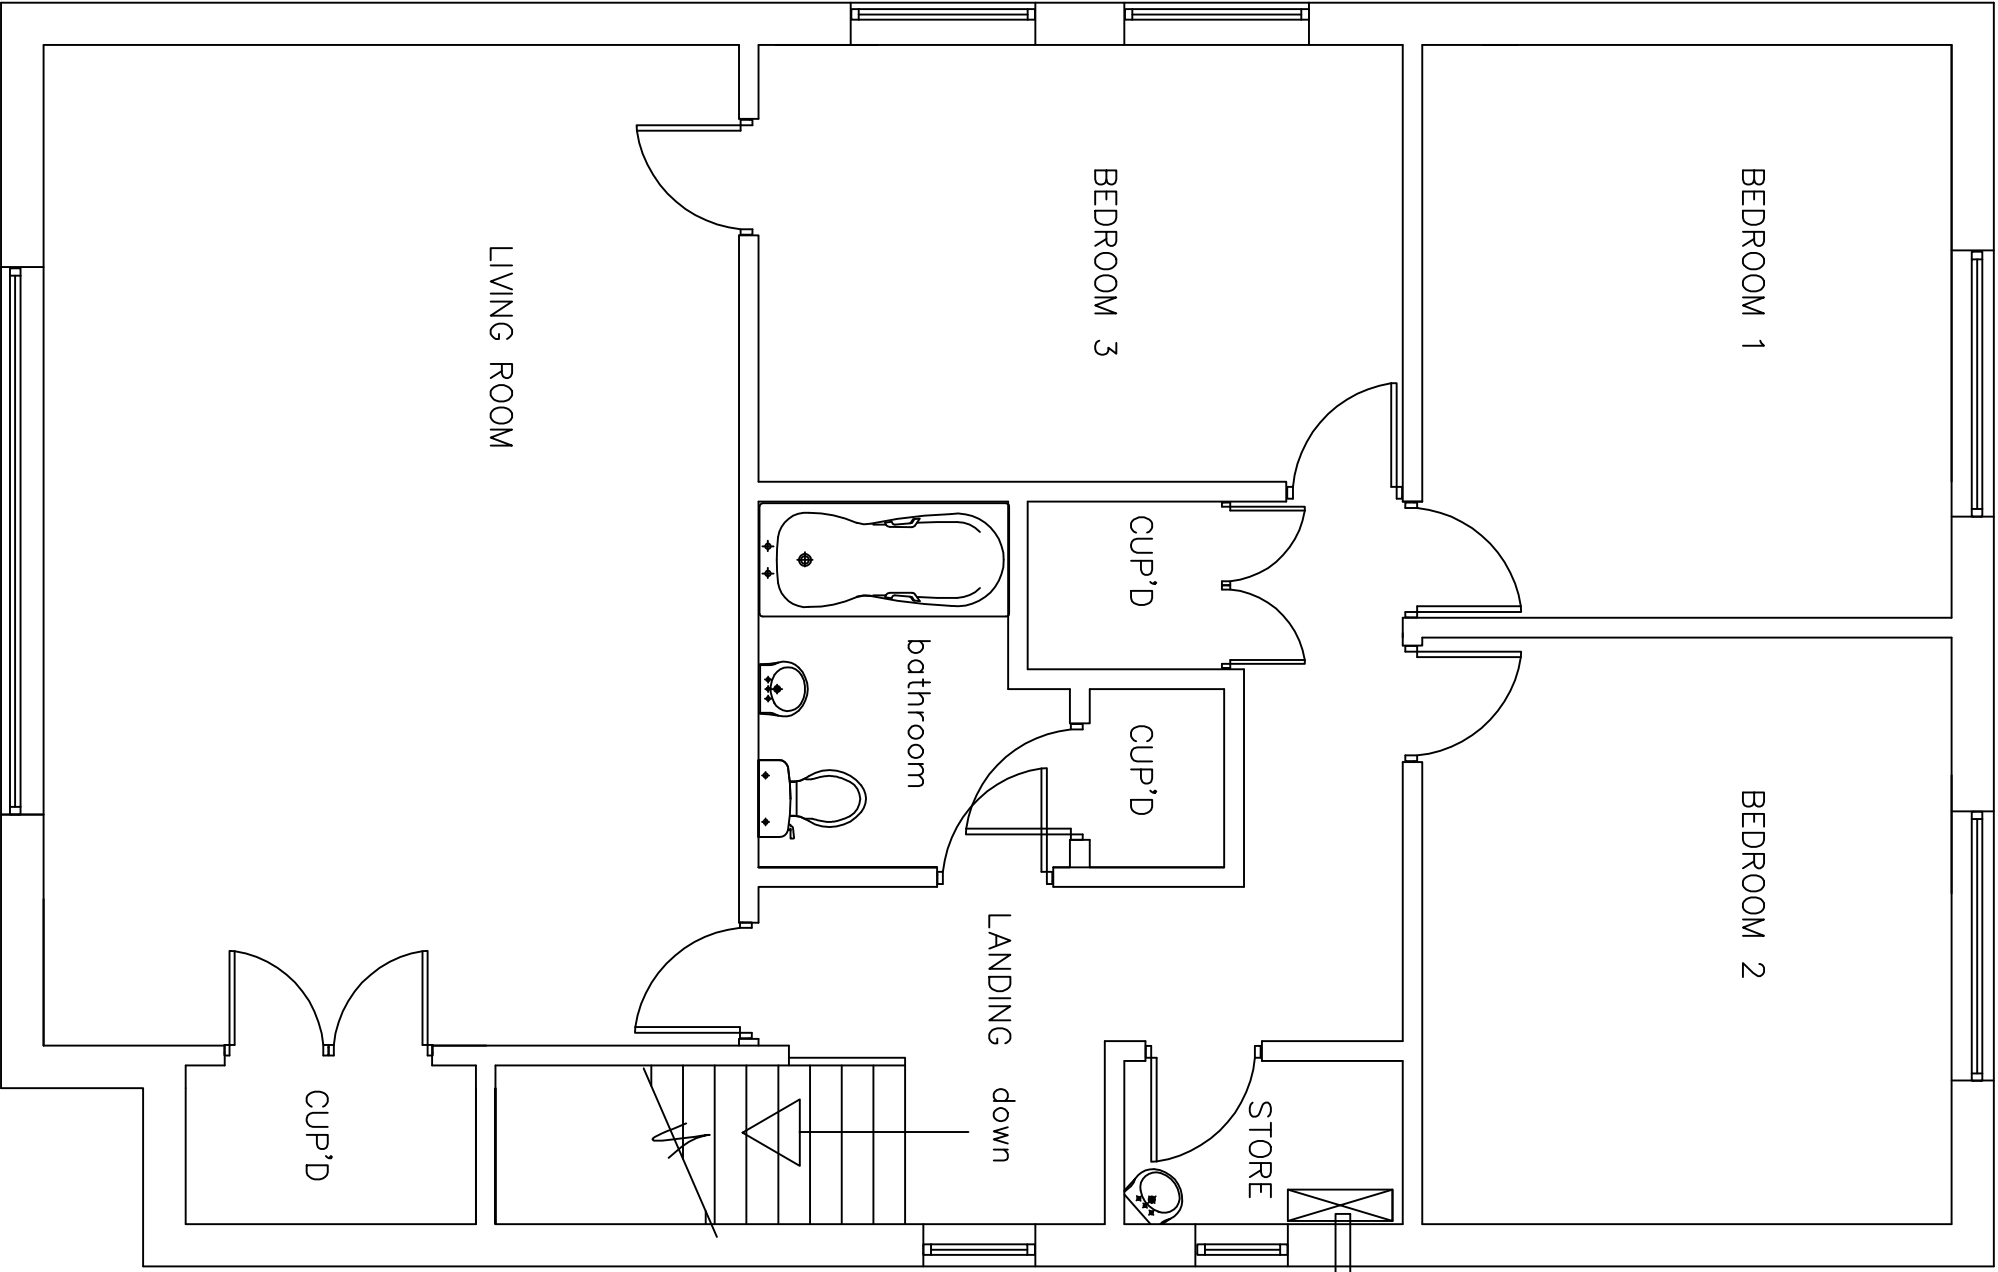

FIRST FLOOR PLAN



INVICTA
Building
Advisory
Service

Min yr Efall, High Street, Nantfyllion, CF34 0BW
Tel : 07971 458724
E Mail : invicta7777@yahoo.co.uk



Clients

Mr P PATEL

Job Title

Proposed change of used of former
grd floor shop area to residential
and new front windows
at;
1c Penhydd Road
Croeserw

Drawing Title
Ground & 1st floor Plans as
existing

Scale
1: 50 & 1:100

Date
March 2020

Drawing
No.
1cPR / 1 / 20