




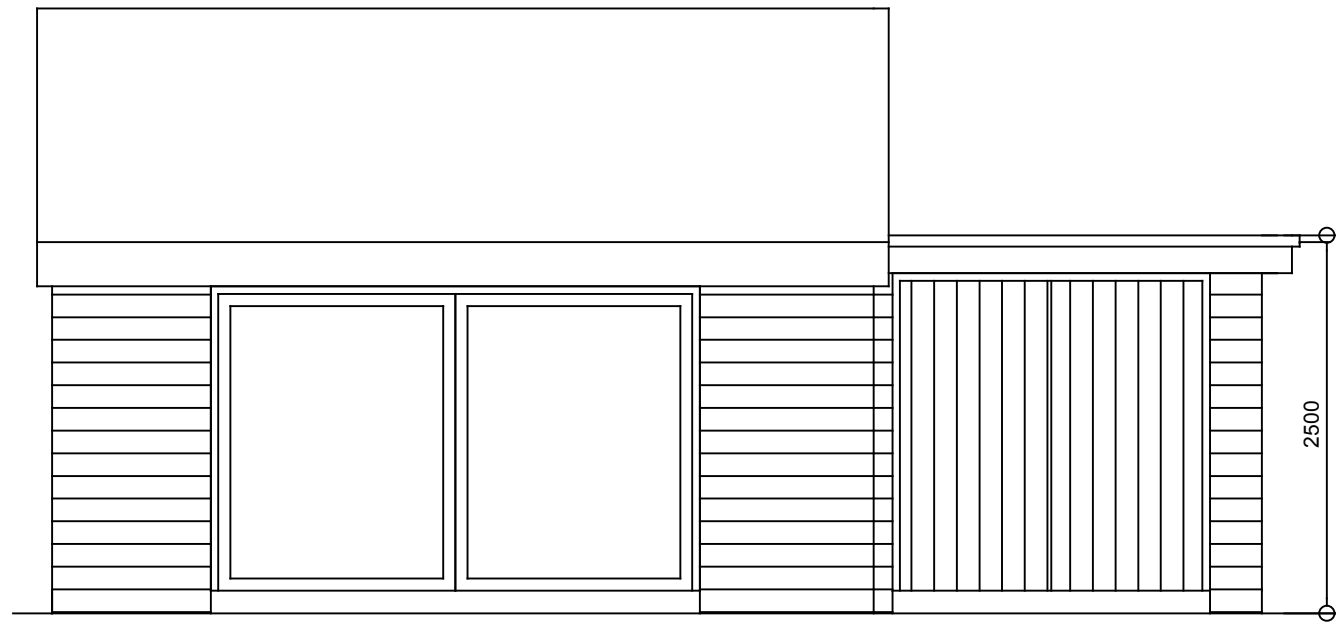


Proposed Front Elevation 1:50

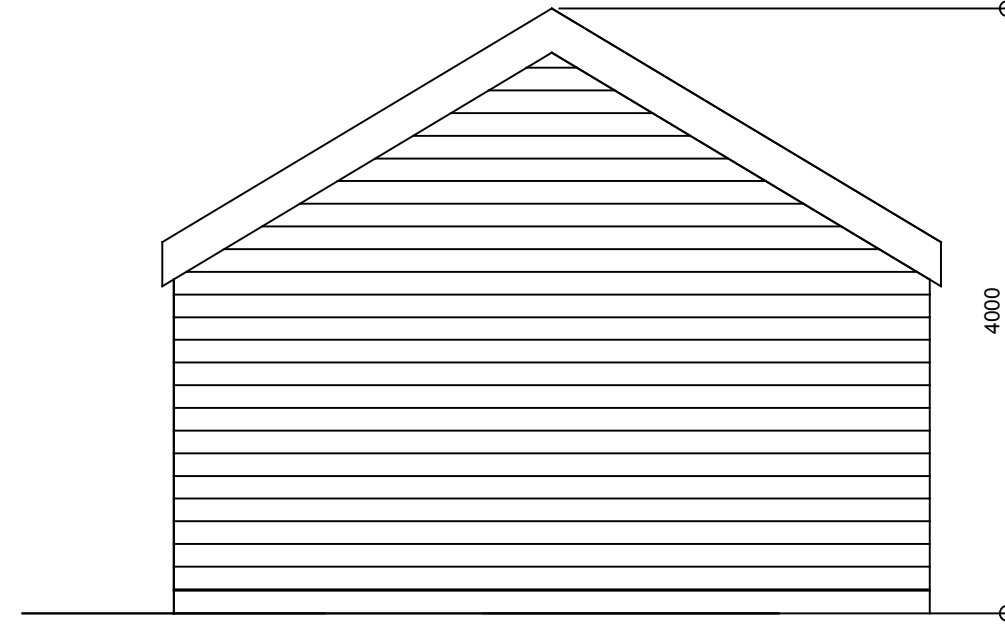


Proposed Side Elevation 1:50

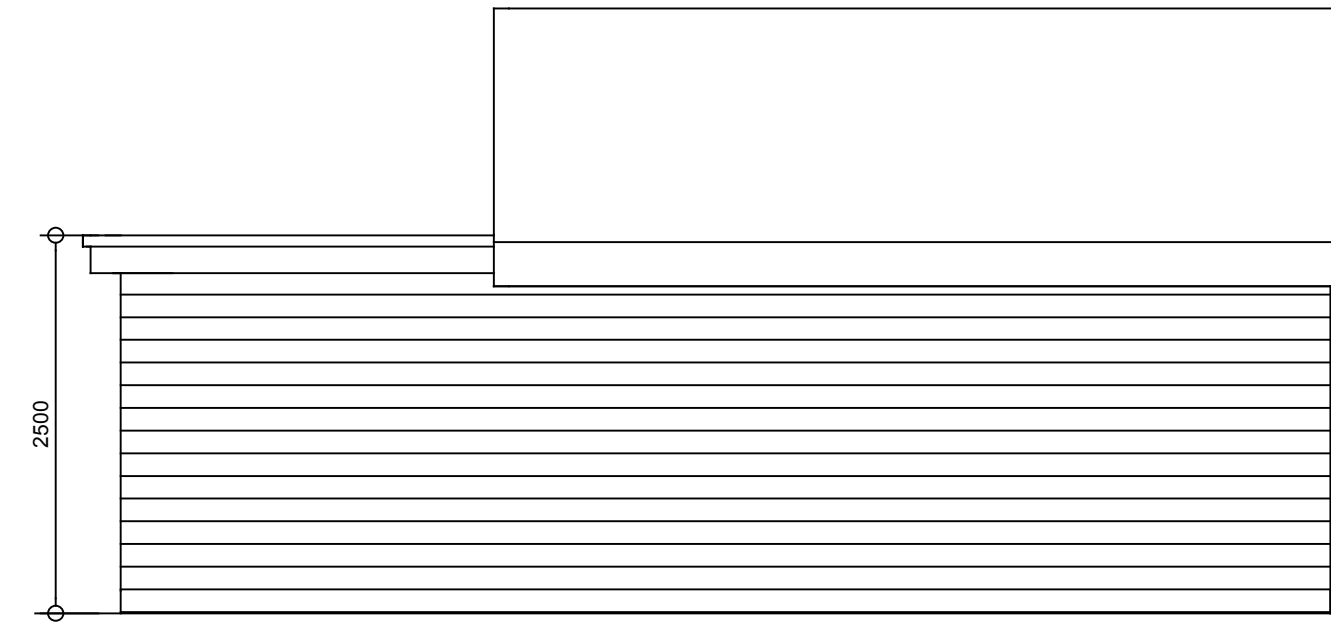

Proposed Rear Elevation 1:50

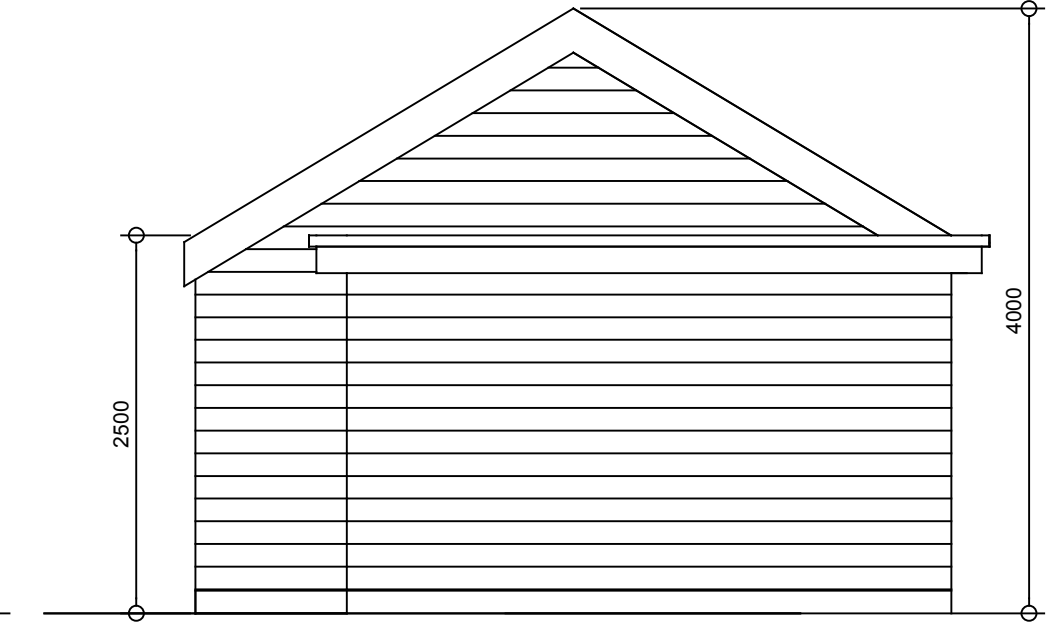

Proposed Side Elevation 1:50

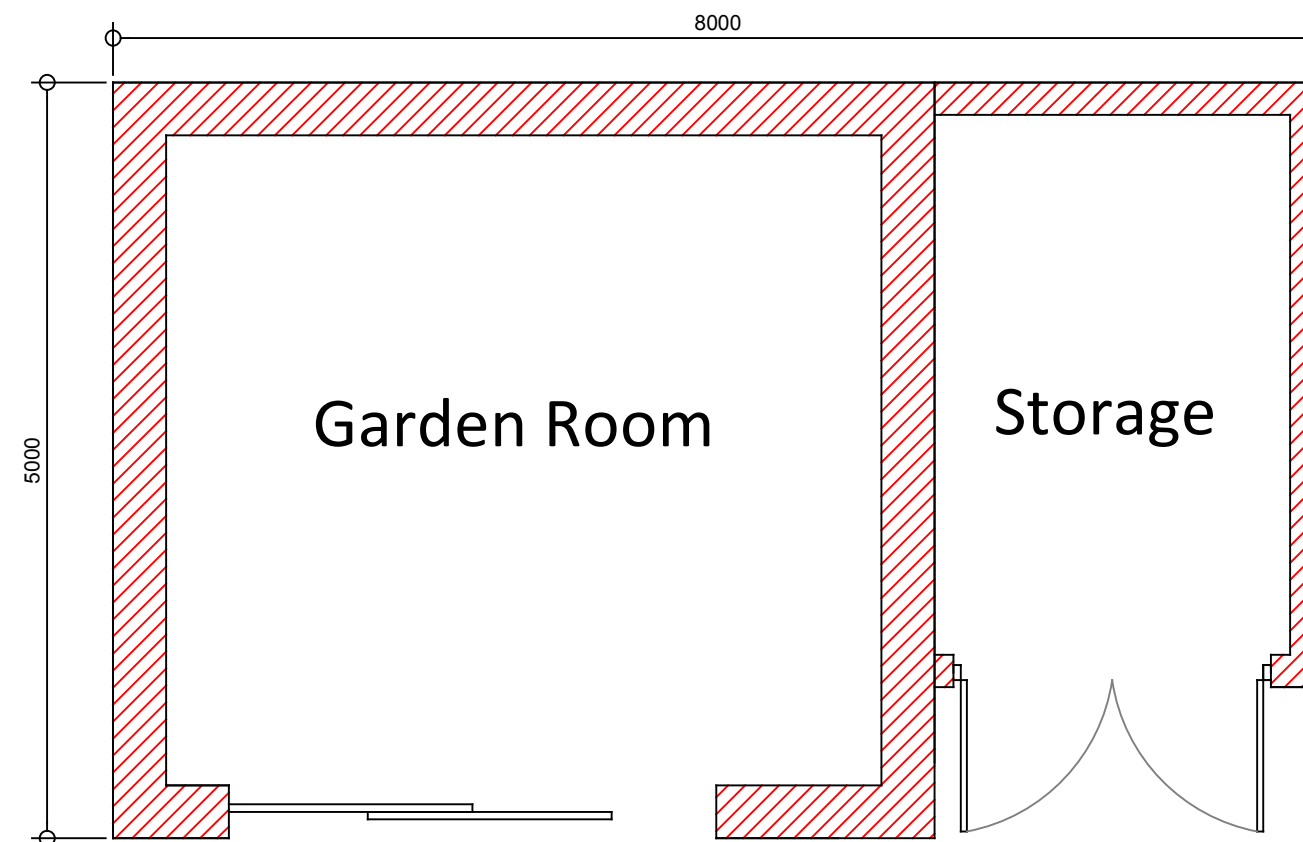

Proposed Ground Floor Plan 1:50

A - Eaves height of out building reduced in height
06.05.20

Project: Proposed extension and out building at Back Drive, Skewen	
Drawing: Proposed Plans and Elevations	
Scale: 1:50 @ A1	Date: Apr 2020
Drawing number: 111.P.04	Revision: A