



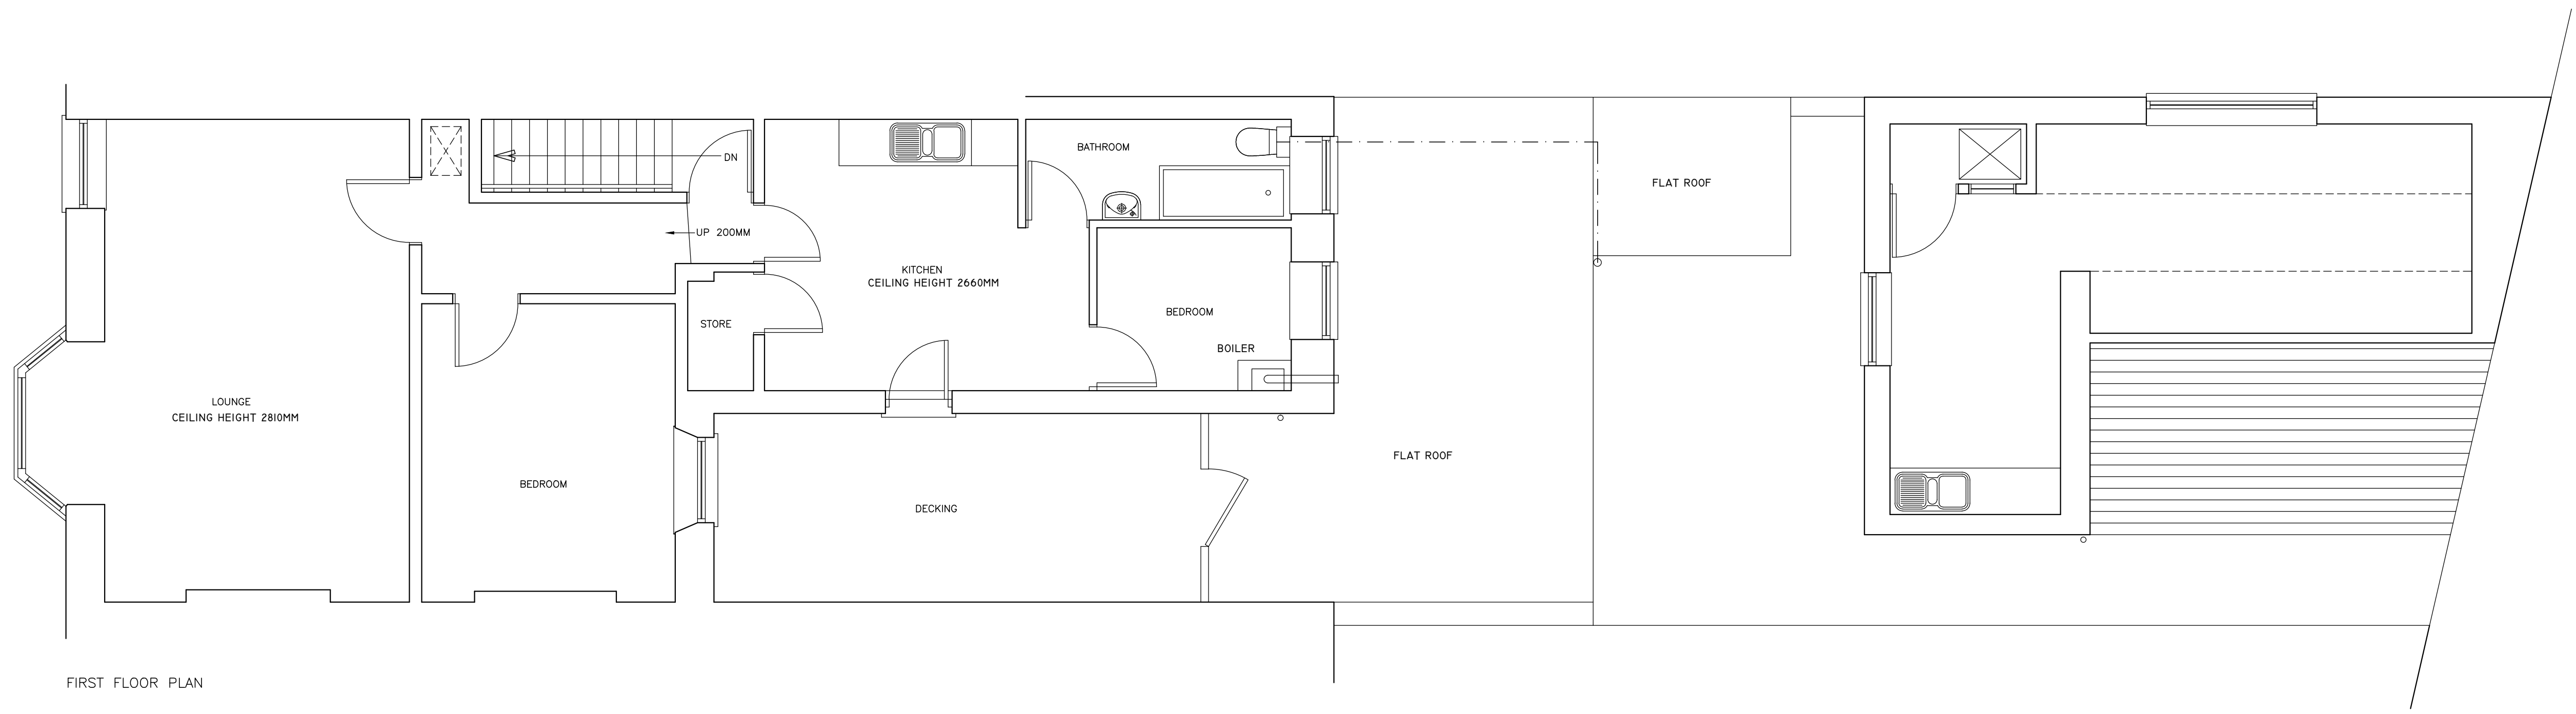

FIRST FLOOR PLAN

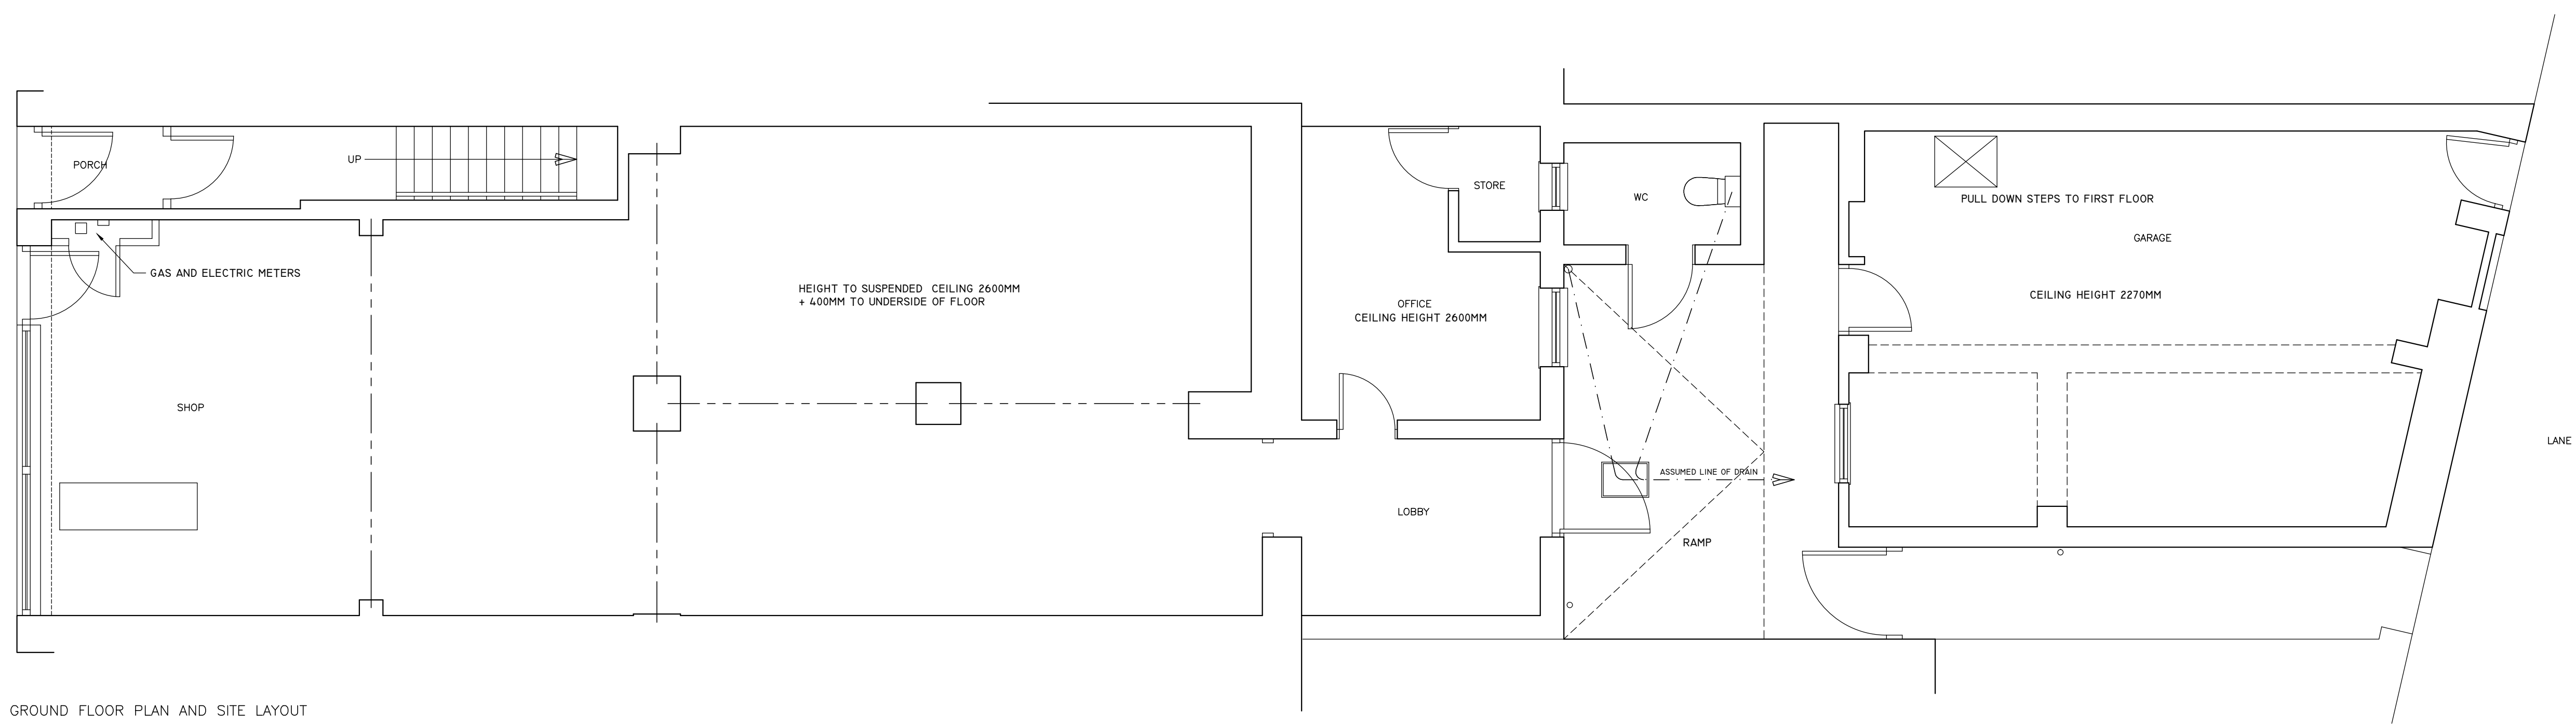

GROUND FLOOR PLAN AND SITE LAYOUT



Do not scale this drawing. Report discrepancies in figured dimensions to the Architectural Technologist. This drawing is copyright.	Revisions:			Chk:
	Rev No.	Date:	Revision:	

Project:
50 COMMERCIAL ROAD
PORT TALBOT
SA13 1LG

Title:
EXISTING PLANS

Scale: 1:50
Date: 0320

Drawn: RWJ
Checked: RWJ

Project No. 4434
Drawing No. (---)01

BEACON ARCHITECTURAL SERVICES

Chartered Institute of
Architectural Technologists
Registered Practice