


INDICATIVE FRONT ELEVATION OF TABLE ARRAY
SCALE 1:100

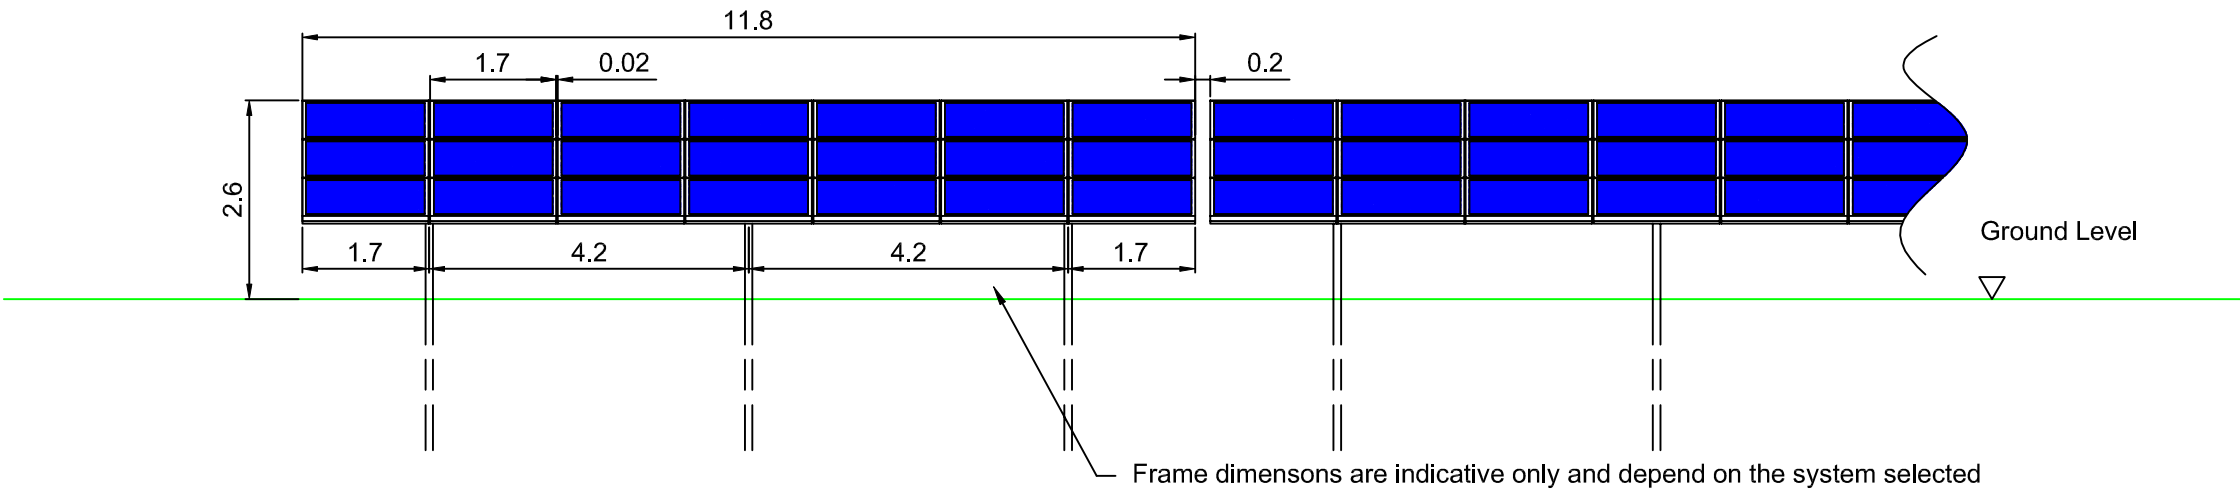

NOTES

All dimensions are indicative only and depend on system selected.


All dimensions in metres unless otherwise specified

Panel tilt up to 30 degrees


Maximum panel height above ground of up to 2.8mm

Spacing from front of panel to front of panel to be up to 10.4 metres

INDICATIVE SOLAR PANEL
SCALE 1:20

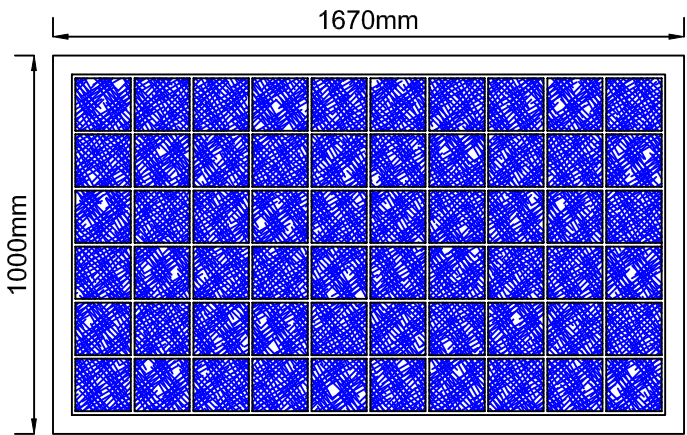

INDICATIVE SIDE ELEVATION OF TABLE ARRAY
SCALE 1:100

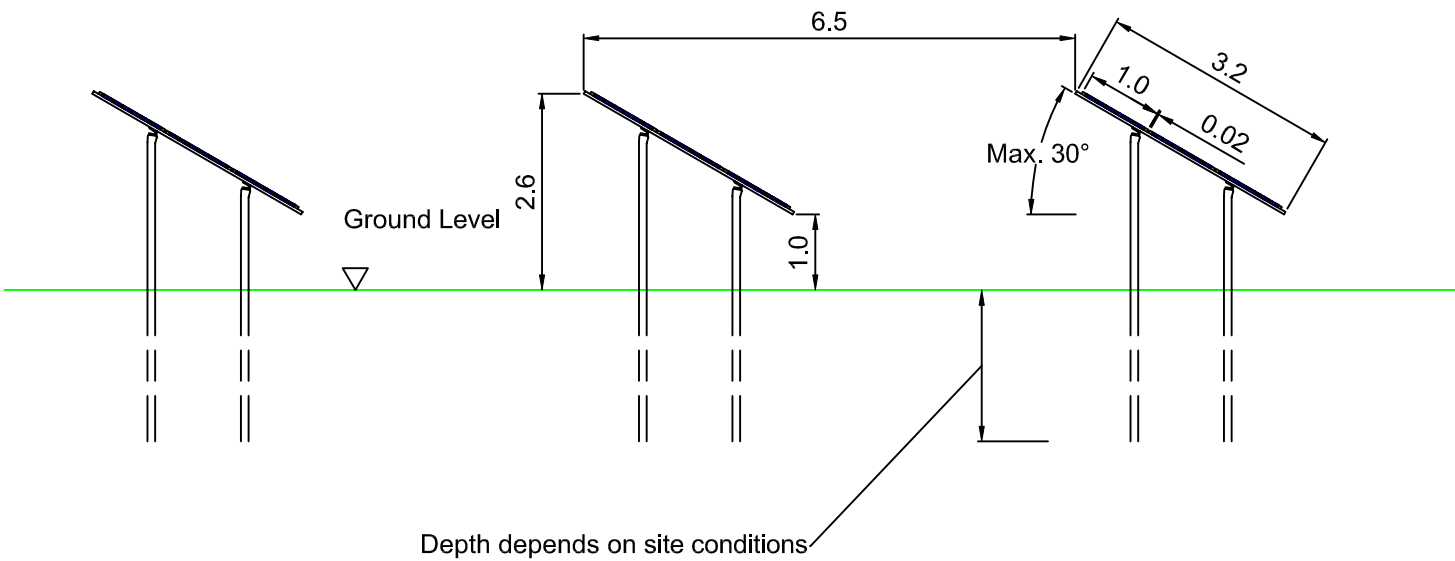

Scale (@ A3) As shown	Date: May 2020	
Prepared by:	 dulas inspiring renewable energy  solar  wind  hydro  biomass	
Client: Awel Aman Tawe		
Project: Mynydd Y Gwrhyd Solar Farm		
Figure 3-2 - PV panel and Table array		Dulas ref: E05419
Drawn by: DR	Checked by: RK	Version: B

Every effort has been made to ensure the accuracy of the information provided on this figure. Dulas Ltd cannot be held responsible for any omissions or errors in the data supplied by third parties and hereby expressly disclaims any responsibility for any losses, disappointment, negligence or damage caused by reliance on the information contained on this figure.

