




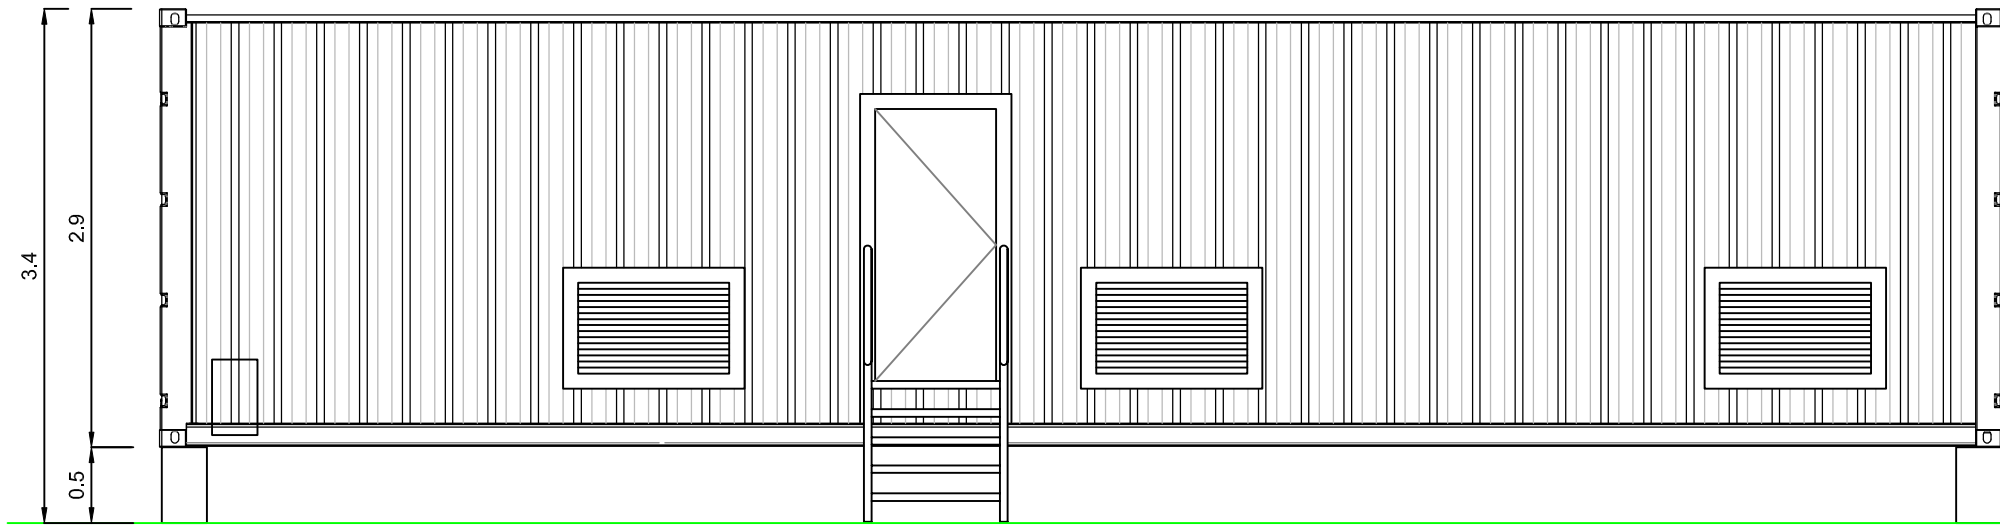


Typical Front Elevation

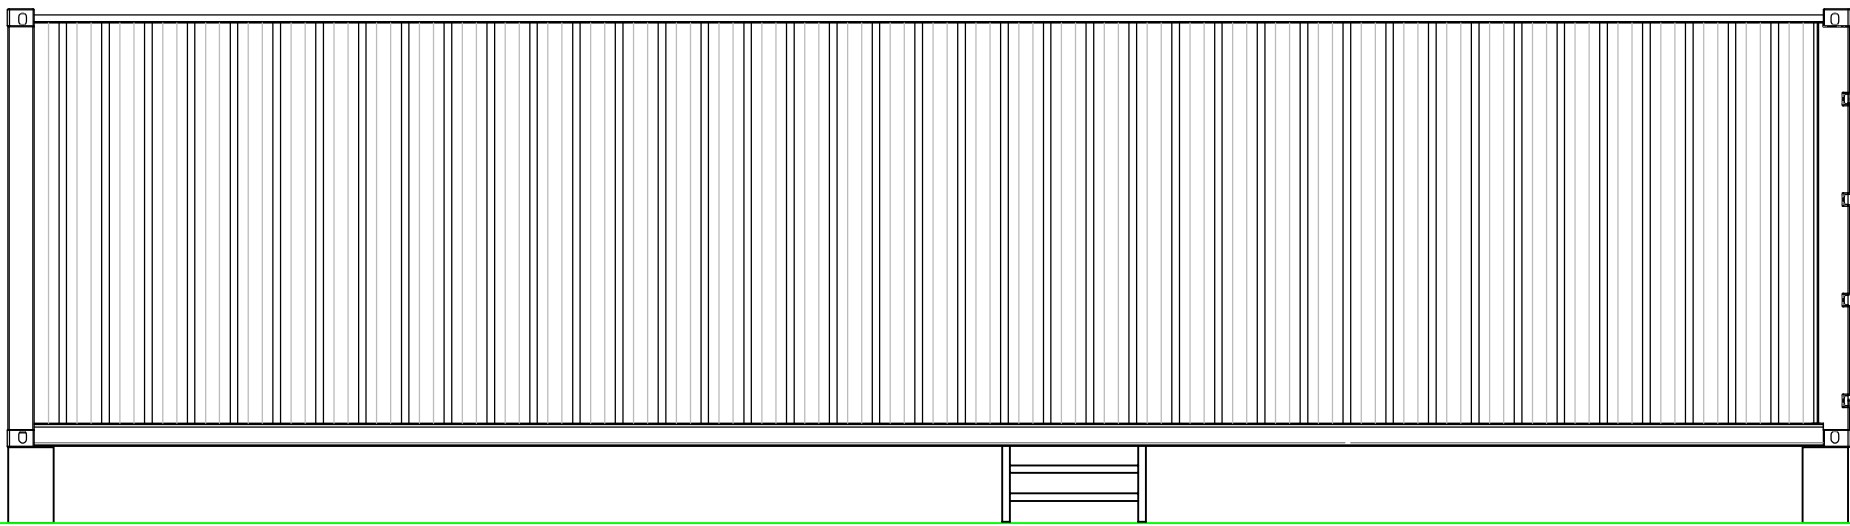


Typical Rear Elevation

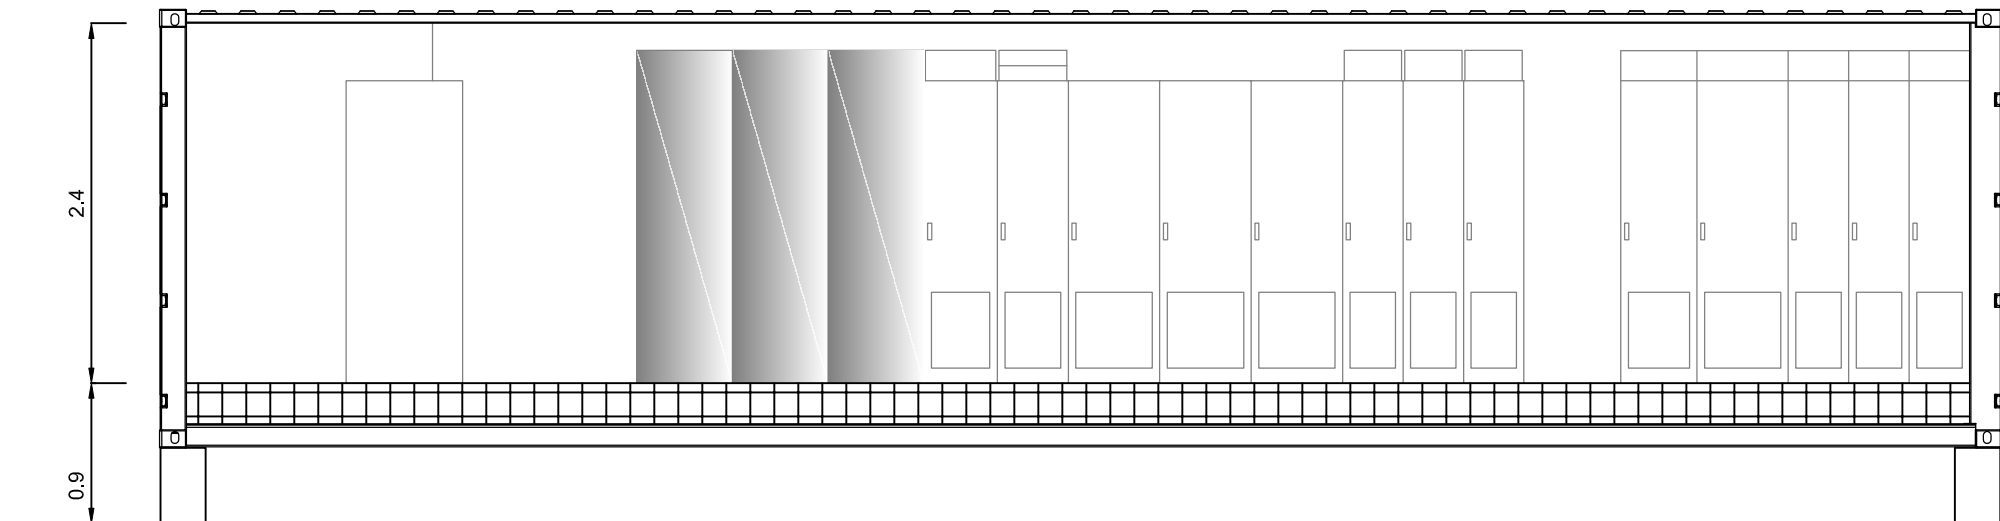


Section A-A (Indicative)

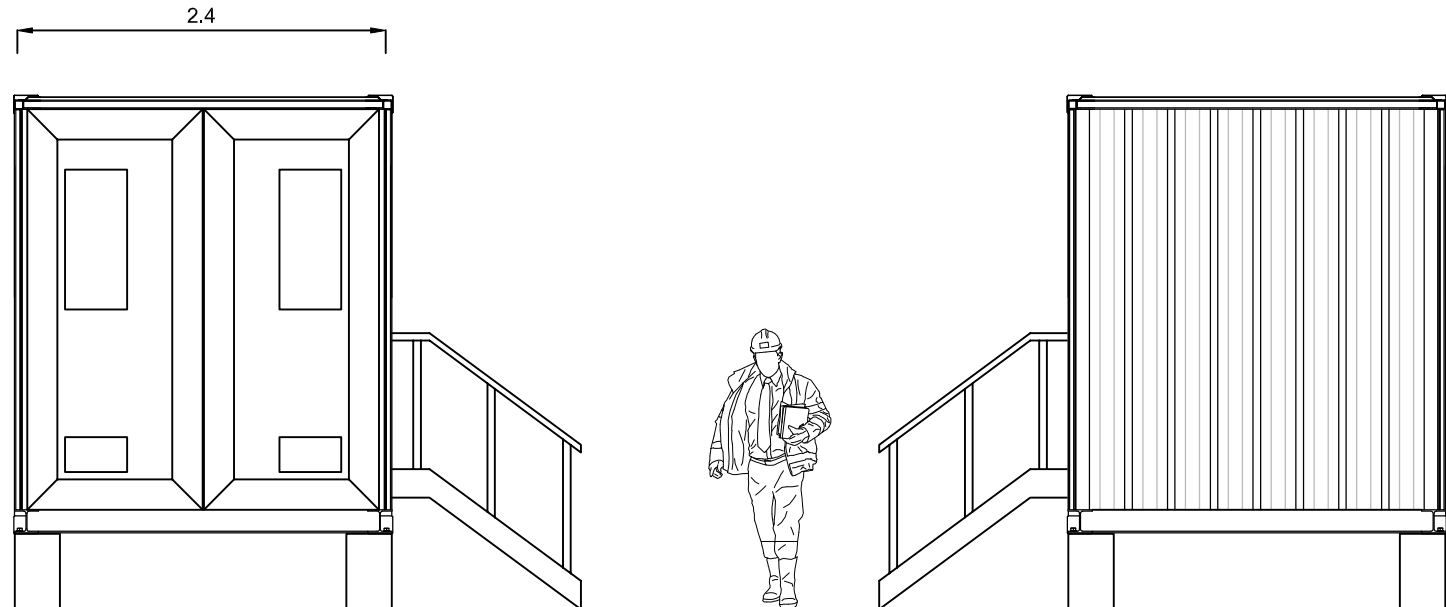

Typical Side Elevations

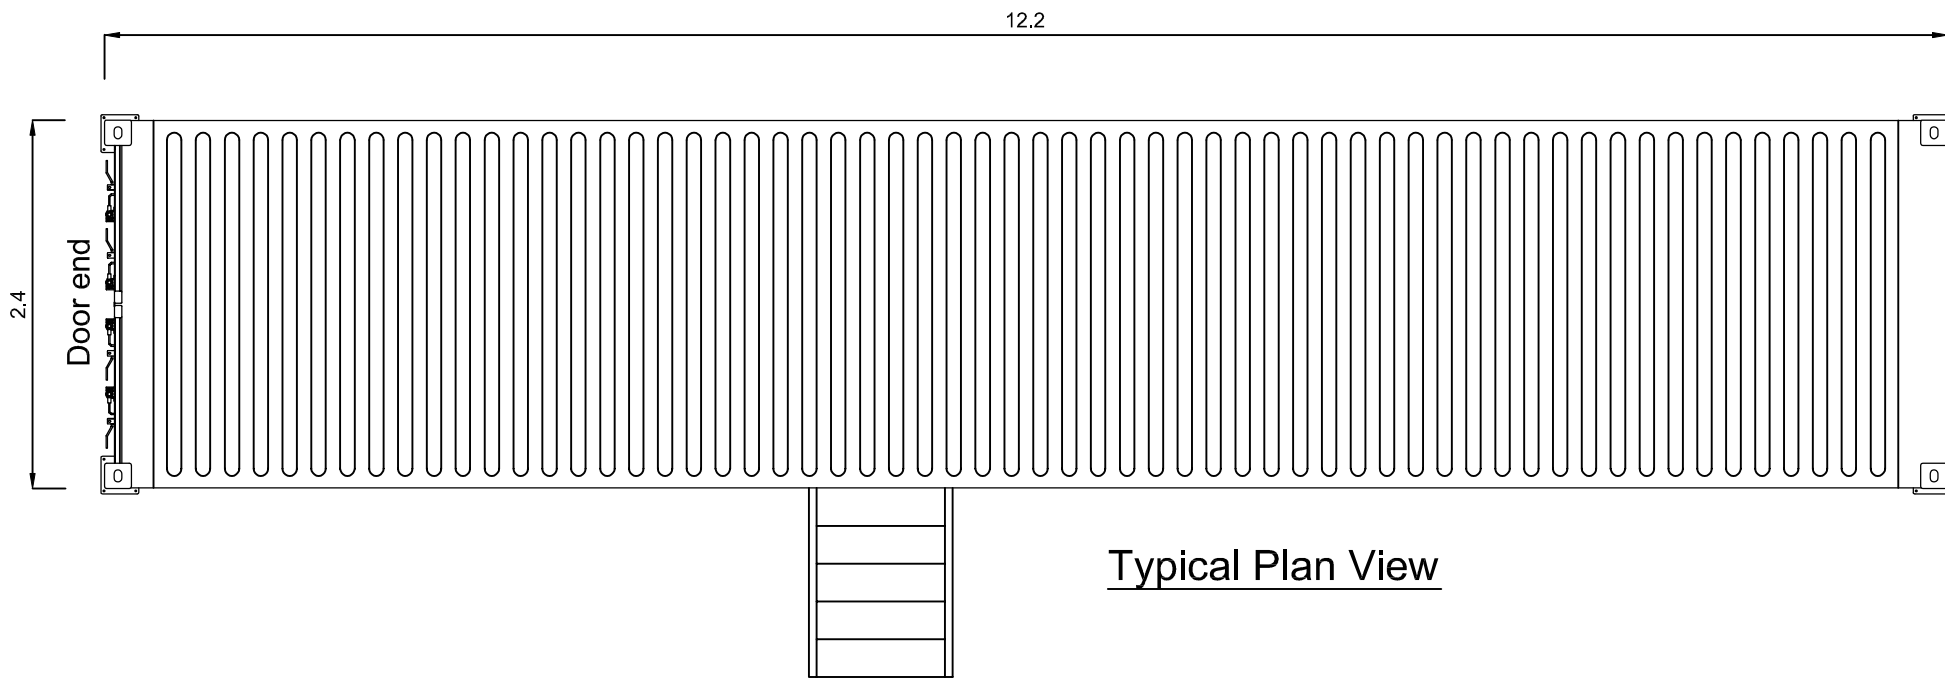

Typical Plan View

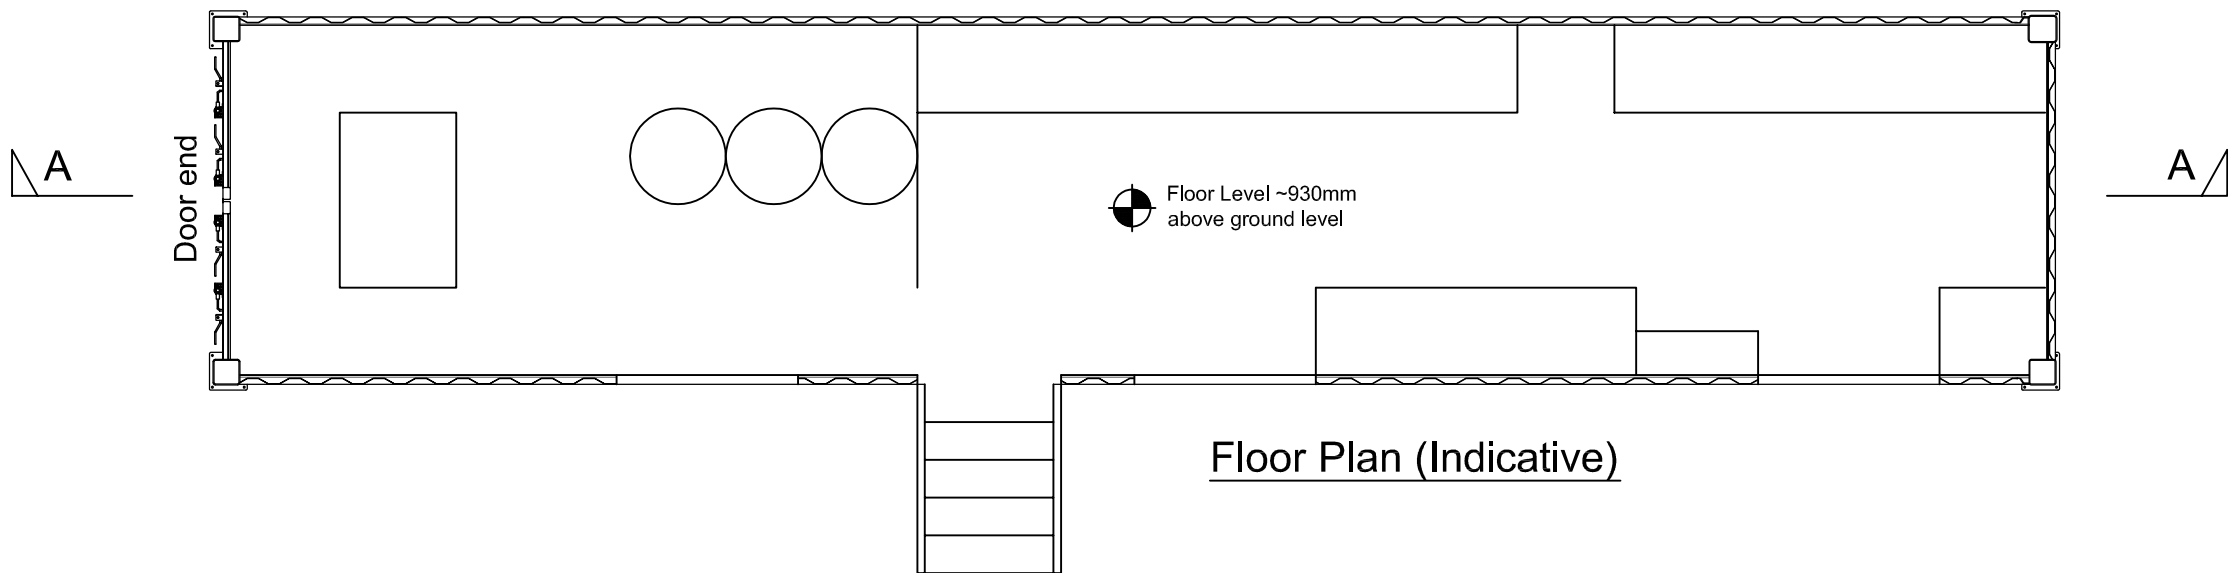

Floor Plan (Indicative)

NOTES

All dimensions are indicative only and will depend on system selected

All dimensions and levels in metres unless otherwise specified

Scale (@ A2) 1:50

Date: 7 May 2020

Prepared by:


Inspiring renewable energy

 solar  wind  hydro  biomass

Client: Awel Aman Tawe

Project: Mynydd Y Gwrhyd Solar Farm

Figure 3-3 Option 1: Indicative Combined Inverter / Transformer

Dulas ref: E05419

Drawn by: DR

Checked by: RK

Version: C

Every effort has been made to ensure the accuracy of the information provided on this figure. Dulas Ltd cannot be held responsible for any omissions or errors in the data supplied by third parties and hereby expressly disclaims any responsibility for any losses, disappointment, negligence or damage caused by reliance on the information contained on this figure.



