



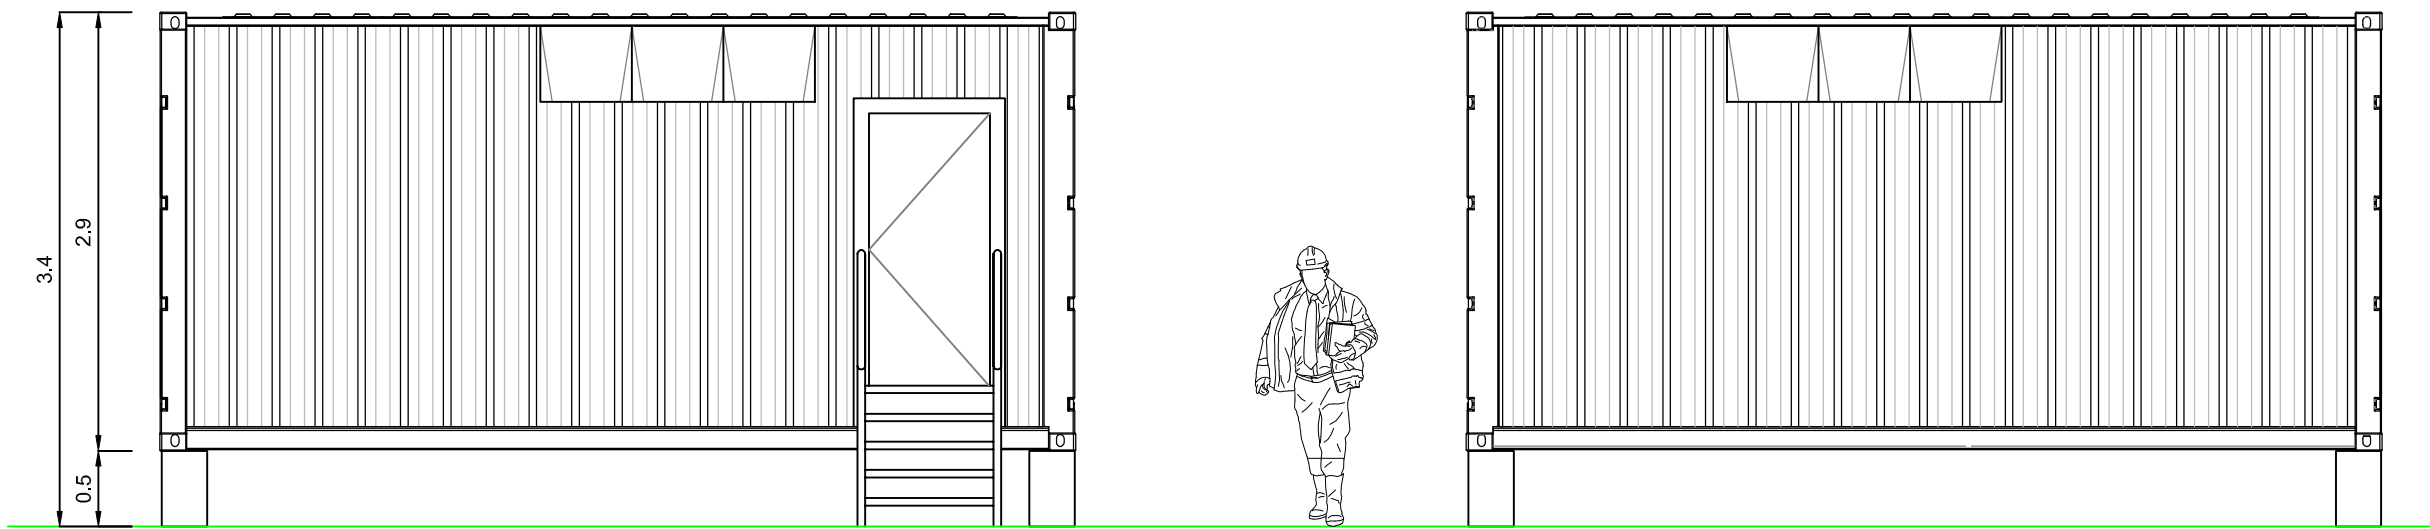

Typical Front Elevation


Typical Rear Elevation

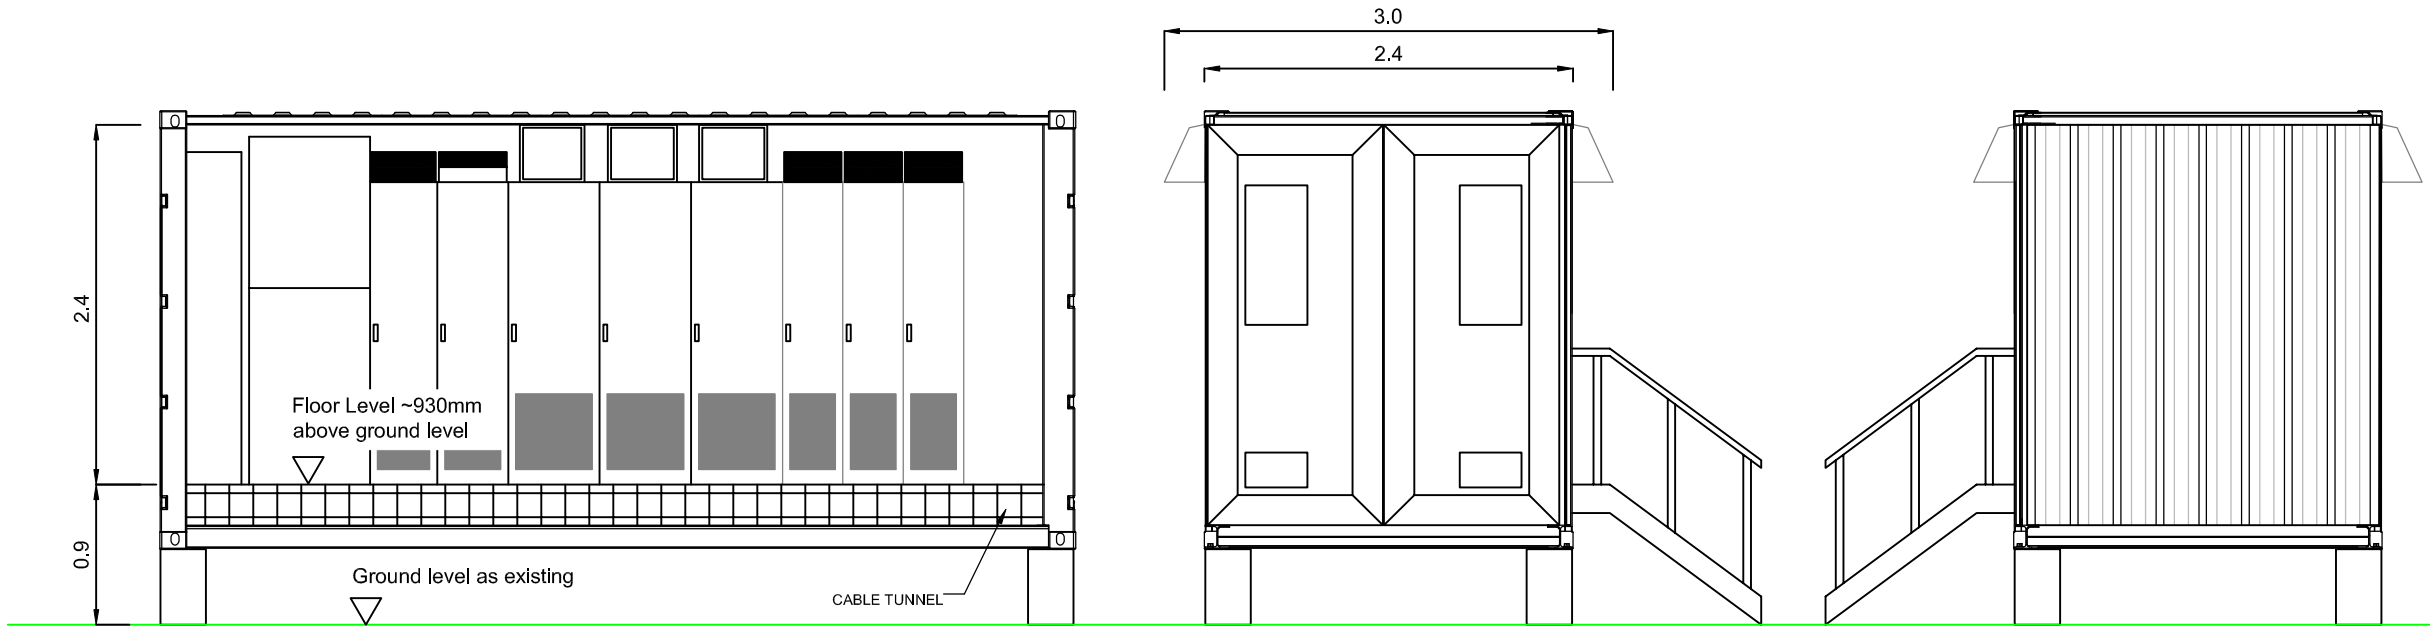


Section B-B (Indicative)

Typical Side Elevations


Typical Inverter Container

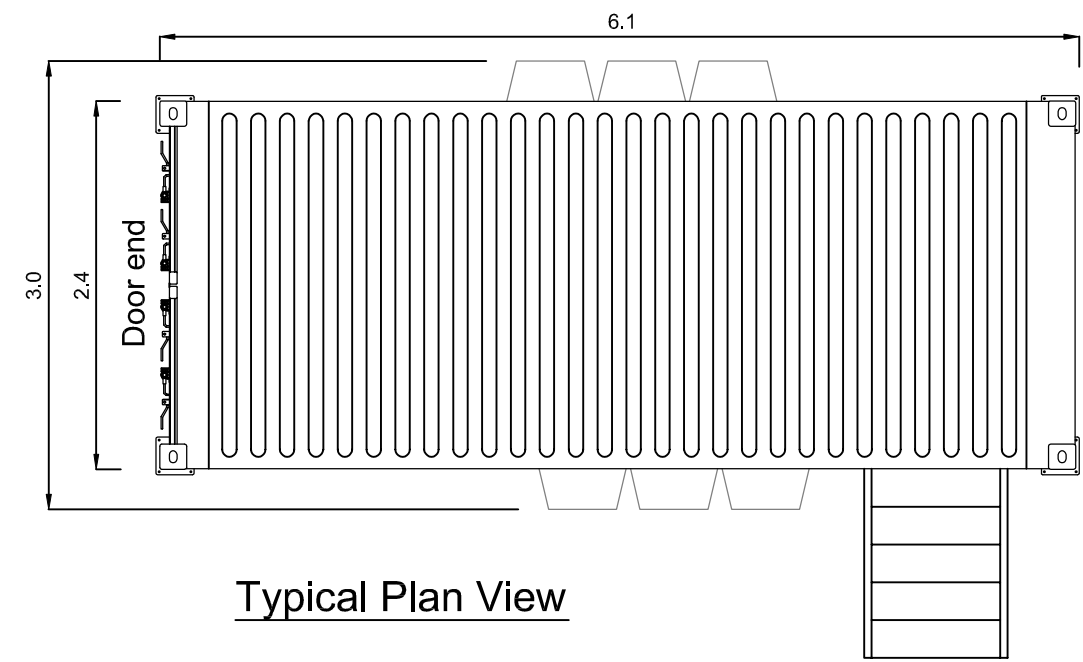

Typical Plan View

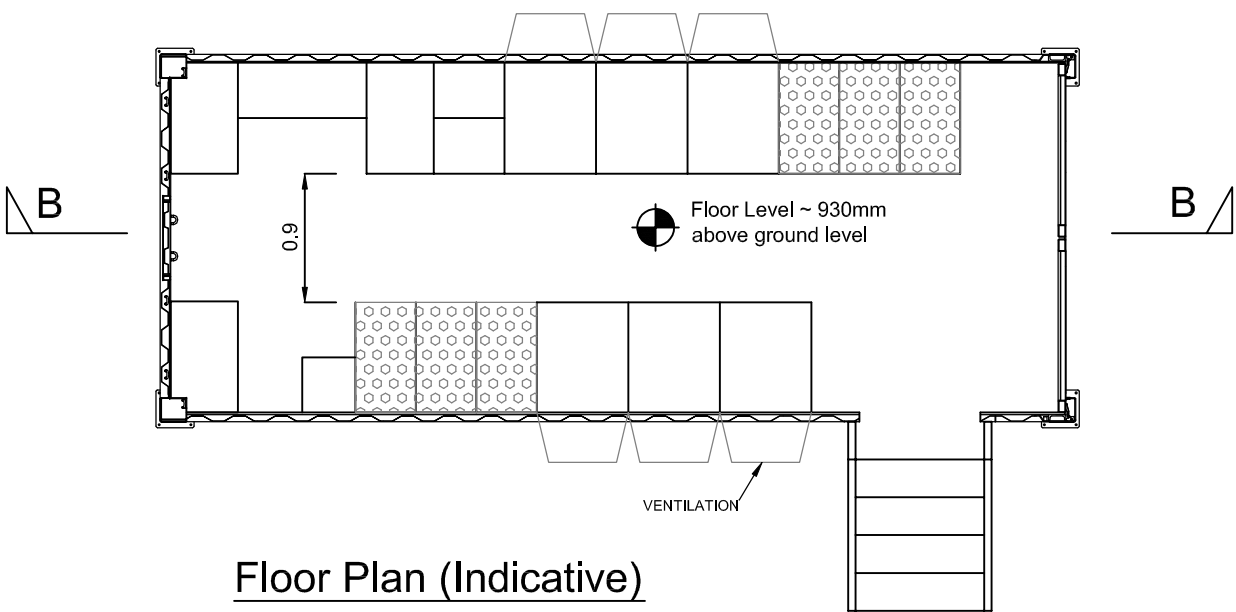


Floor Plan (Indicative)

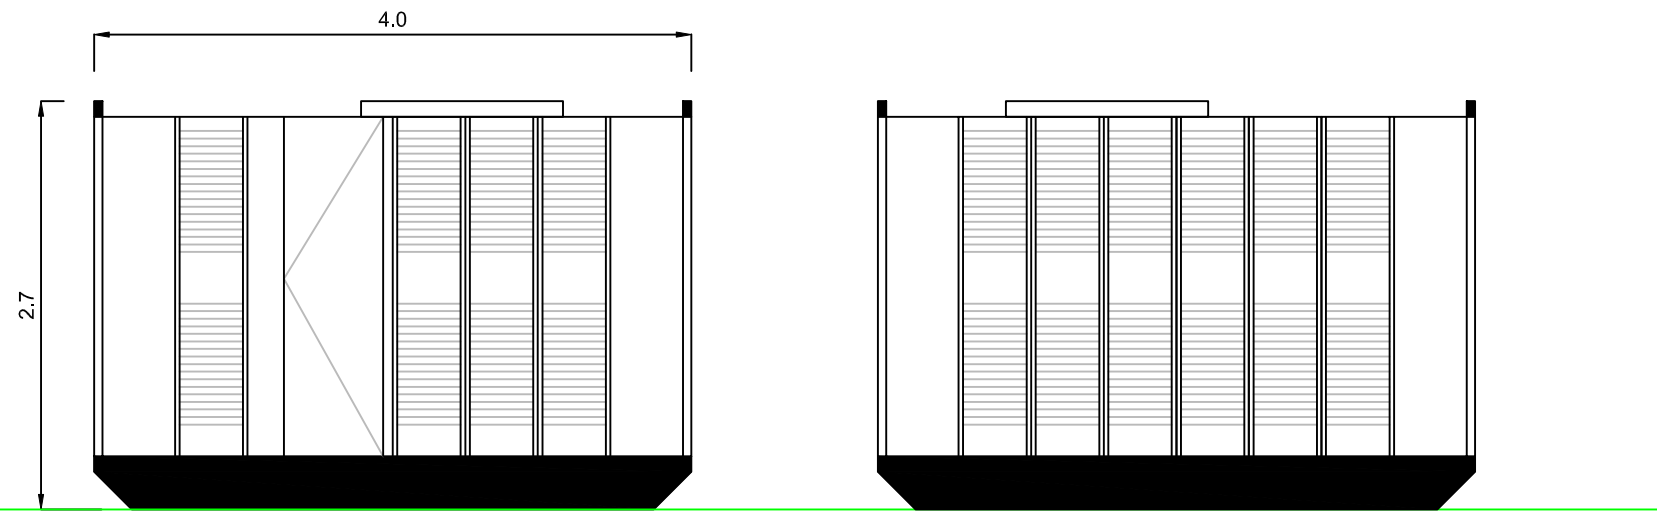

Typical Front Elevation

Typical Rear Elevation

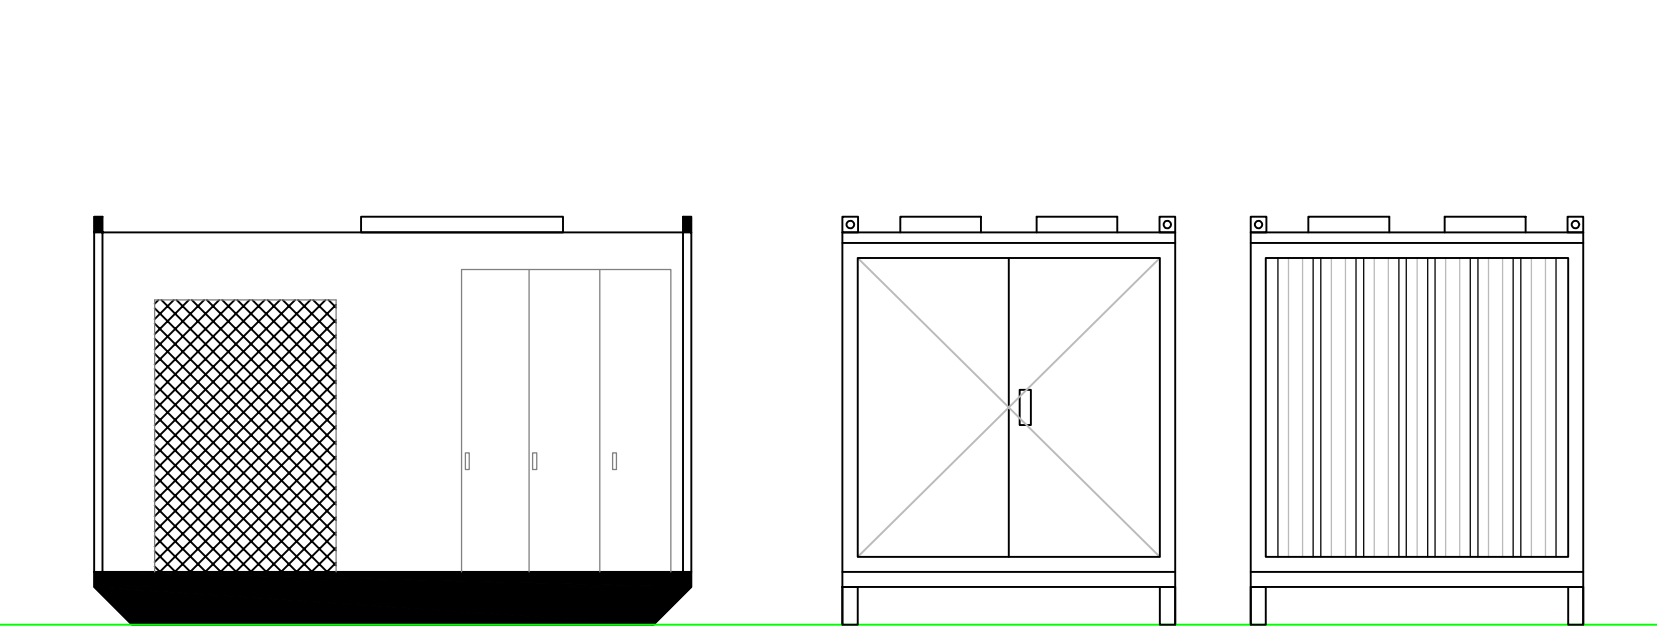


Section A-A (Indicative)


Side Elev. (Door)

Side Elev. (Solid)


Typical Transformer Cubicle

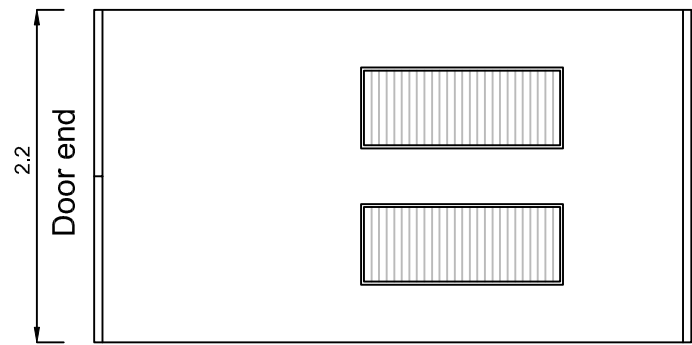

Typical Plan View

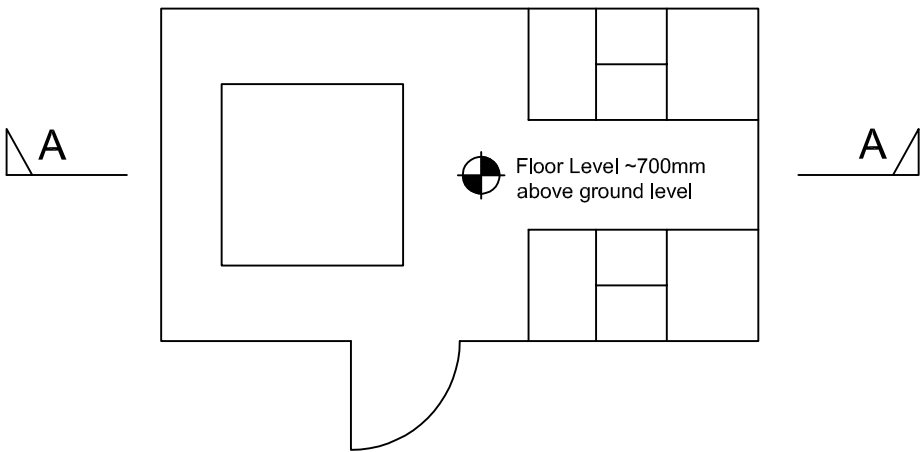

Floor Plan (Indicative)

 

NOTES

All dimensions are indicative only and will depend on system selected

All dimensions and levels in metres unless otherwise specified

Scale (@ A2) 1:50

Date: 7 May 2020

Prepared by:



solar wind hydro biomass

Client: Awel Aman Tawe

Project: Mynydd Y Gwrhyd Solar Farm

Figure 3-4 Option 2: Indicative
Separate Inverter / Transformer

Dulas ref:
E05419

Drawn by: DR

Checked by: RK

Version: C

Every effort has been made to ensure the accuracy of the information provided on this figure. Dulas Ltd cannot be held responsible for any omissions or errors in the data supplied by third parties and hereby expressly disclaims any responsibility for any losses, disappointment, negligence or damage caused by reliance on the information contained on this figure.

