




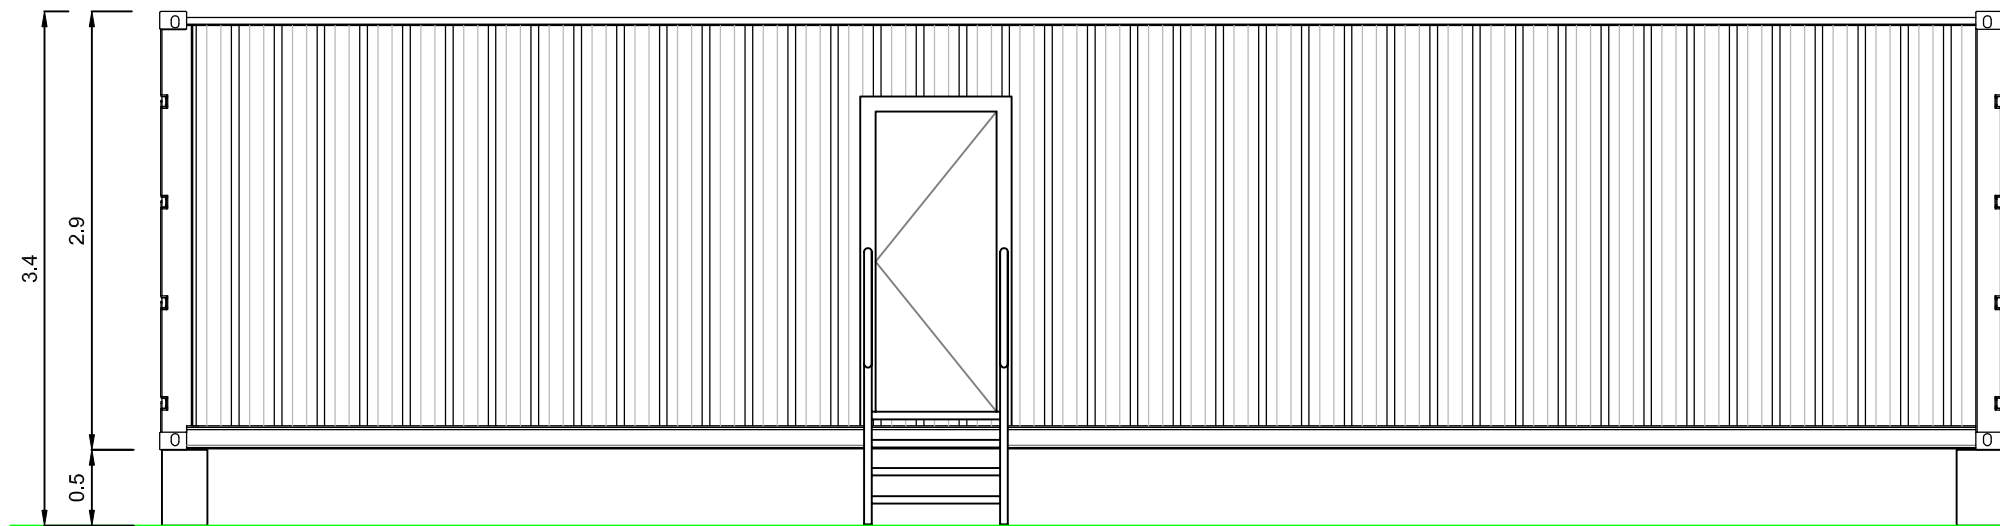


Typical Front Elevation

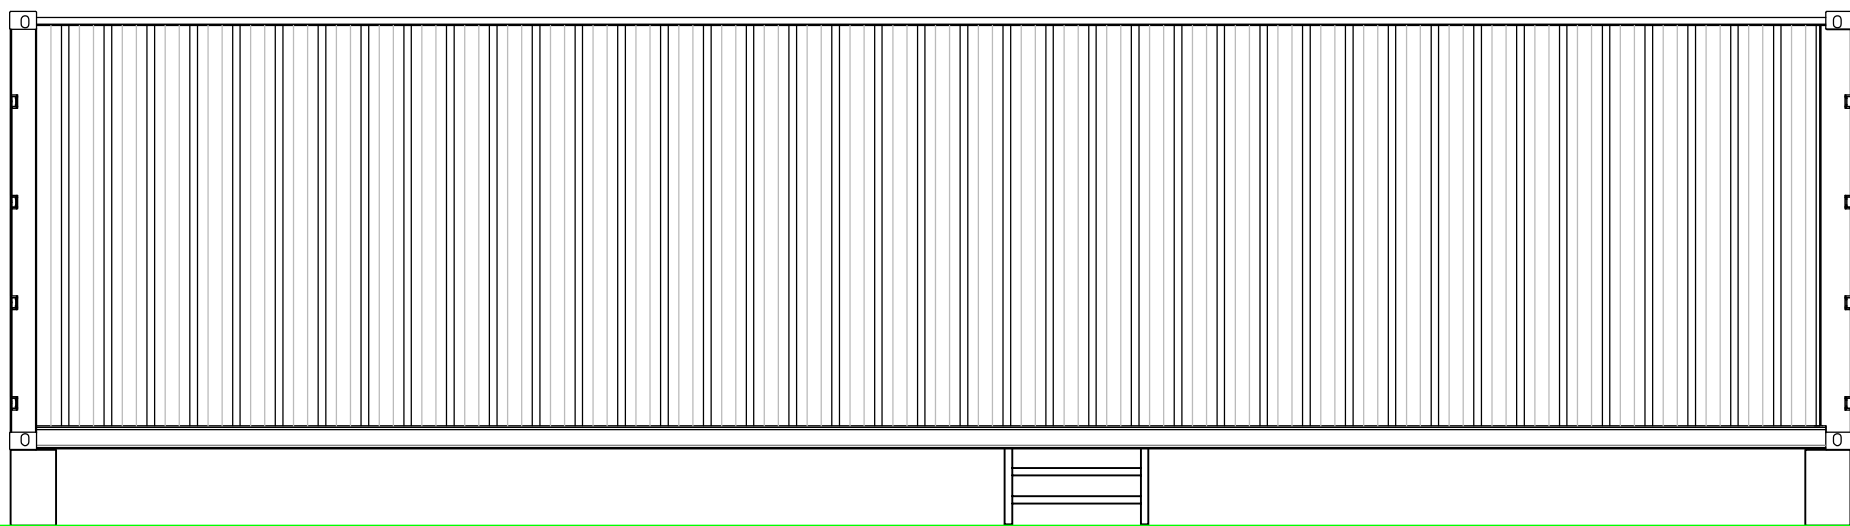


Typical Rear Elevation

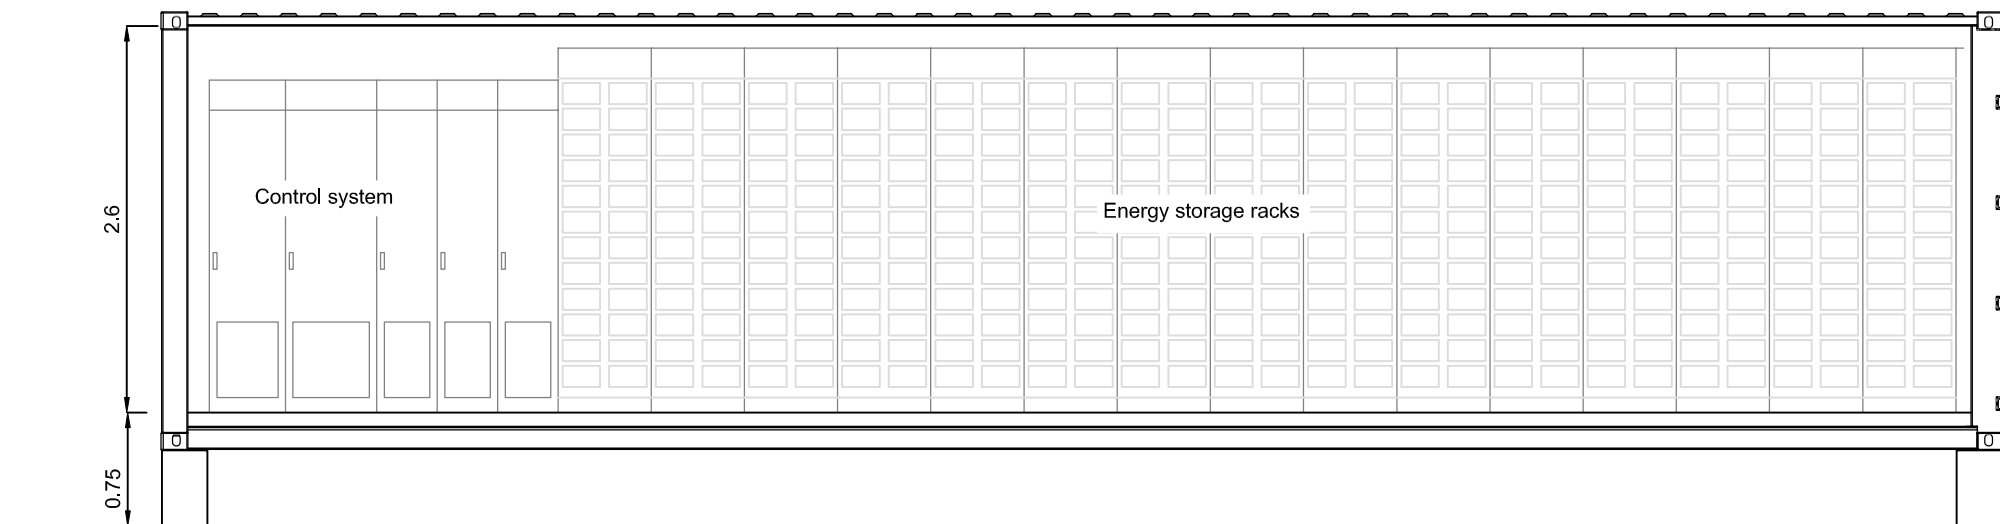


Section A-A (Indicative)

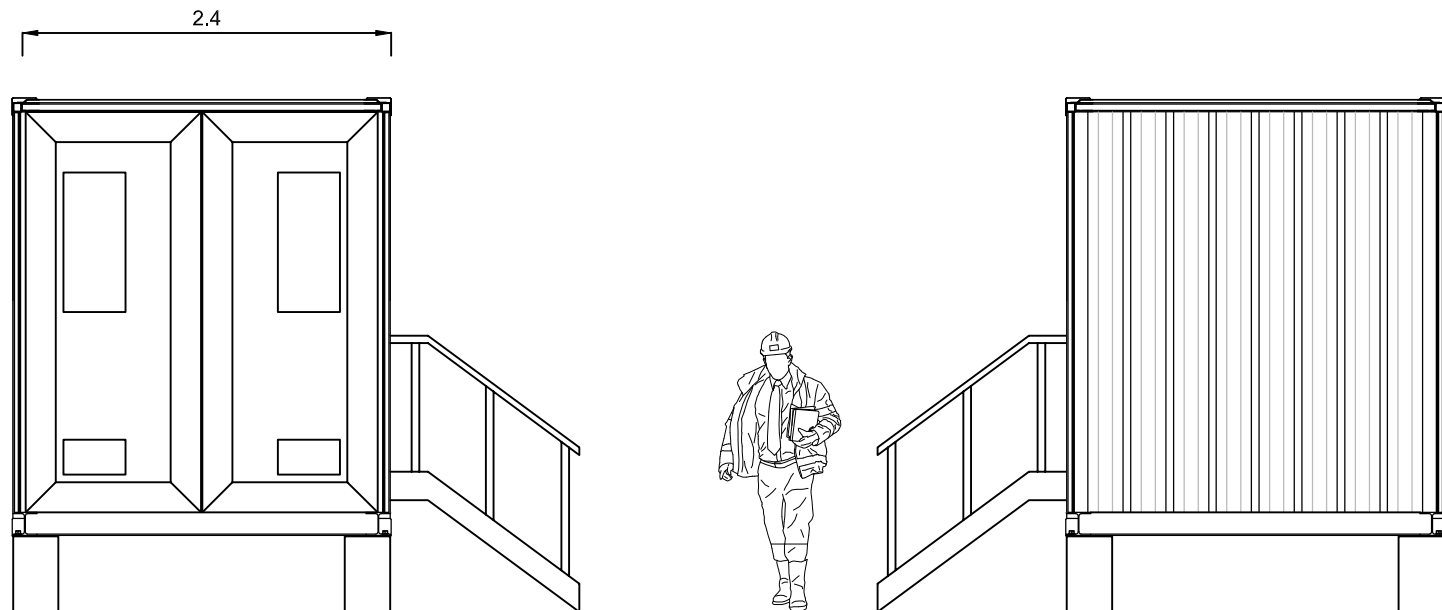

Typical Side Elevations

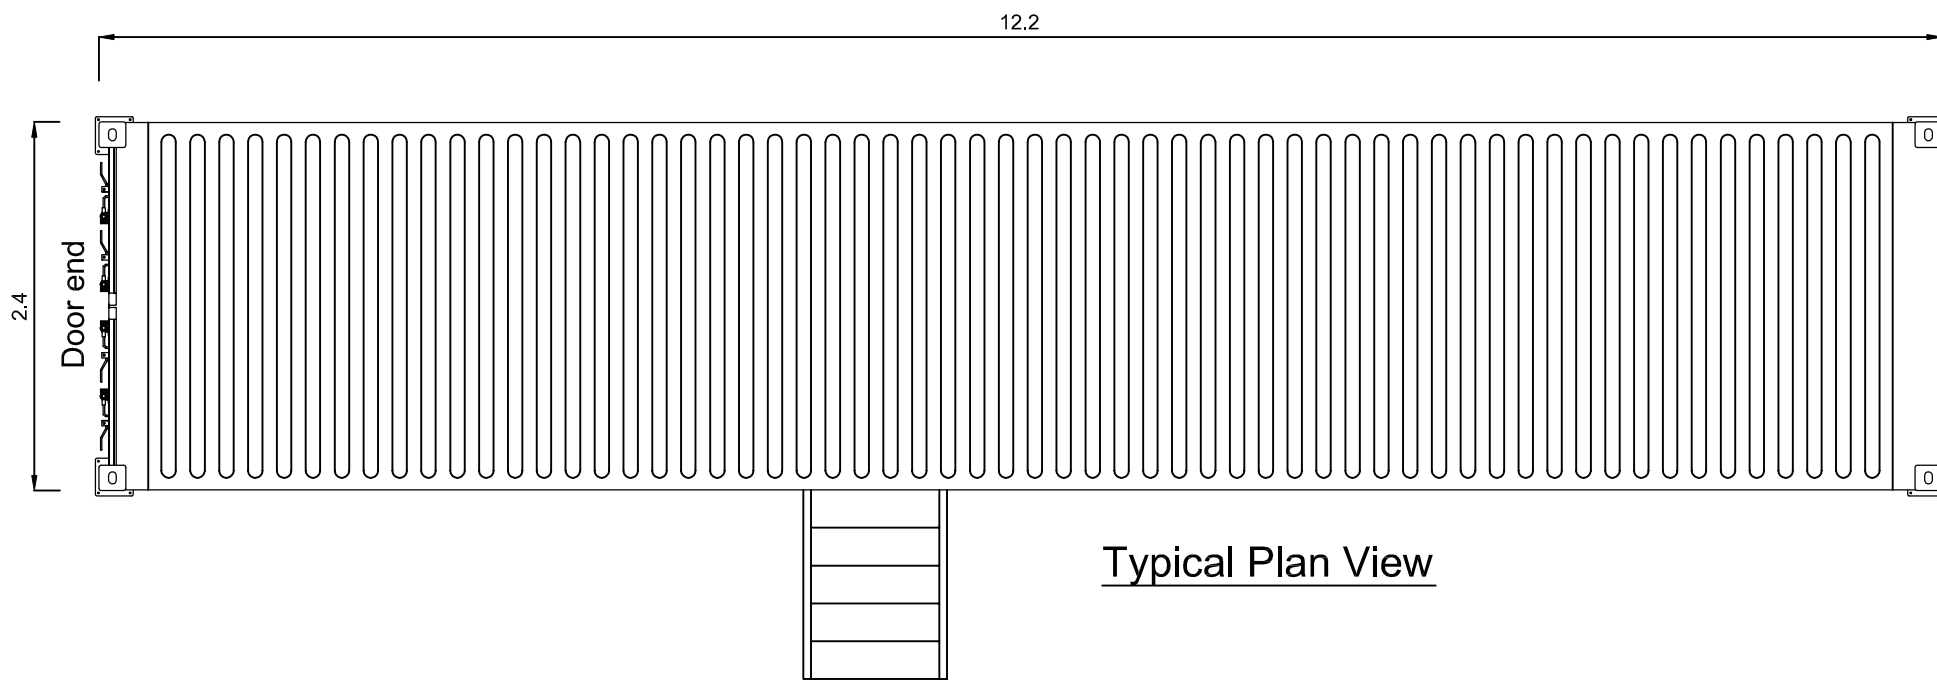

Typical Plan View

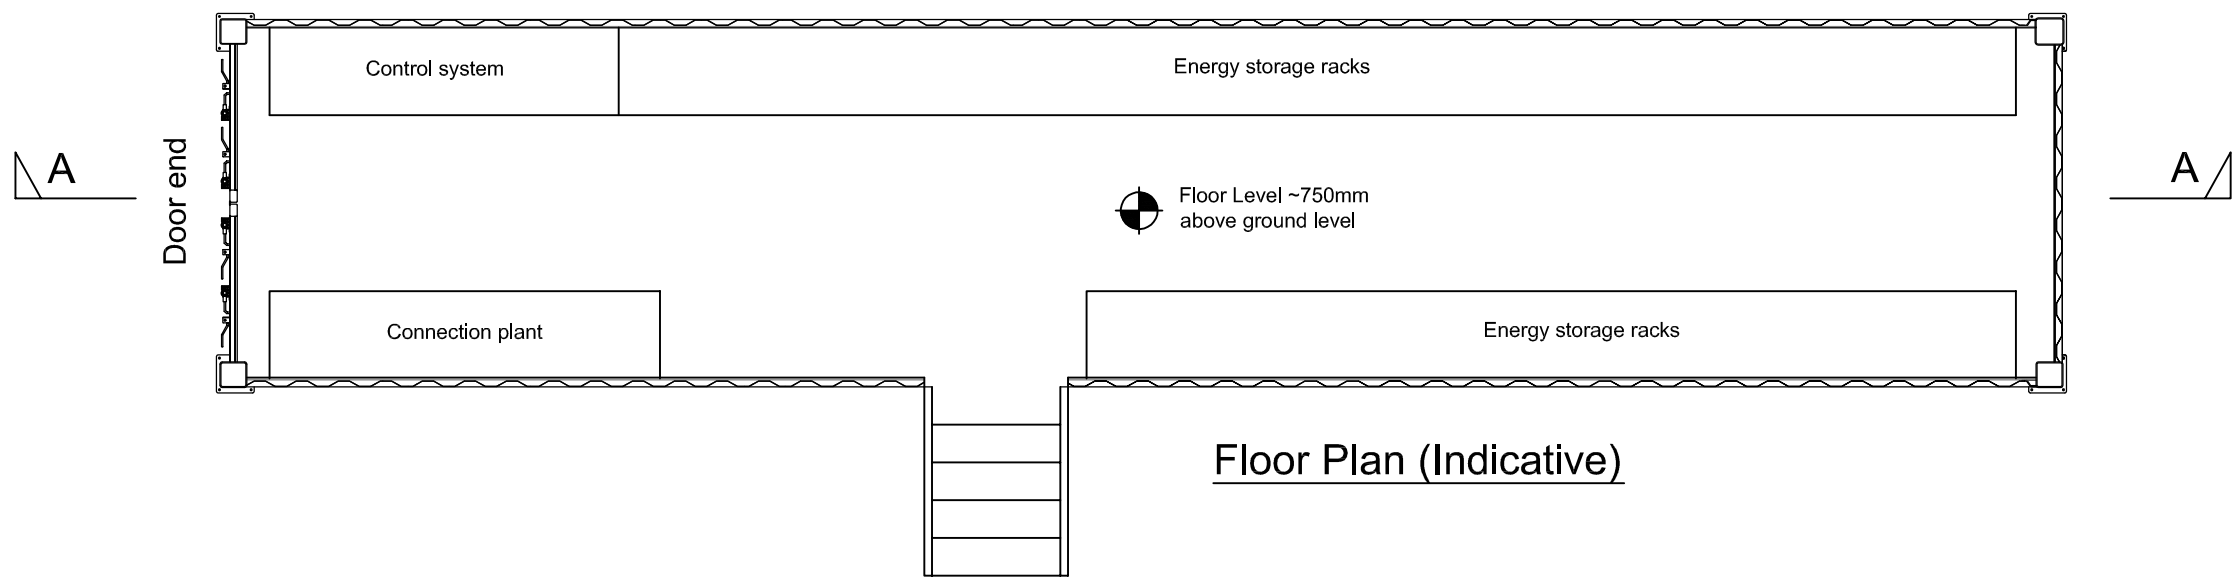

Floor Plan (Indicative)

NOTES

- All dimensions are indicative only and will depend on system selected
- All dimensions and levels in metres unless otherwise specified
- HVAC system not shown on roof of container - sizing will depend on capacity of unit

Scale (@ A2) 1:50		Date: 7 May 2020	
Prepared by:		 dulas inspiring renewable energy	
 solar  wind  hydro  biomass			
Client: Awel Aman Tawe			
Project: Mynydd Y Gwrhyd Solar Farm			
Figure 3-6 Indicative Battery Power Conversion Unit		Dulas ref: E05419	
Drawn by: DR	Checked by: RK	Version: C	

Every effort has been made to ensure the accuracy of the information provided on this figure. Dulas Ltd cannot be held responsible for any omissions or errors in the data supplied by third parties and hereby expressly disclaims any responsibility for any losses, disappointment, negligence or damage caused by reliance on the information contained on this figure.

