




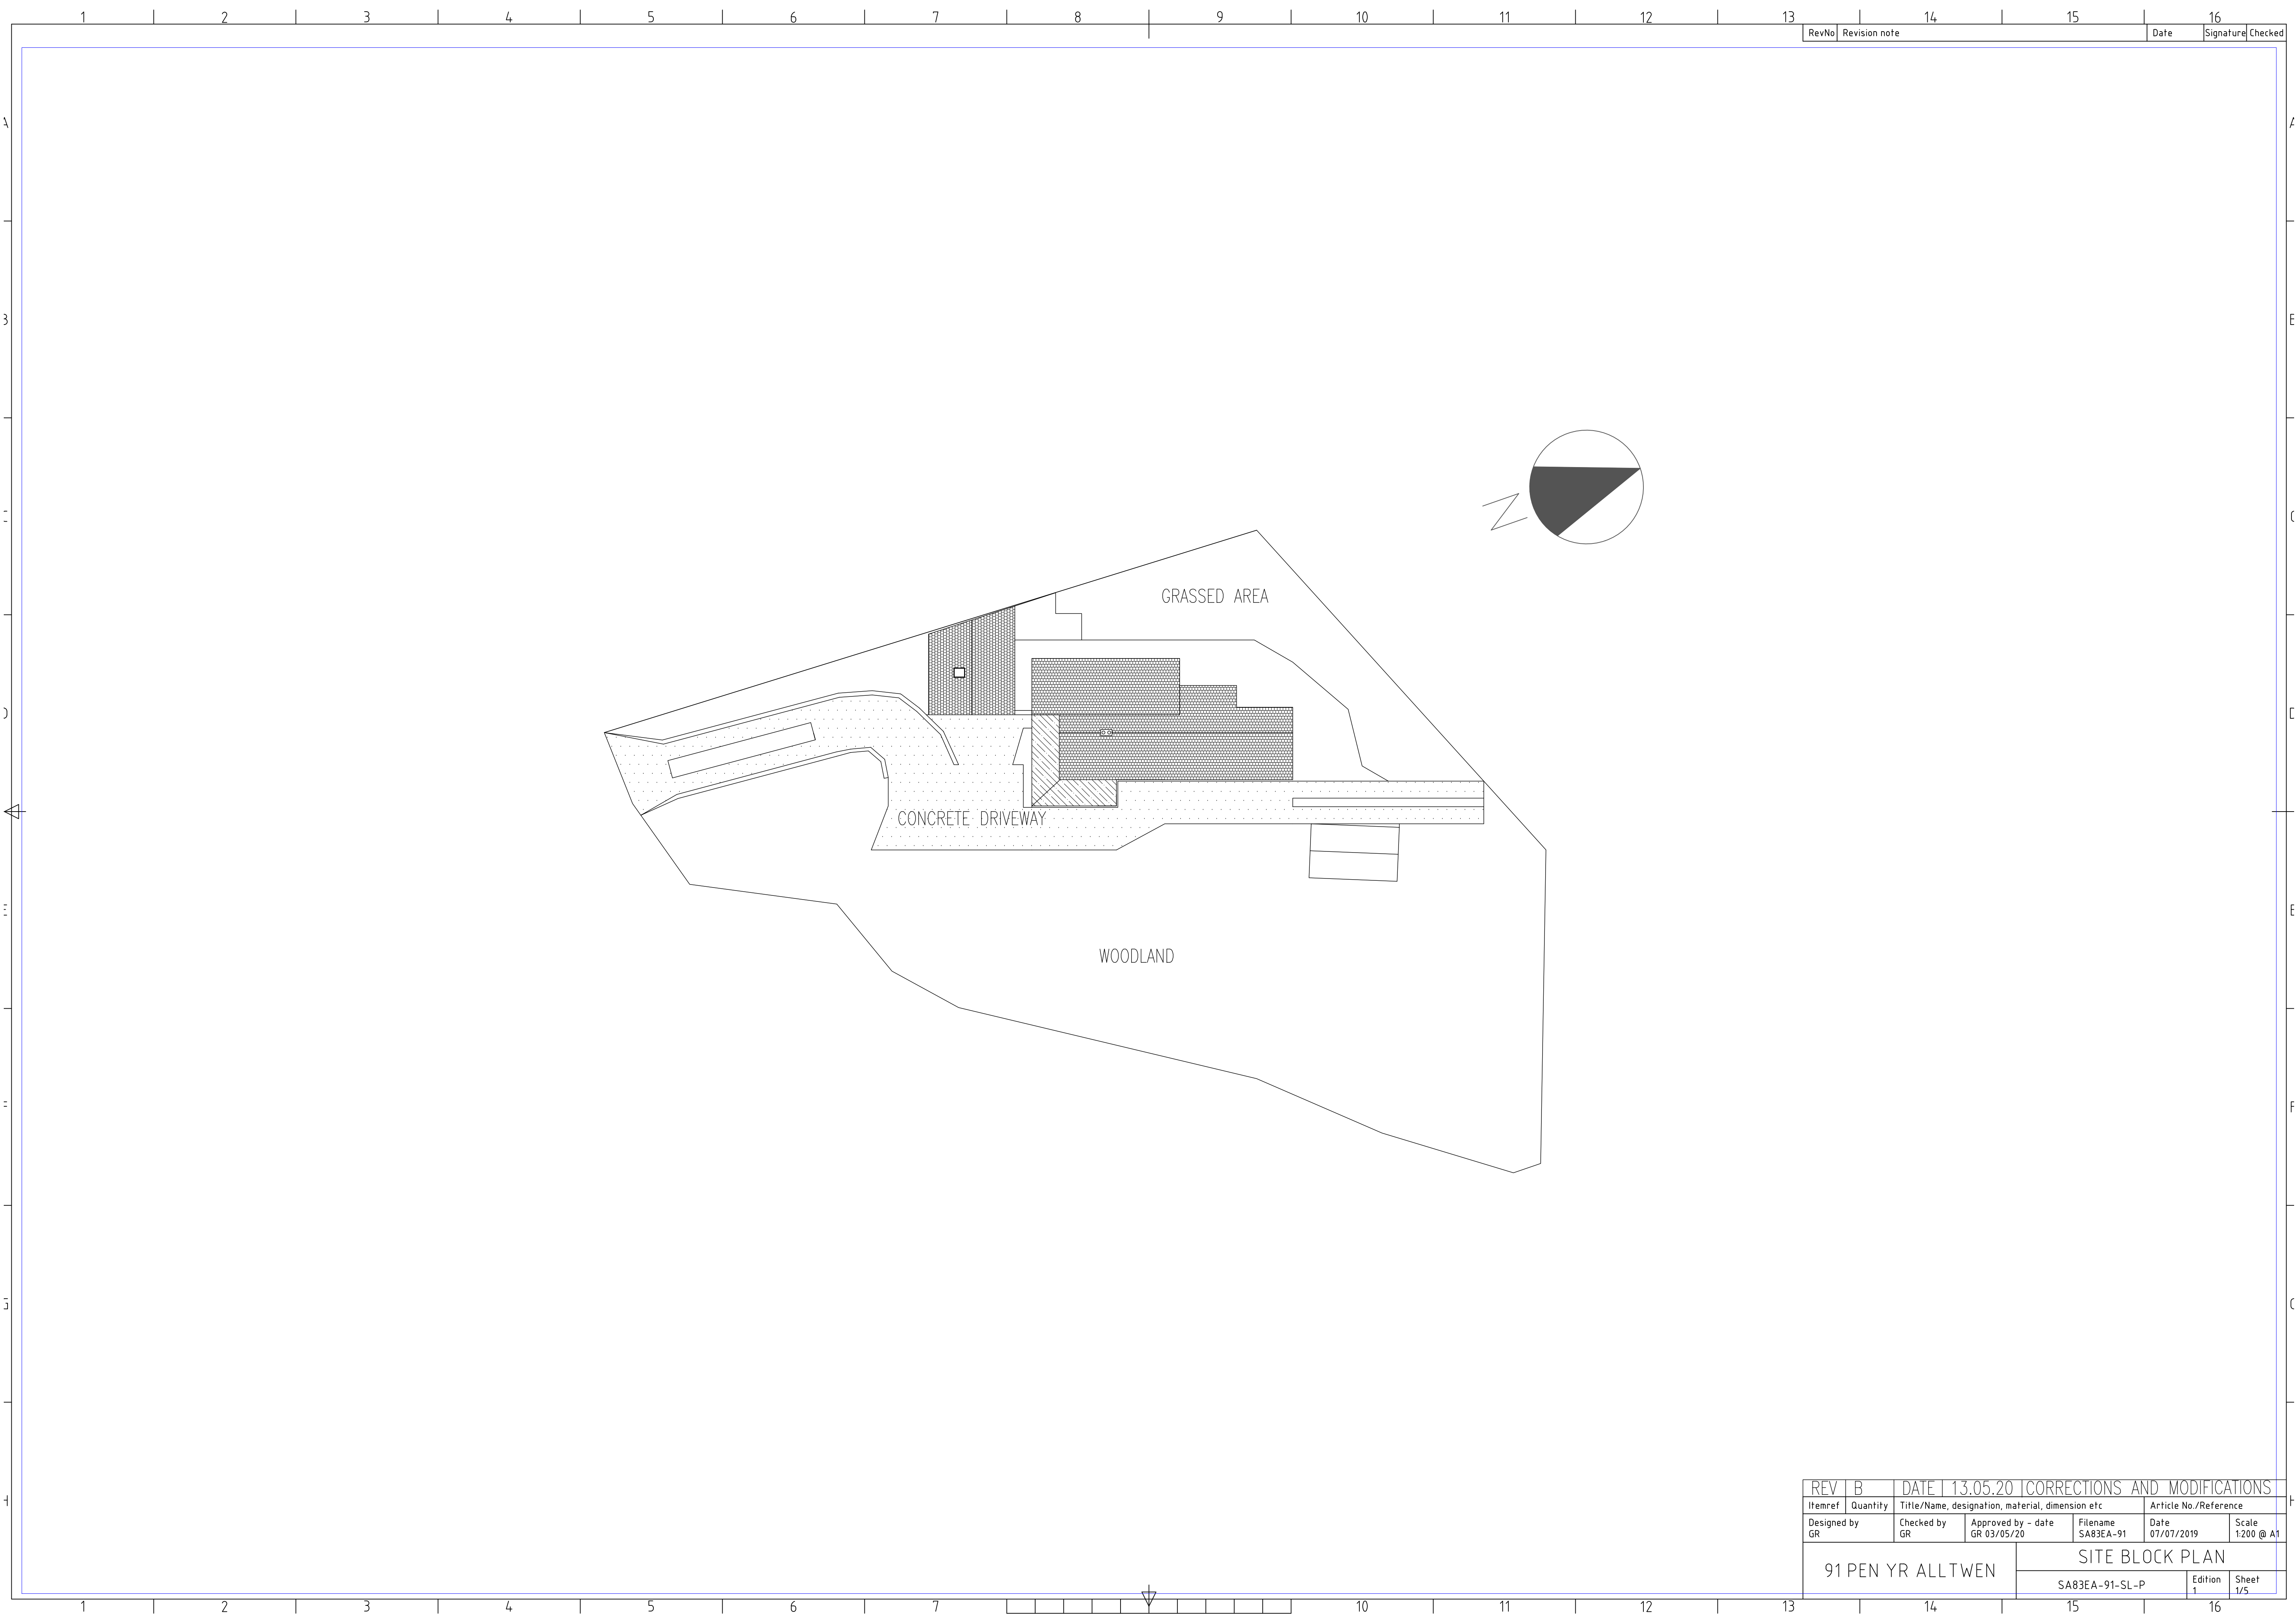


REV	B	DATE 13.05.20 CORRECTIONS AND MODIFICATIONS			
Itemref	Quantity	Title/Name, designation, material, dimension etc			Article No./Reference
Designed by GR	Checked by GR	Approved by - date GR 03/05/20	Filename SA83EA-91	Date 07/07/2019	Scale 1:200 @ A1
91 PEN YR ALLTWEN			SITE BLOCK PLAN		
SA83EA-91-SL-P			Edition 1	Sheet 1/5	

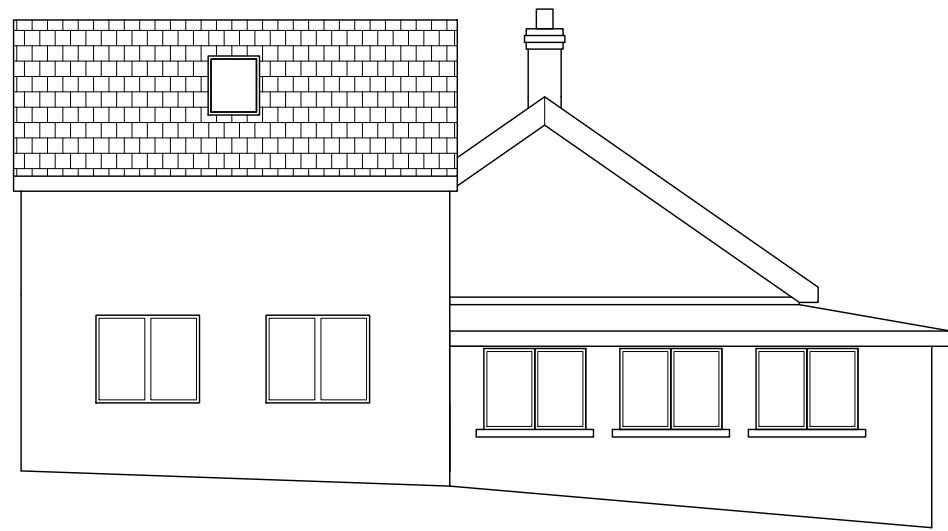

SIDE ELEVATION

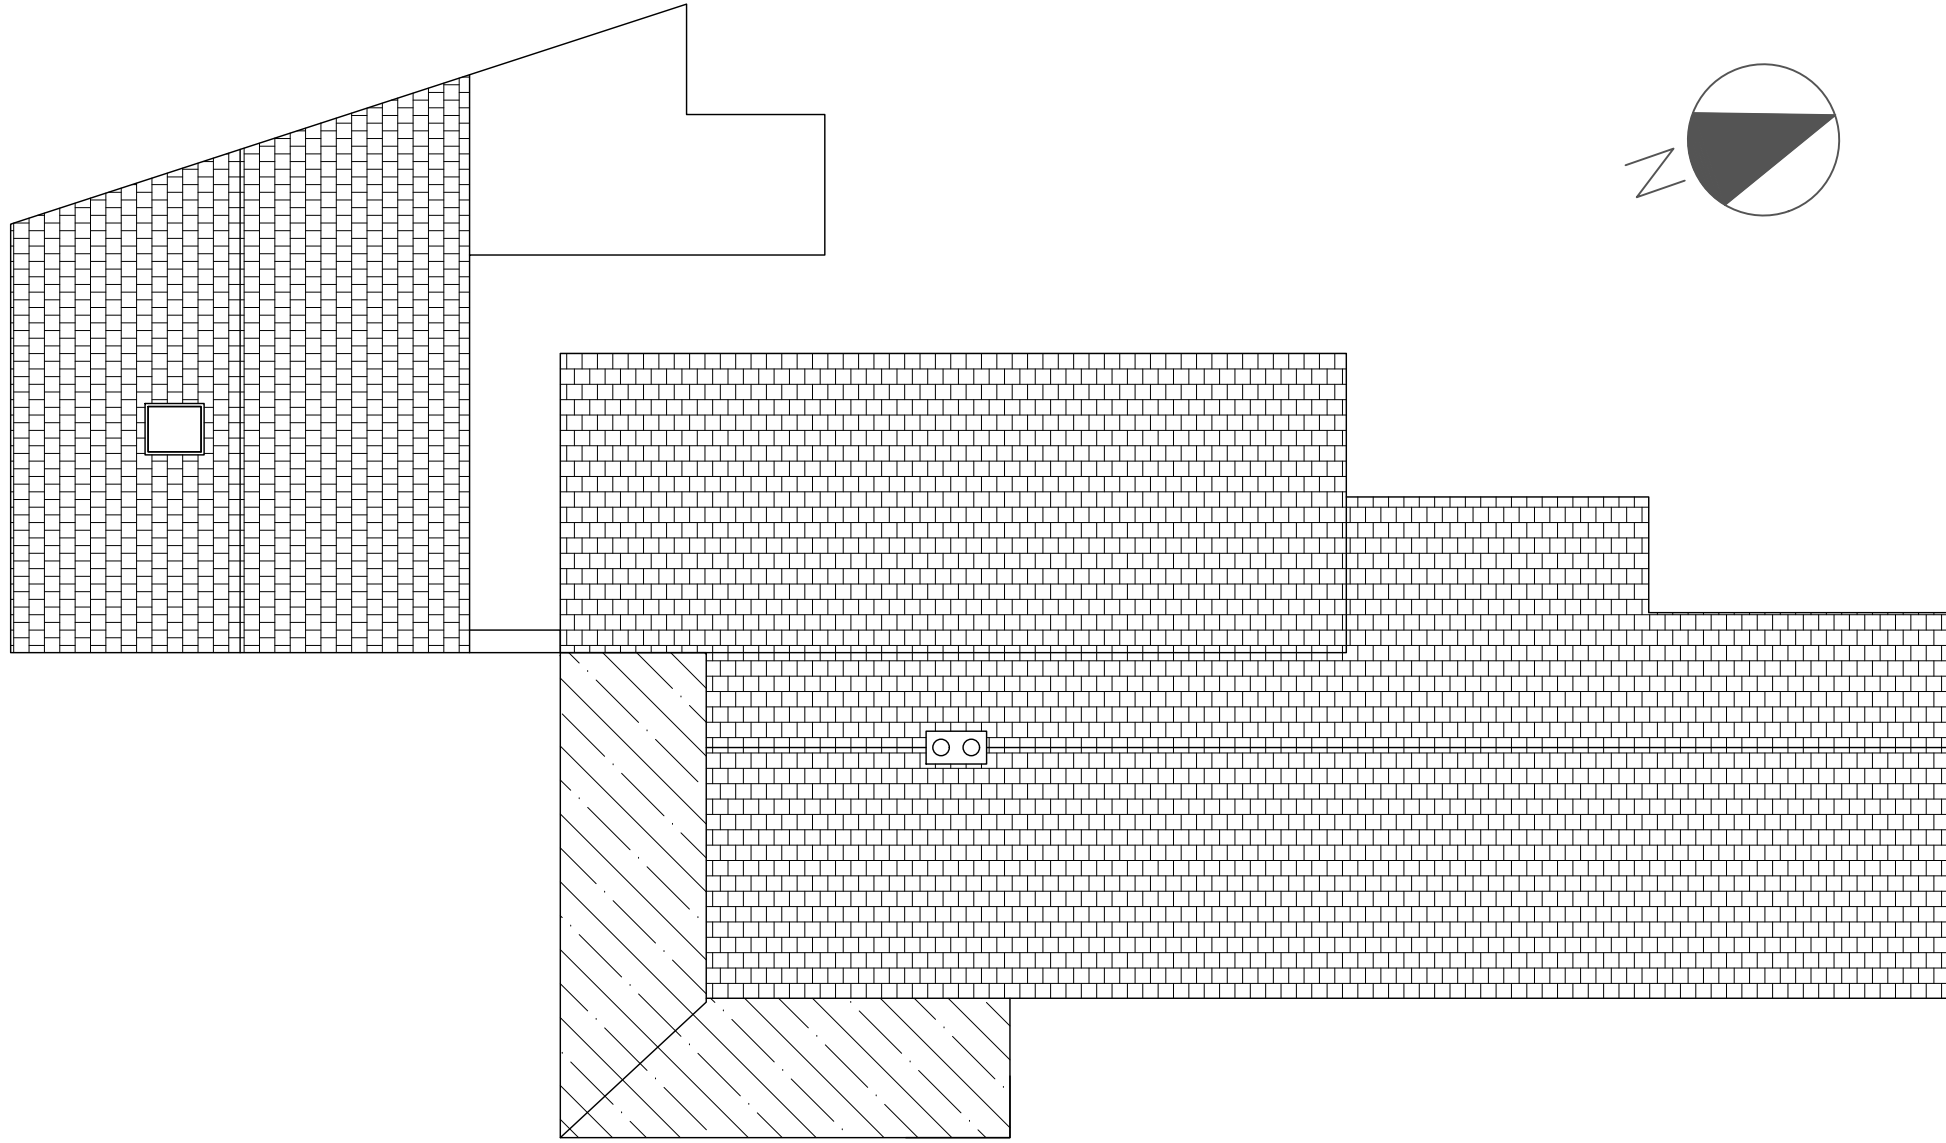

PLAN ELEVATION

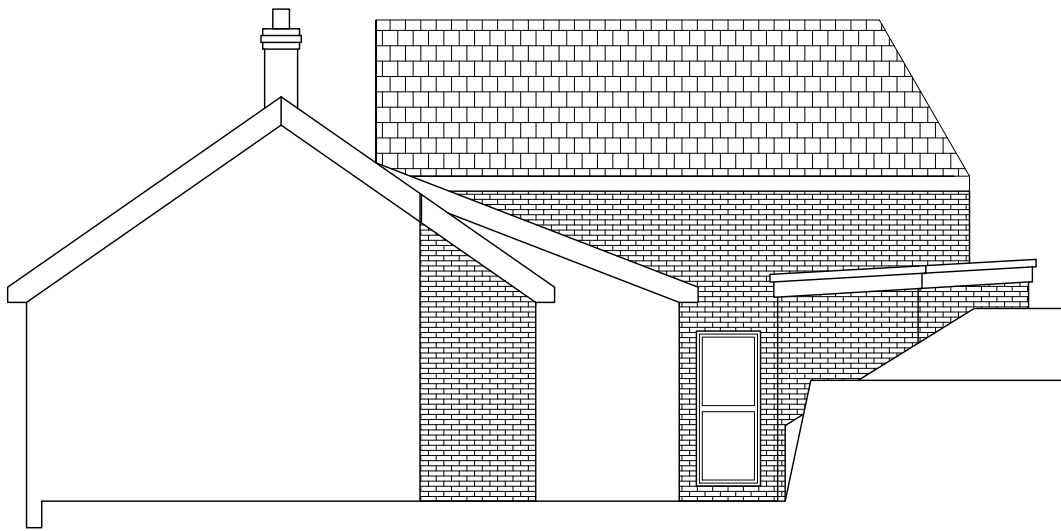

SIDE ELEVATION




FRONT ELEVATION




REAR ELEVATION


REV	B	DATE			13.05.20			CORRECTIONS AND MODIFICATIONS		
Itemref	Quantity	Title/Name, designation, material, dimension etc					Article No./Reference			
Designed by GR		Checked by GR	Approved by - date GR 03/05/20		Filename SA83EA-91		Date 07/07/2019		Scale 1:100 @ A1	
91 PEN YR ALLTWN					EXISTING ELEVATIONS					
					SA83EA-91-E-E		Edition 1	Sheet 2/5		

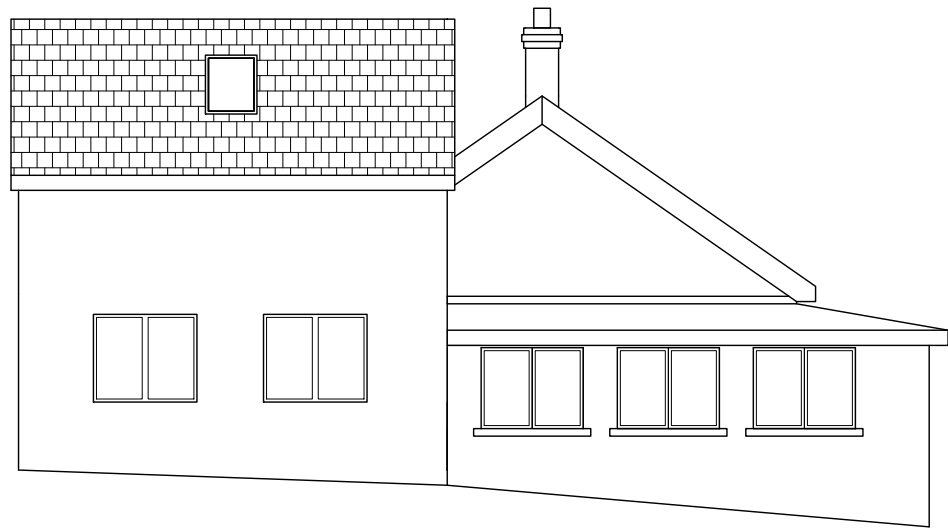


SIDE ELEVATION

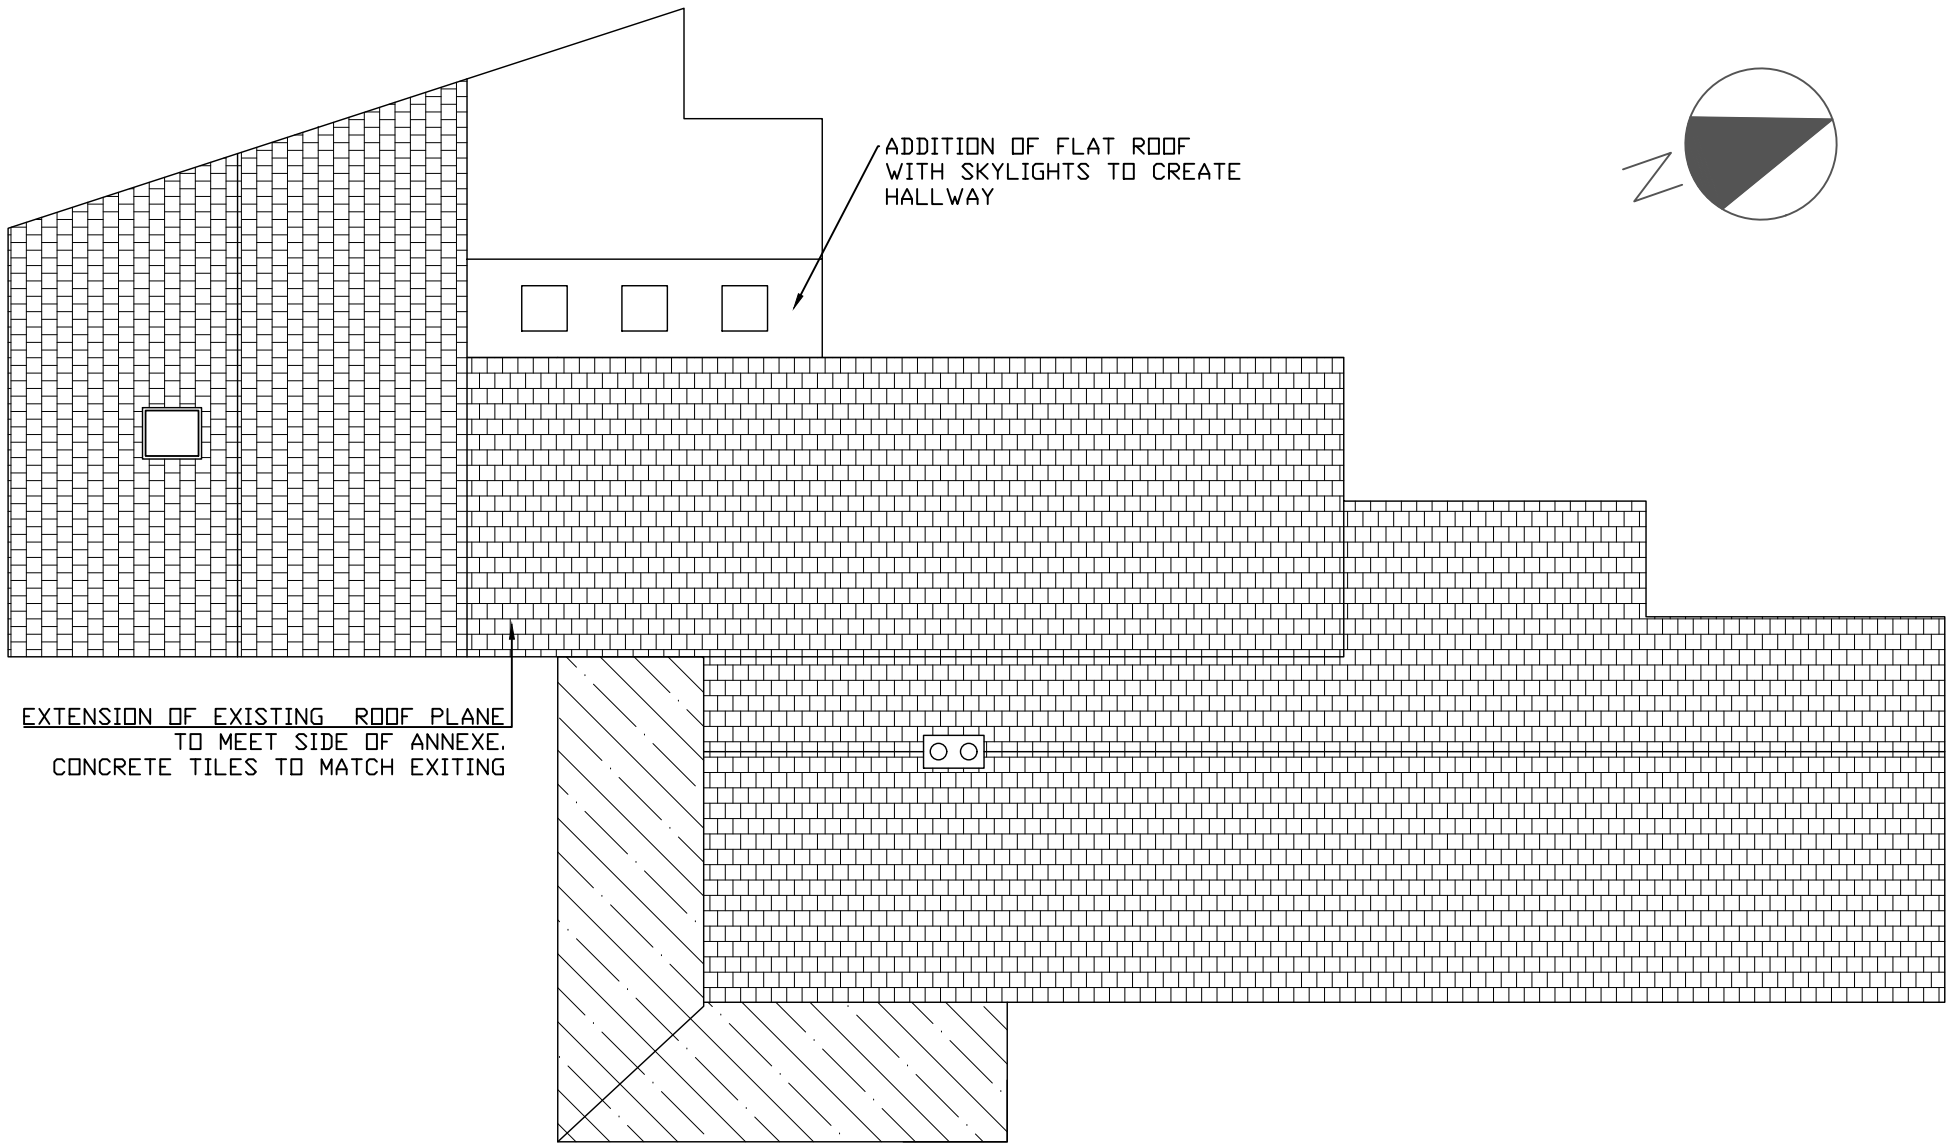

PLAN ELEVATION

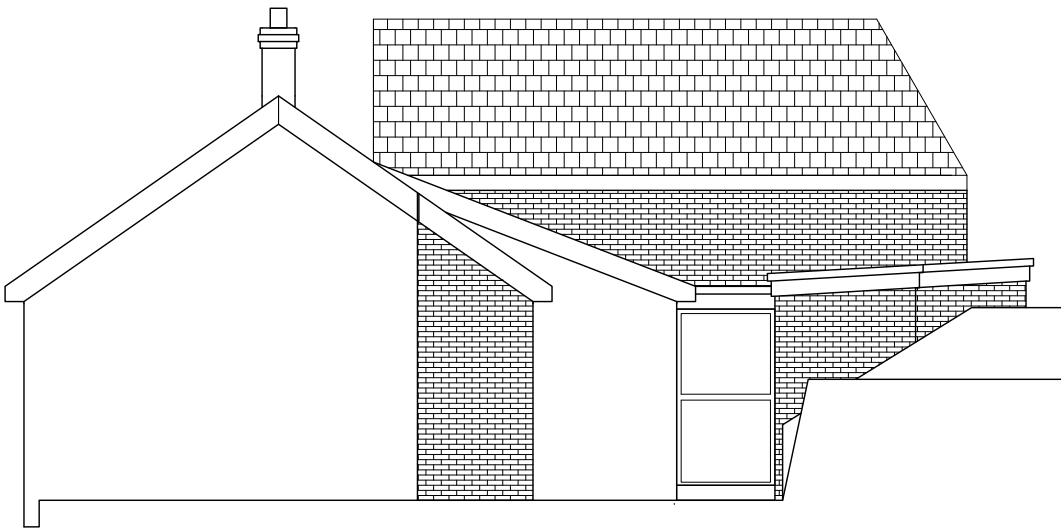

SIDE ELEVATION

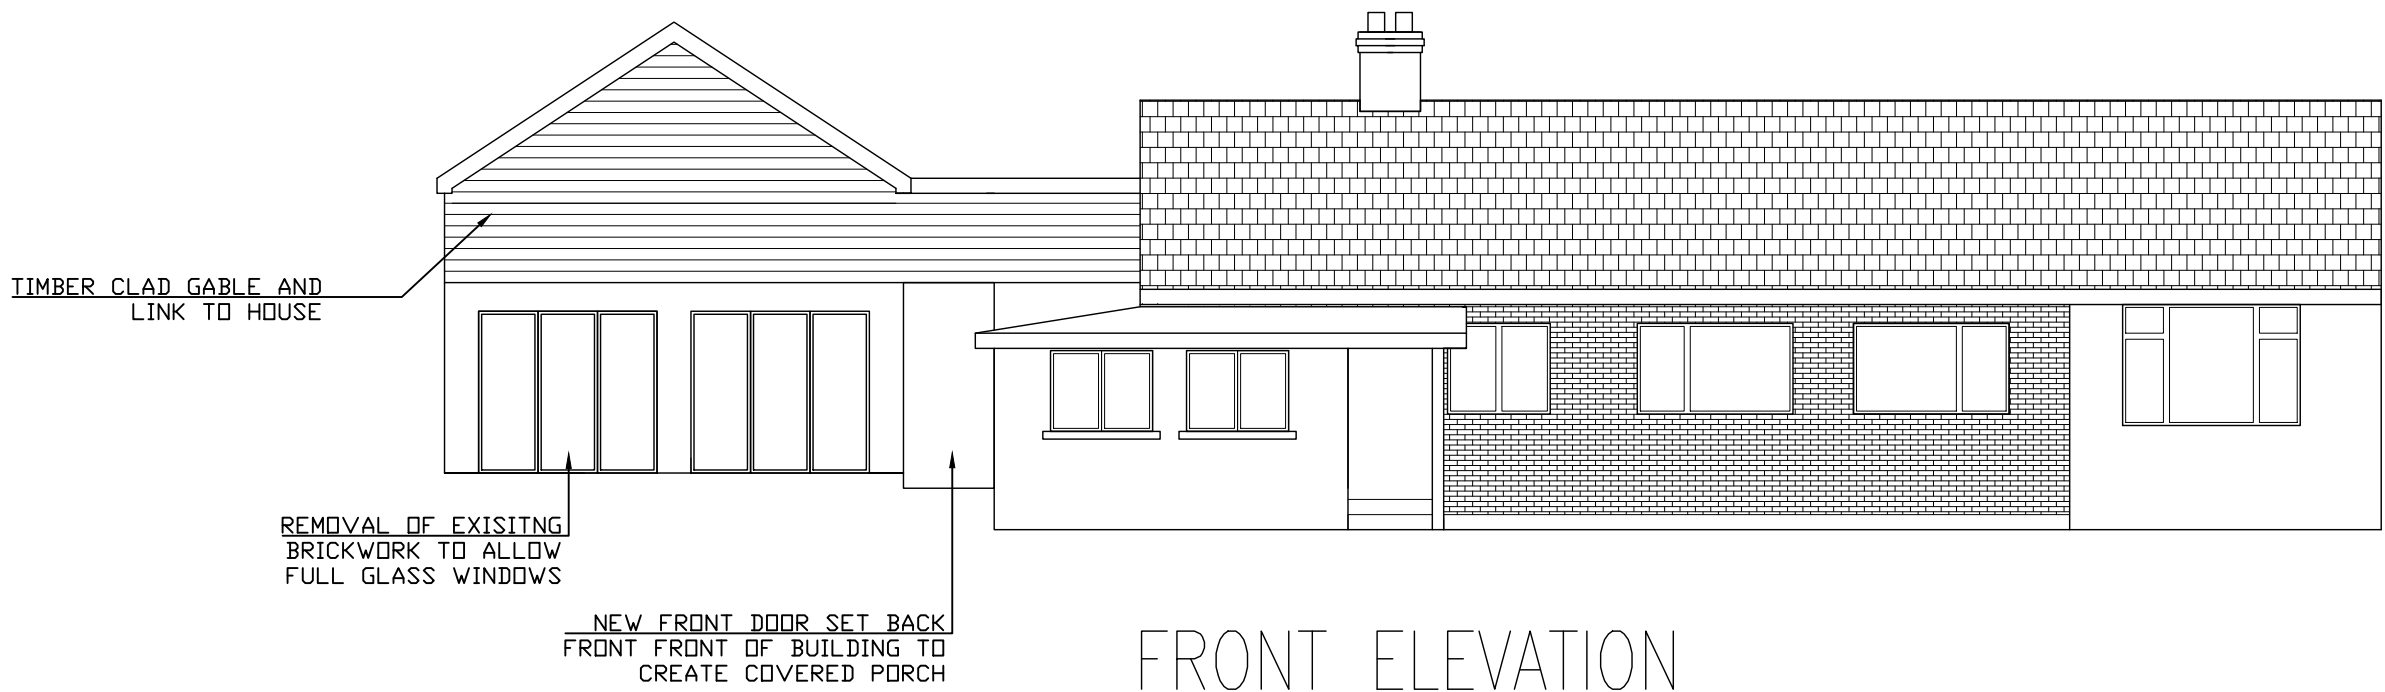


FRONT ELEVATION



REAR ELEVATION


REV	B	DATE 13.05.20 CORRECTIONS AND MODIFICATIONS					
Itemref	Quantity	Title/Name, designation, material, dimension etc			Article No./Reference		
Designed by GR	Checked by GR	Approved by - date GR 03/05/20	Filename SA83EA-91	Date 07/07/2019	Scale 1:100 @ A1		
91 PEN YR ALLTWN			PROPOSED ELEVATIONS				
			SAE3EA-91-E-P	Edition 1	Sheet 3/5		

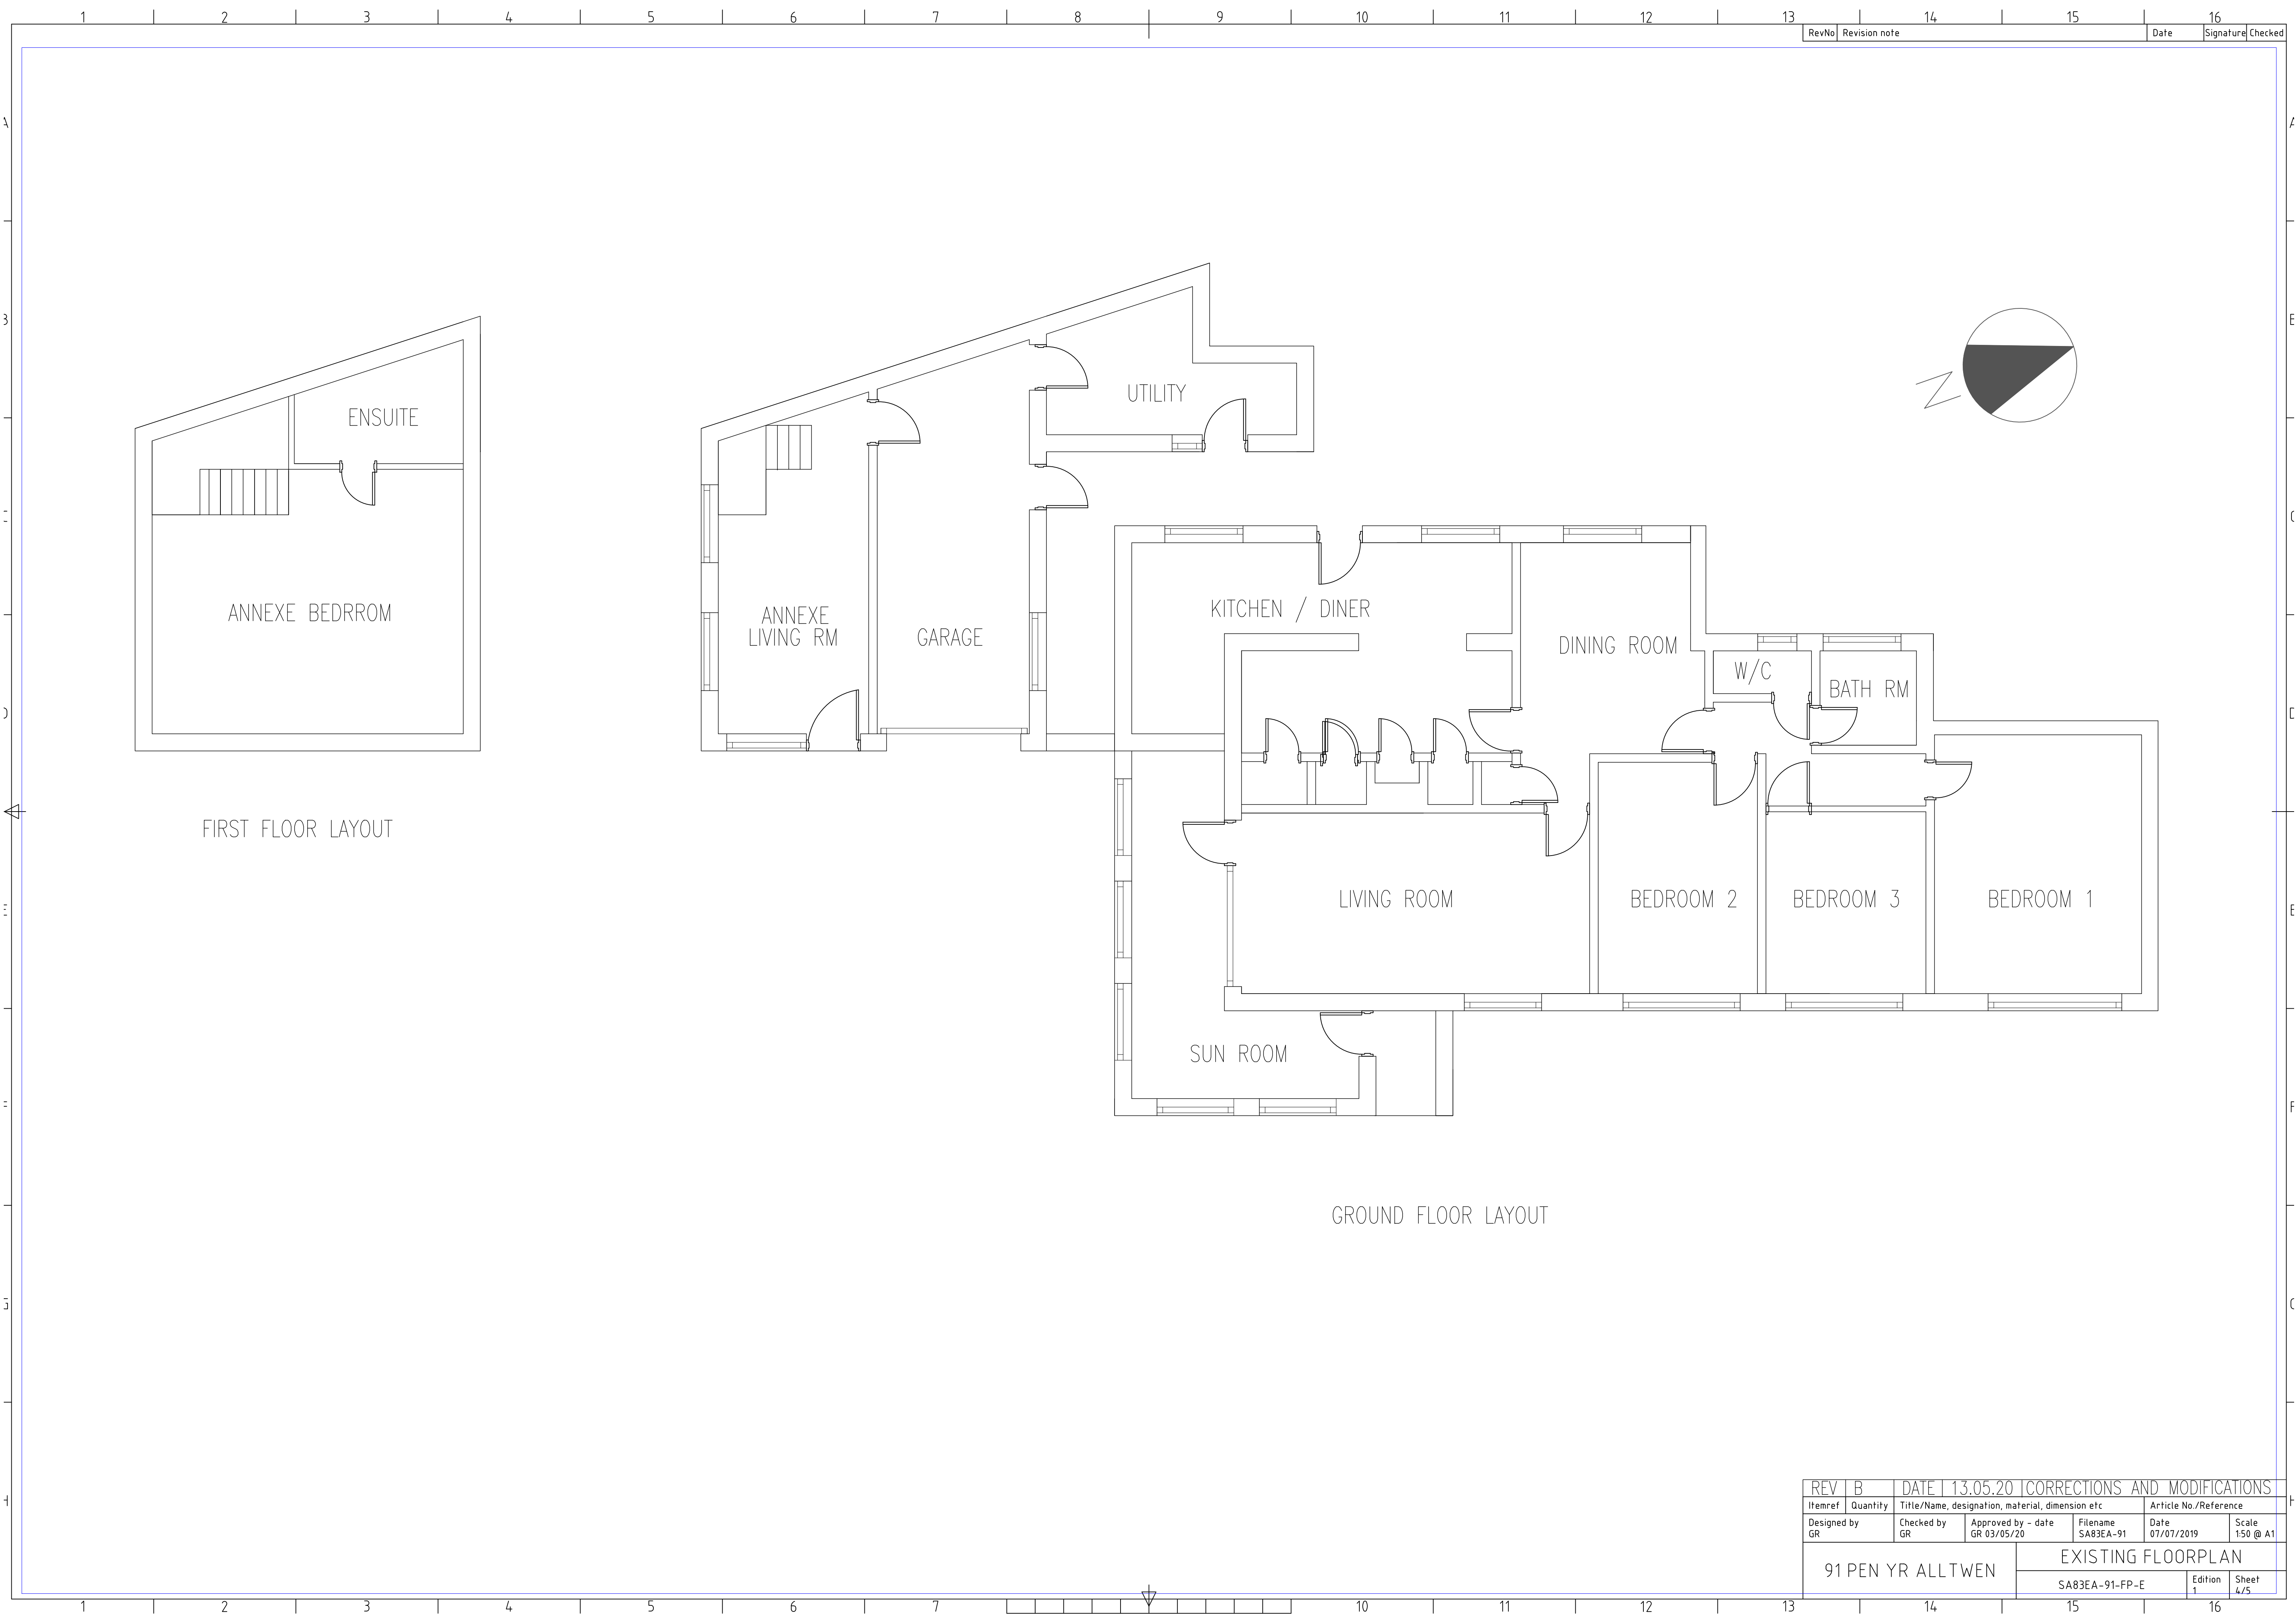

FIRST FLOOR LAYOUT

GROUND FLOOR LAYOUT

REV		B	DATE 13.05.20 CORRECTIONS AND MODIFICATIONS			
Itemref	Quantity	Title/Name, designation, material, dimension etc			Article No./Reference	
Designed by GR	Checked by GR	Approved by - date GR 03/05/20	Filename SA83EA-91	Date 07/07/2019	Scale 1:50 @ A1	
91 PEN YR ALLTWEN			EXISTING FLOORPLAN			
			SA83EA-91-FP-E		Edition 1	Sheet 4/5

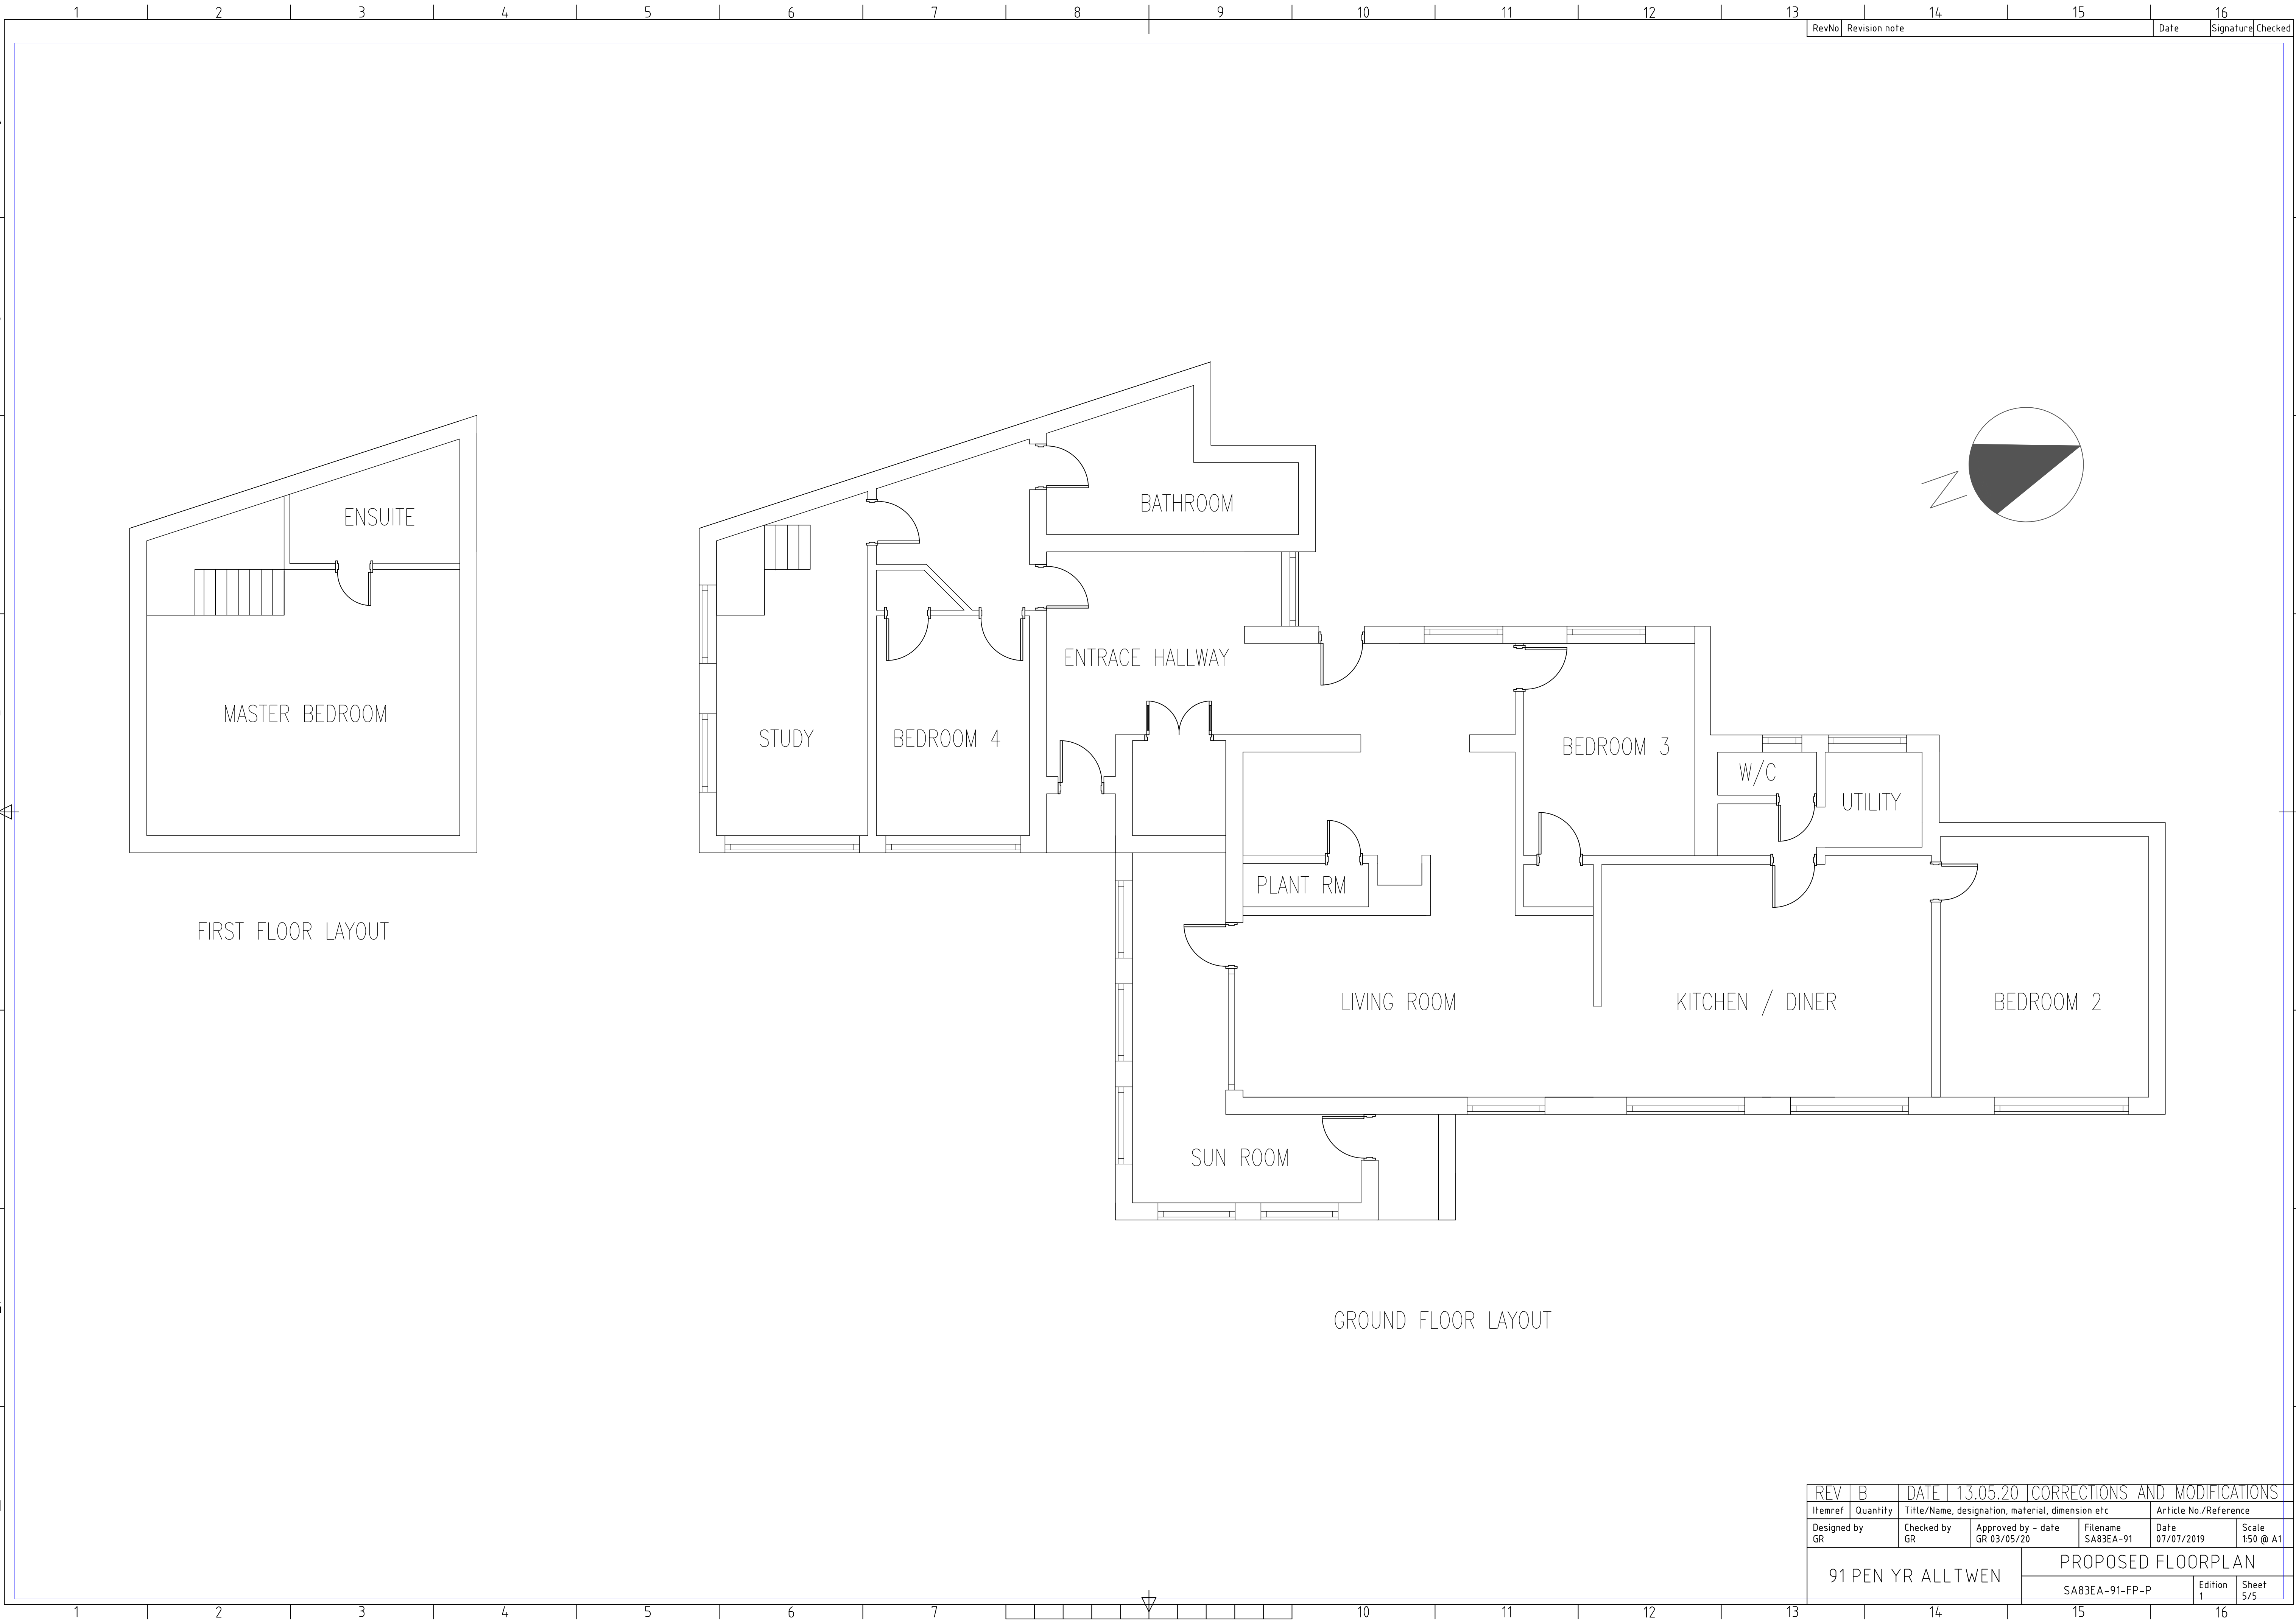

RevNo	Revision note	Date	Signature	Checked
-------	---------------	------	-----------	---------

REV	B	DATE	13.05.20	CORRECTIONS AND MODIFICATIONS		
Itemref	Quantity	Title/Name, designation, material, dimension etc			Article No./Reference	
Designed by GR	Checked by GR	Approved by - date GR 03/05/20	Filename SA83EA-91	Date 07/07/2019	Scale 1:50 @ A1	
91 PEN YR ALLTWEN				PROPOSED FLOORPLAN		
SA83EA-91-FP-P				Edition 1	Sheet 5/5	