




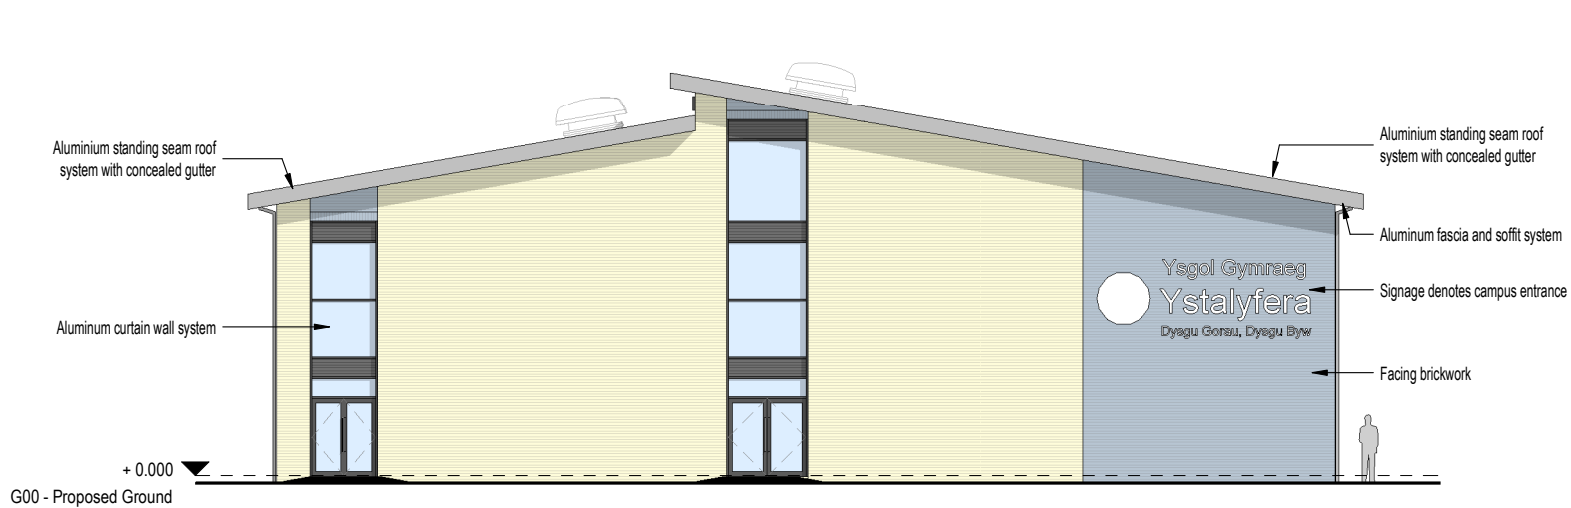


Proposed North Elevation  
1 : 200

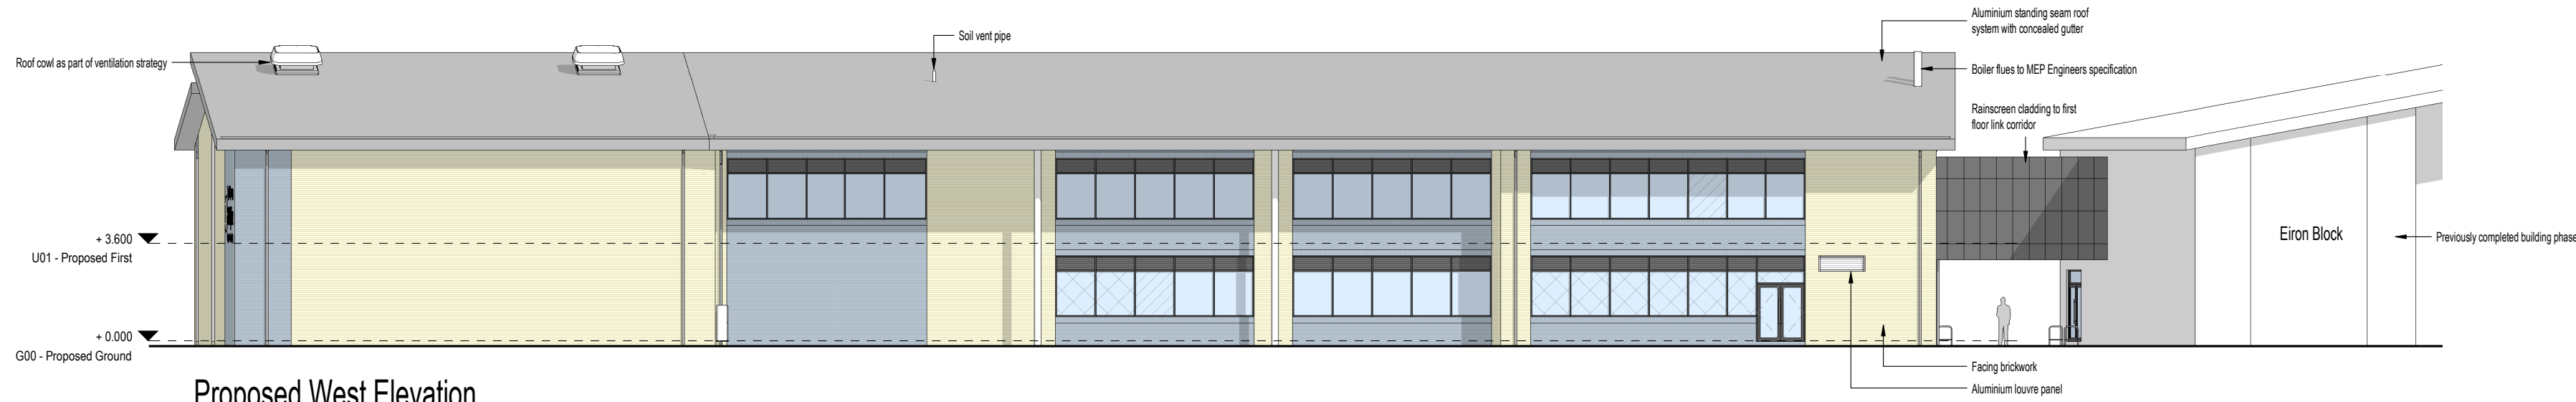


Proposed West Elevation  
1 : 200

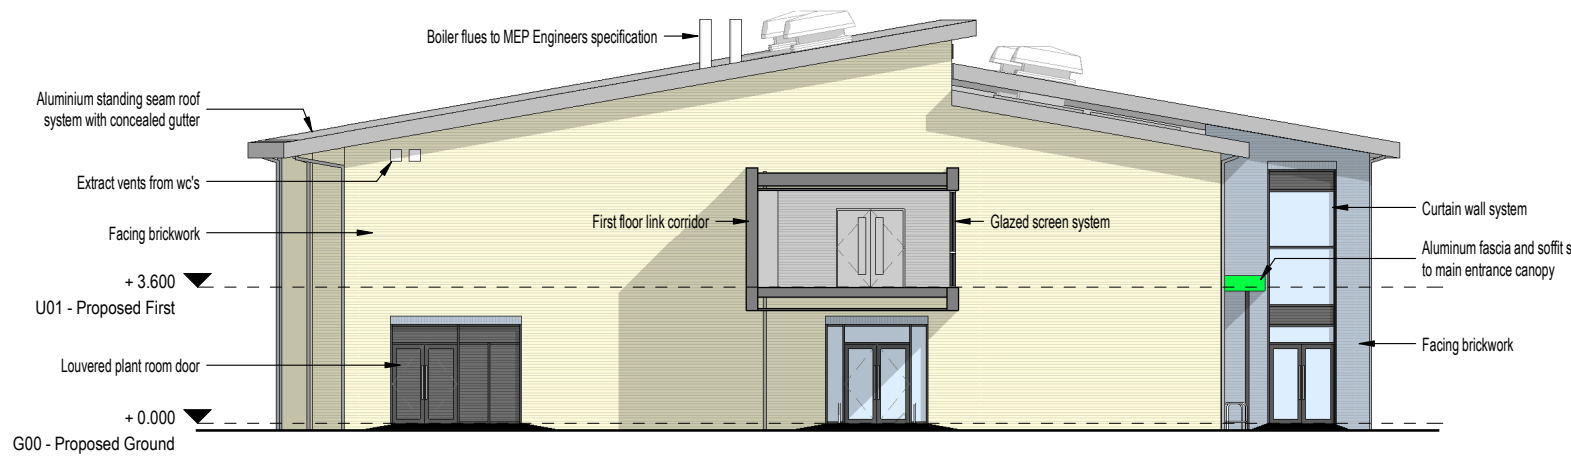


Proposed South Elevation  
1 : 200

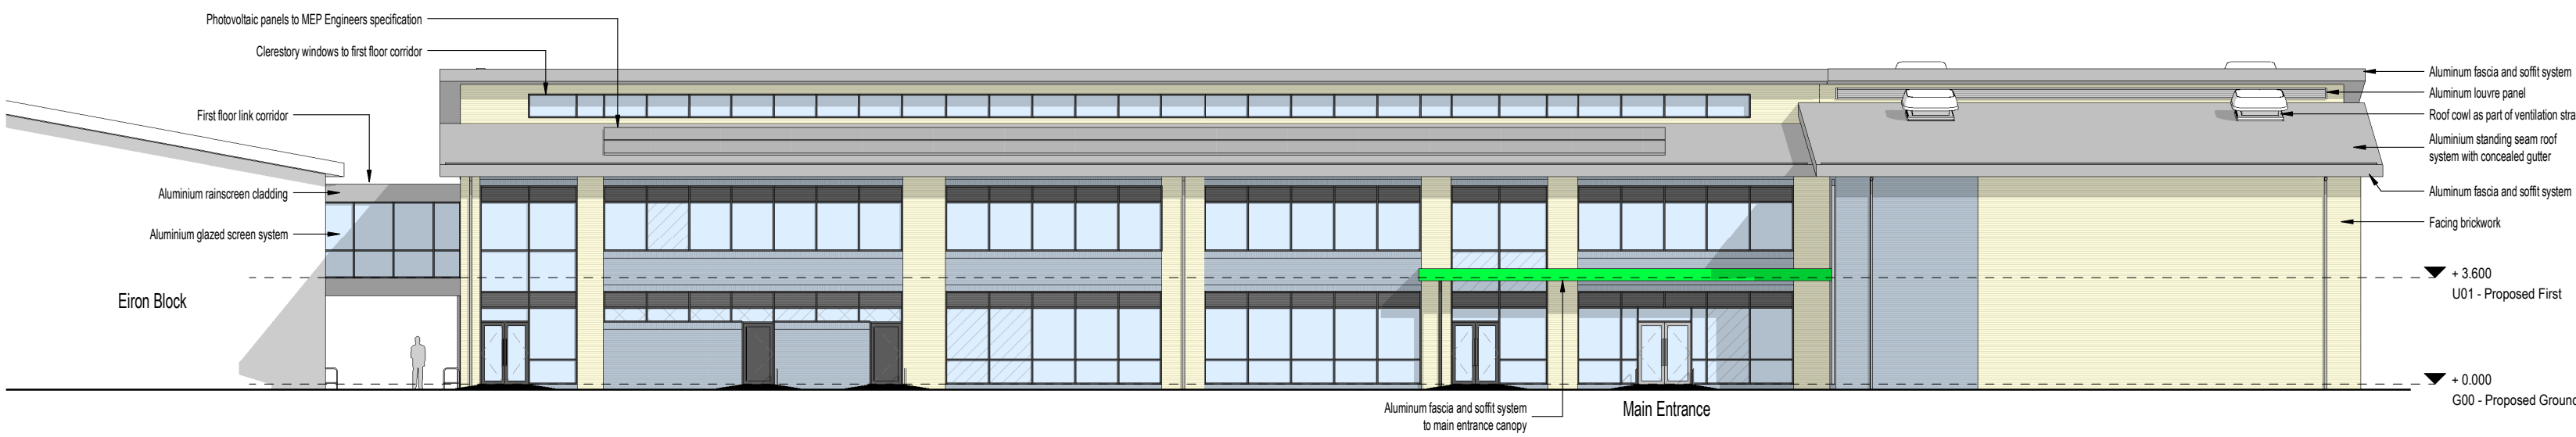

Proposed East Elevation  
1 : 200

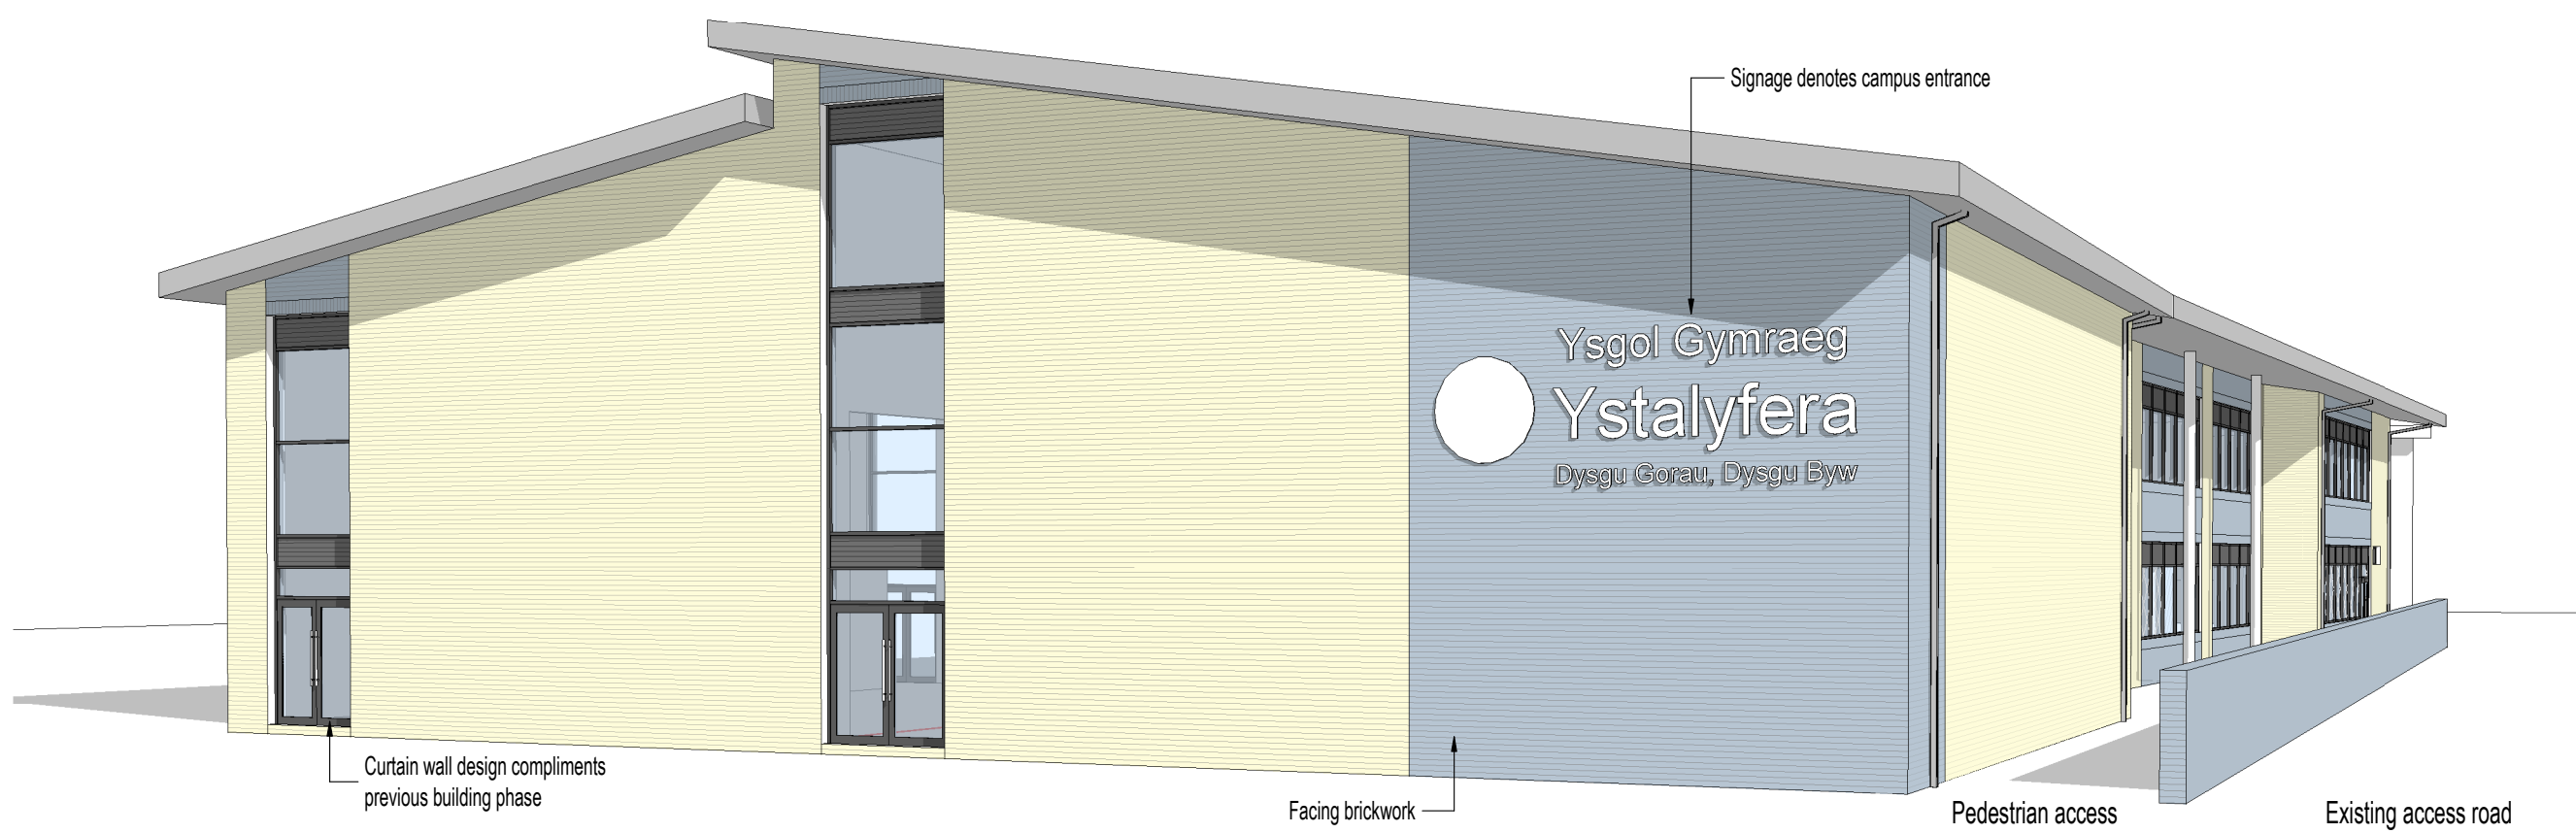

Perspective View 01 - Proposed North Elevation

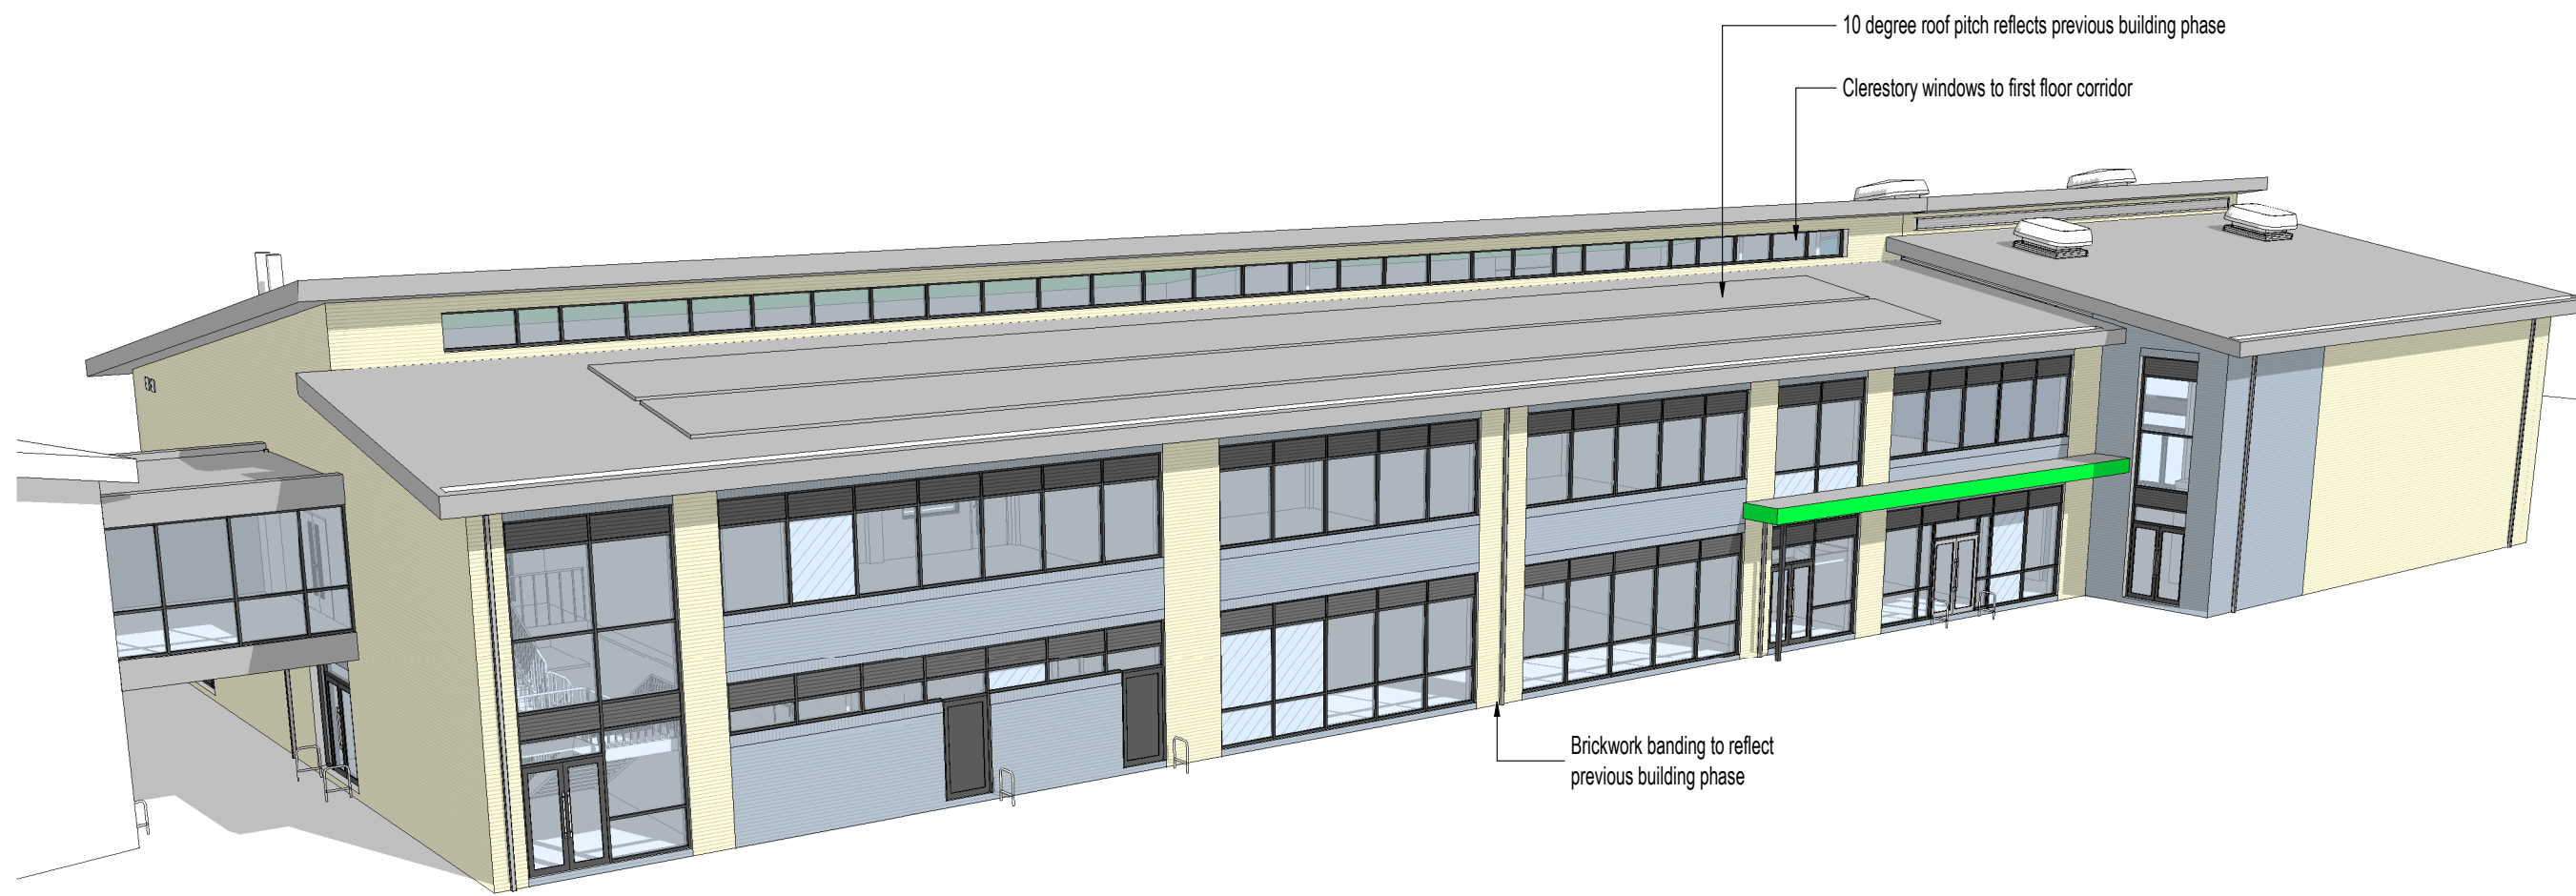

Perspective View 02 - Proposed East Elevation

|                                     |                                                     |            |
|-------------------------------------|-----------------------------------------------------|------------|
| P02                                 | Mechanical extract information added   RE   CE   CE | 14/05/2020 |
| P01                                 | RIBA Stage 3 Issue   RE   CE   CE                   | 01/05/2020 |
| P00                                 | First Issue   RE   CE   CE                          | 26/03/2020 |
| REV.                                | DESCRIPTION   DRAWN BY   CHECKED BY   APPROVED BY   | DATE       |
| RIBA PLAN OF WORK 2013 WORKSTAGE    | LEVEL OF MODEL DEFINITION (LoD)                     |            |
| Stage 3 - Developed Design          | LoD 3 - Approximate Model                           |            |
| PURPOSE OF ISSUE - SUITABLE FOR ... | BS1192 STATUS                                       |            |
| Information                         |                                                     |            |

lawray architects  
penseiri

CARDIFF 029 2052 8140  
LONDON 0207 138 3560  
WREXHAM 01978 357 887  
www.lawray.co.uk  
CLIENT  
Neath Port Talbot Council

PROJECT TITLE  
Ysgol Gymraeg Ystalyfera - Phase 3

DRAWING TITLE  
Proposed Elevations

|                         |   |
|-------------------------|---|
| PROJECT No<br>19194     | SCALE @ A1<br>1 : 200   |
| DRAWING No<br>19194-001 | PROJECT - ORIGINATOR - VOLUME - LEVEL - TYPE - ROLE - NUMBER - REVISION   |
| 19194-001               | YG-Y-LAW-X-X-DR- A-062001 P02   |
| DO NOT SCALE            | Any discrepancy or query concerning this drawing should be referred to the Architect<br>Copyright © LAWRA Y LIMITED<br>Registered Office: Greenmeadow Springs, 1 Cae Gwynn, Trefyniwl, Cardiff CF15 7AB<br>Reg. Co. No. 2724178, VAT Reg. No. 134 2146 06 |