




GENERAL NOTES
THE DESIGN AND CONSTRUCTION OF THE BUILDING WORKS
AND ALL SERVICES WILL BE CARRIED OUT TO SATISFY THE
REQUIREMENTS SET OUT IN LATEST STATUTORY BUILDING
REGULATIONS AND TO THE APPROVAL OF THE APPOINTED
BUILDING INSPECTOR

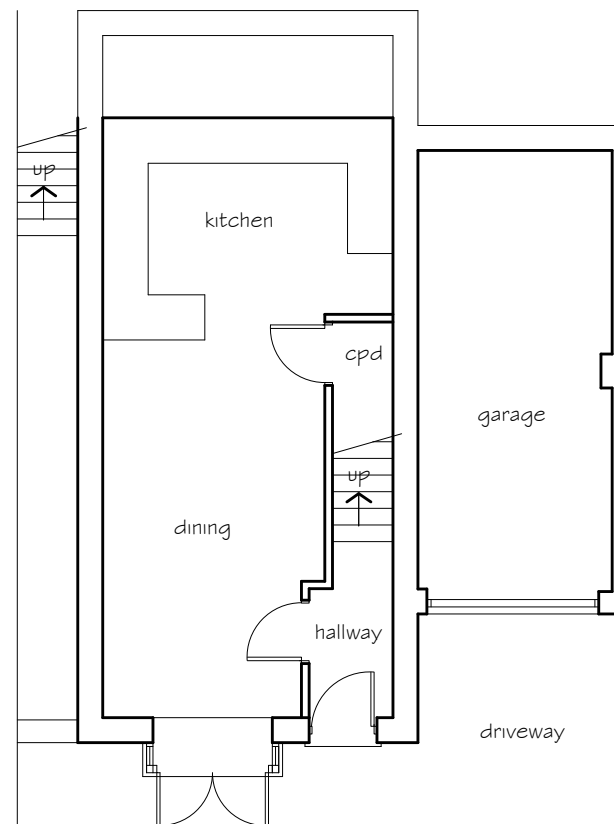

Existing Ground Floor Plan NO CHANGES

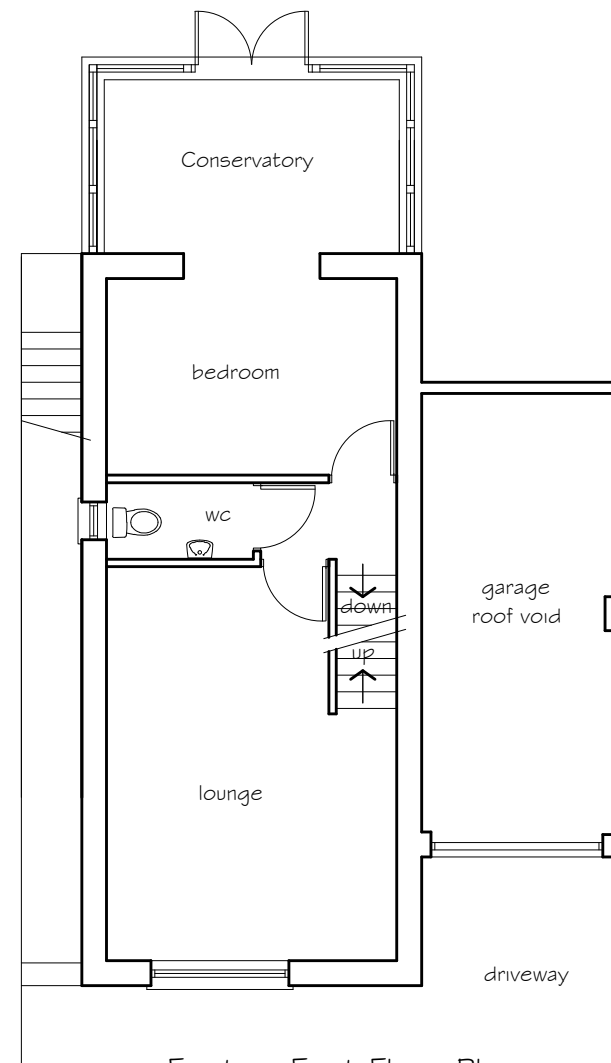

Existing First Floor Plan

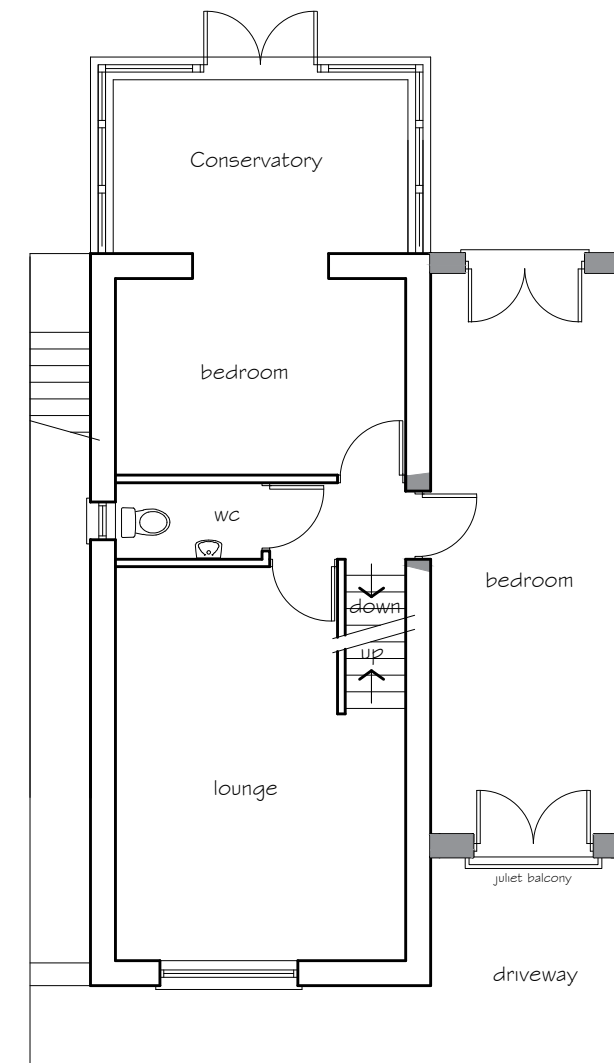

Proposed First Floor Plan

revision B 12/05/20
existing conservatory added to plan

revision A 27/04/20
julet balcony added to front
window to proposed new bedroom

PETER JONES
TALBOT DESIGN SERVICES
mobile: 07817538014
email: jonespeter177@gmail.com

project title
Proposed bedroom extension
above existing garage
25 Cae Canol, Baglan
Port Talbot

drawing title
existing and proposed
floor plans

date January 2020 scale 1:100
drawing No 25 CC - 02 rev B