


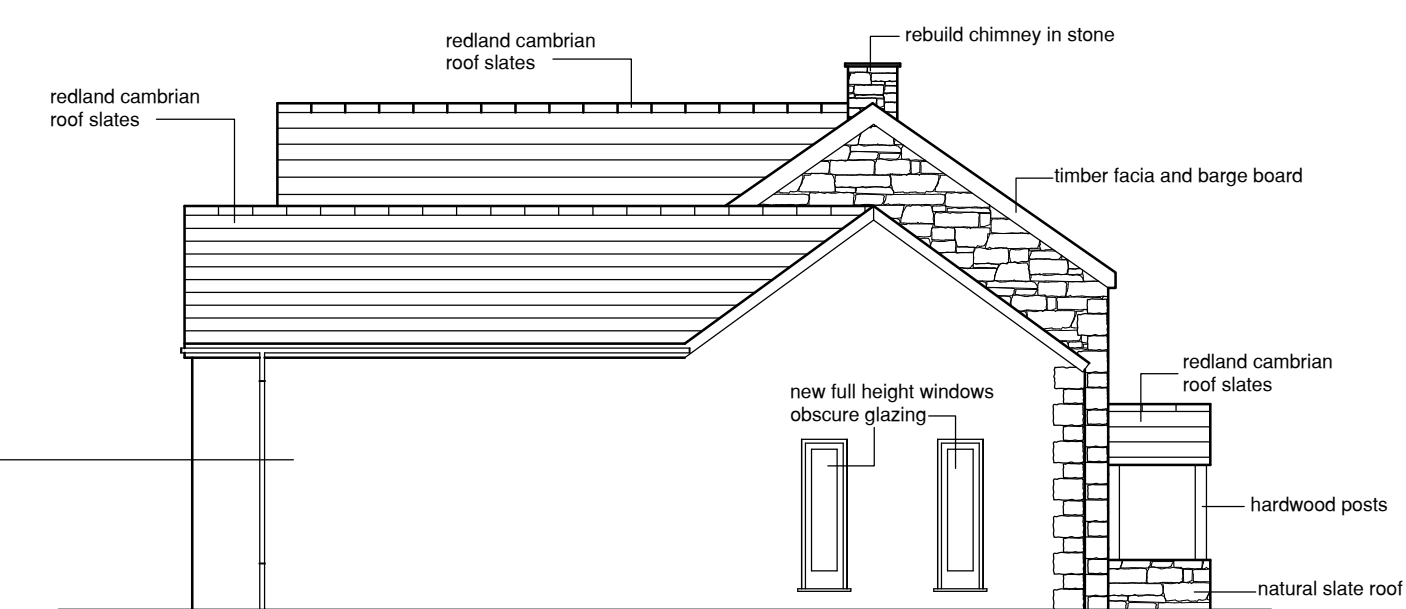
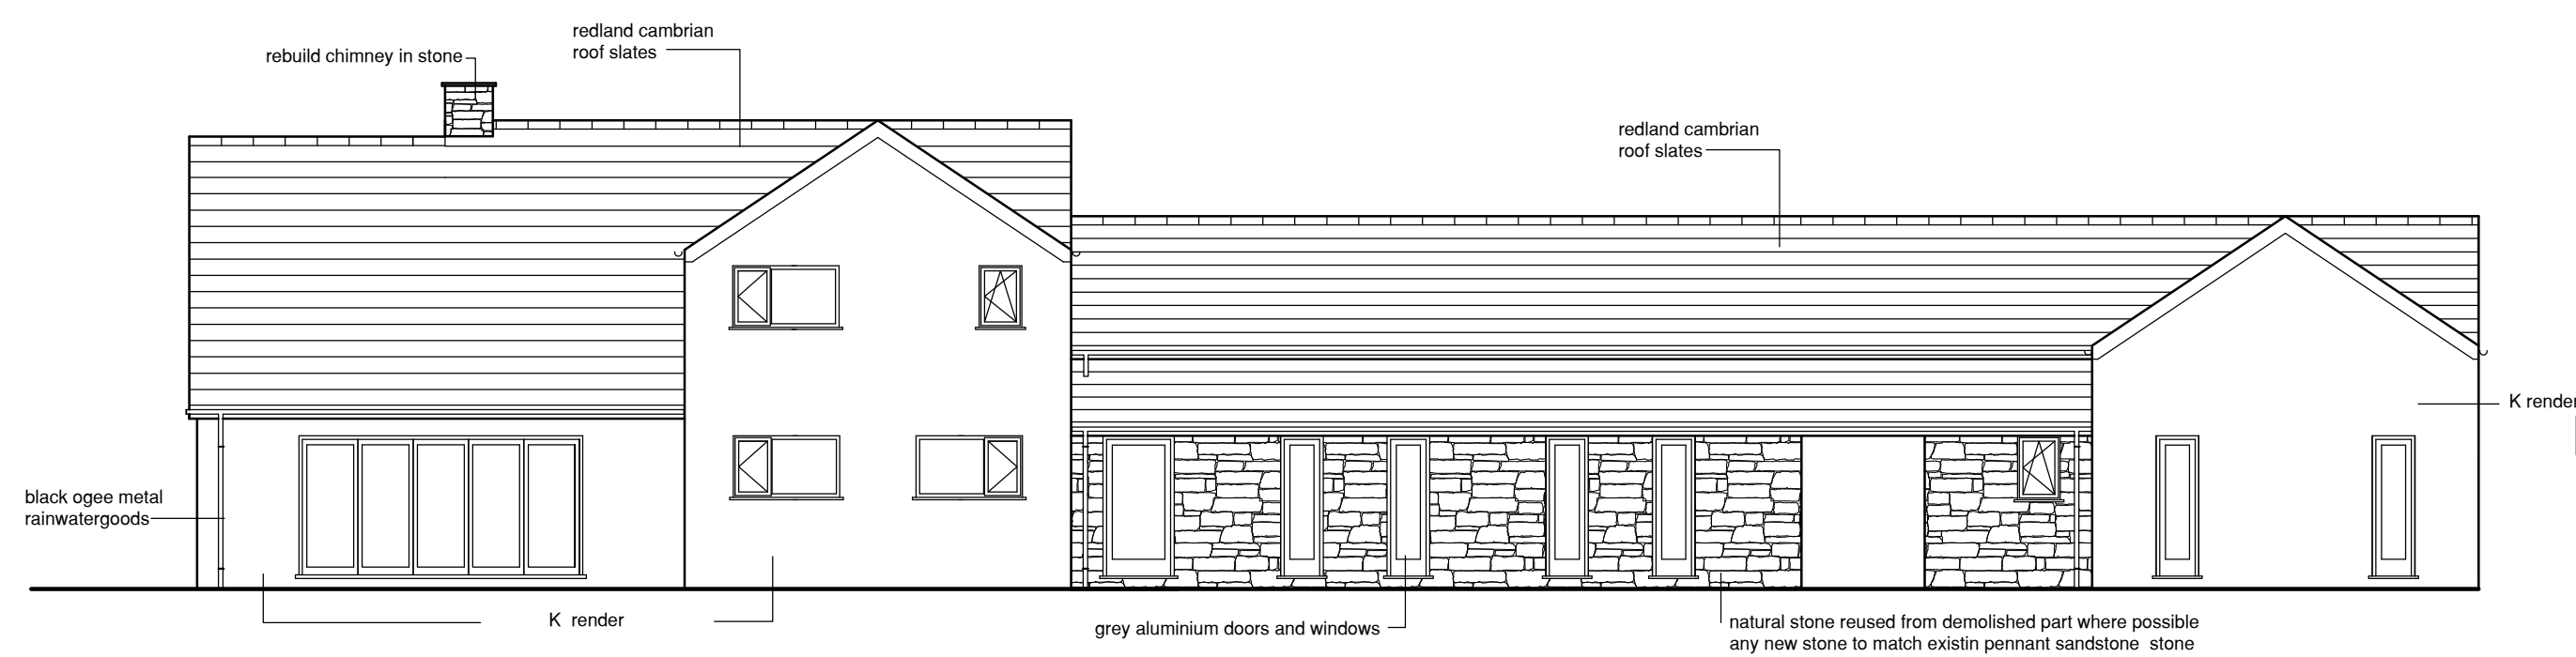
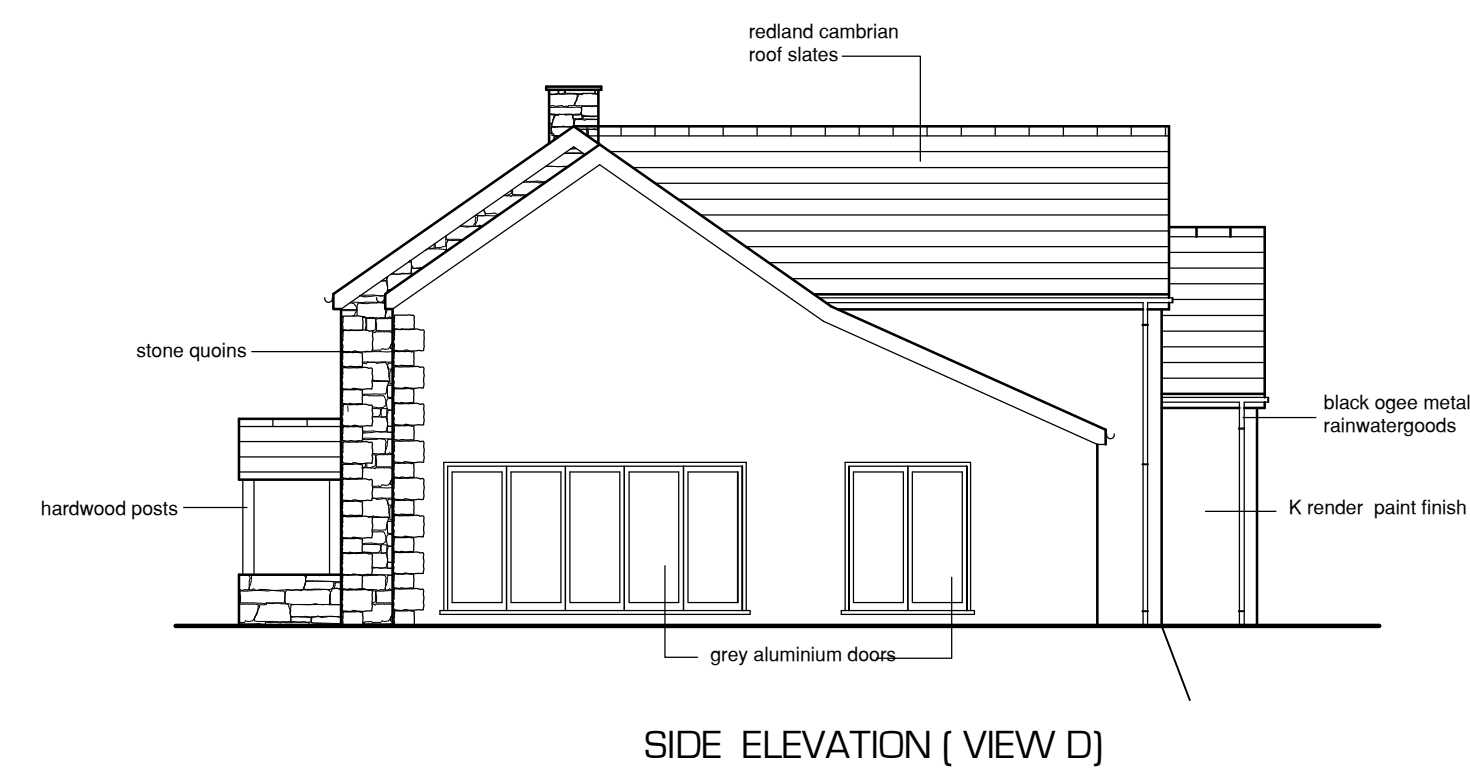


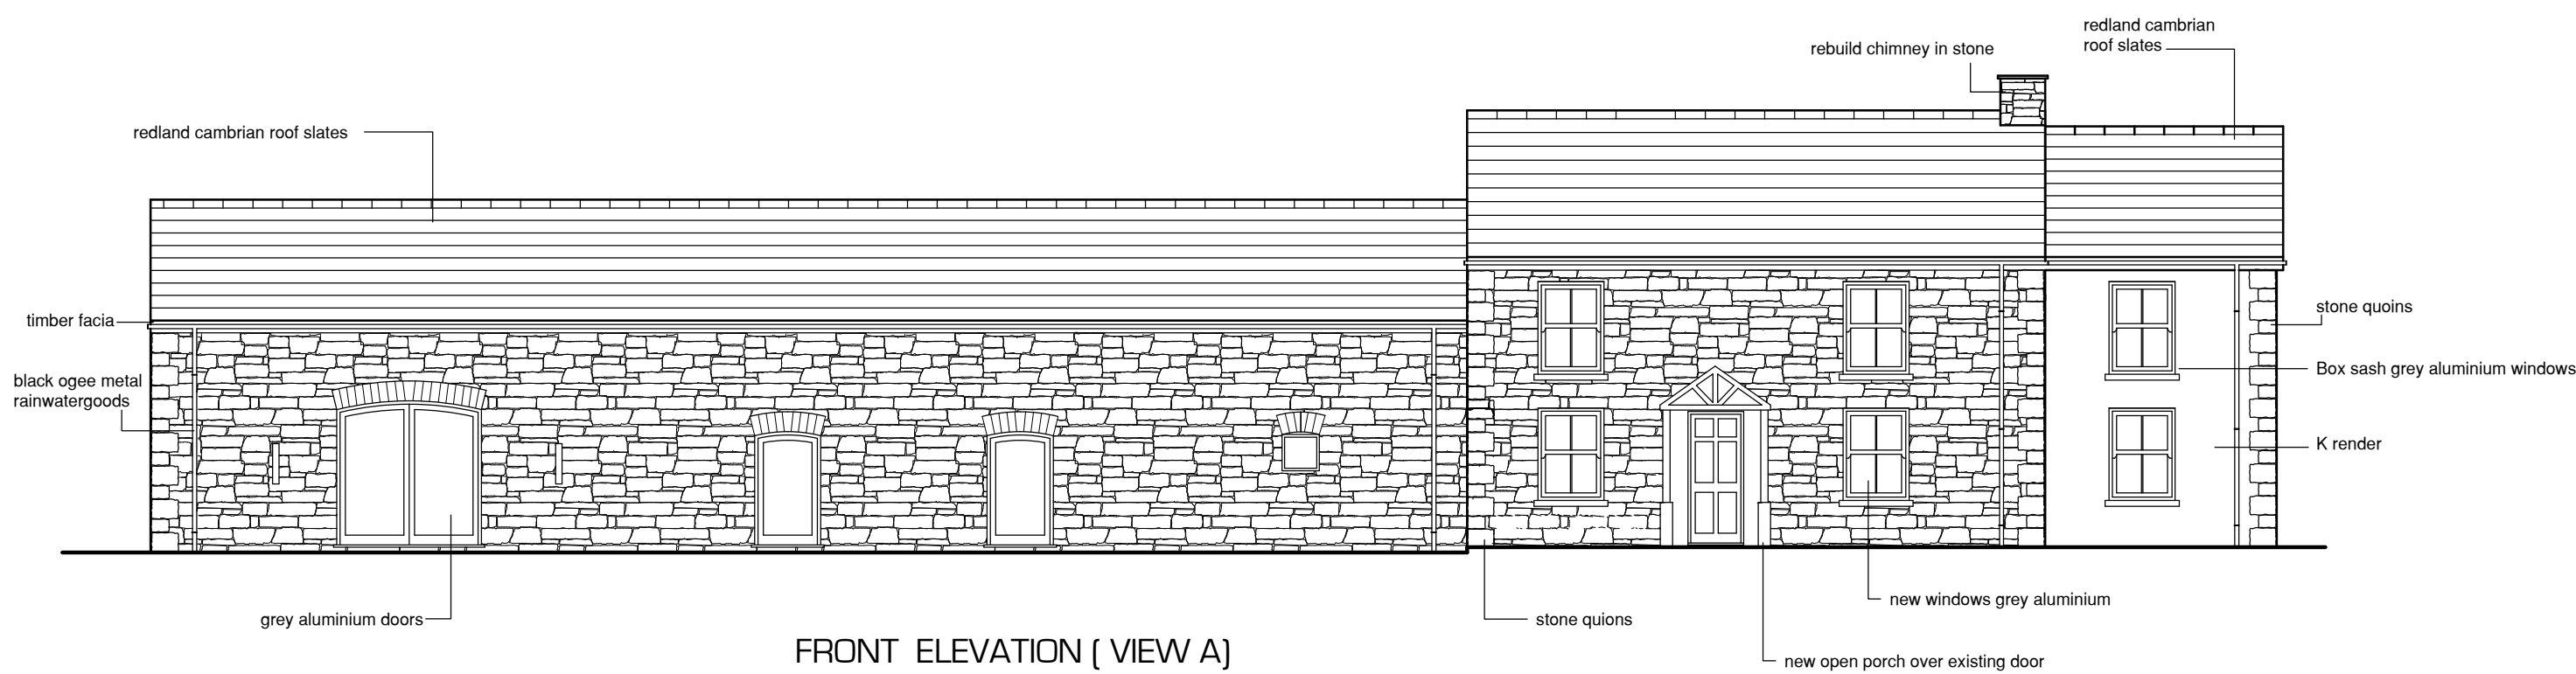


EXTERNAL BUILDING FOR BATS

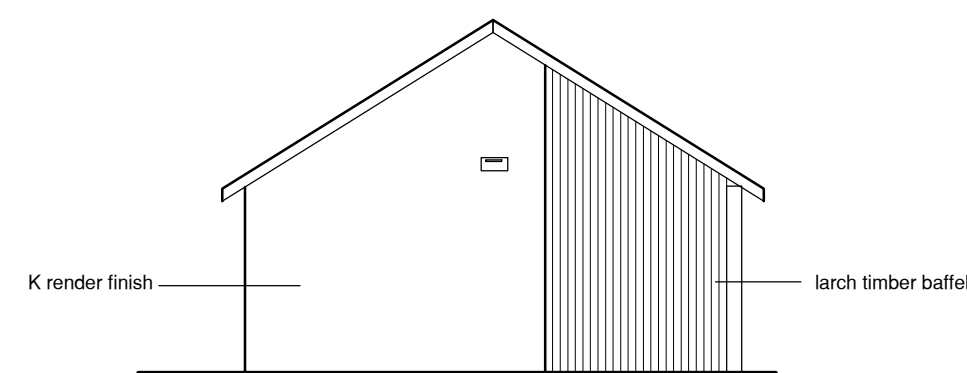


Proposed Side Elevation

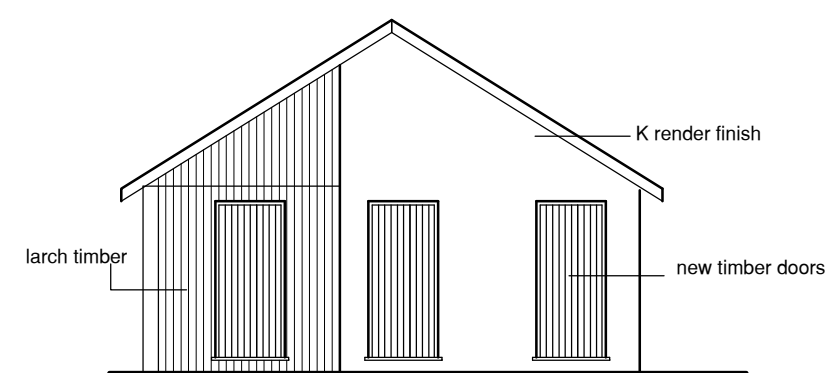

Proposed Side Elevation

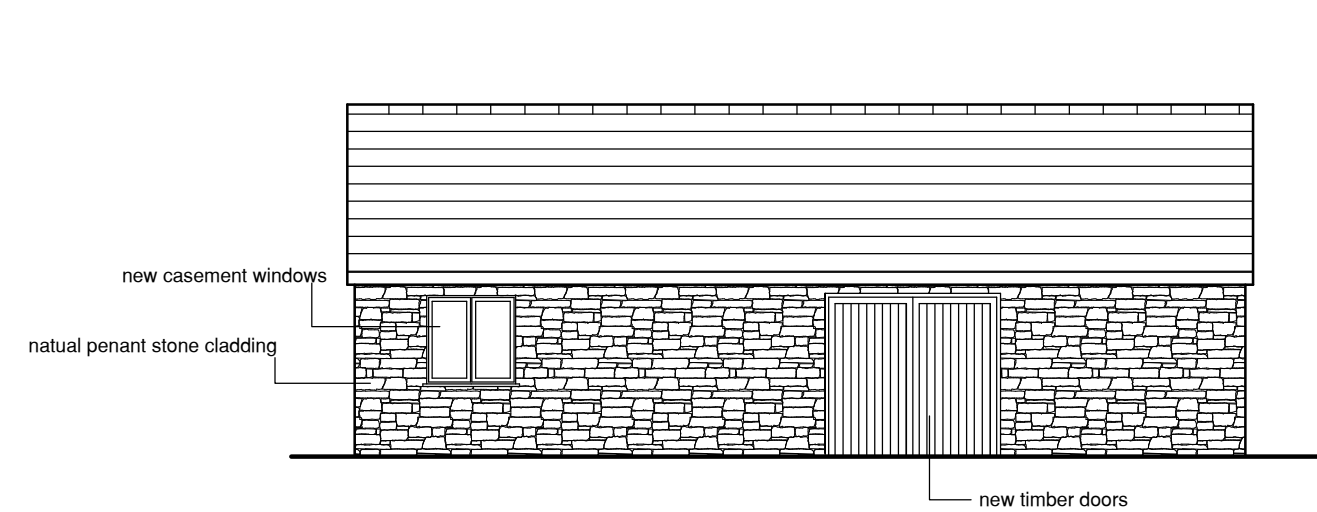

Proposed Front Elevation

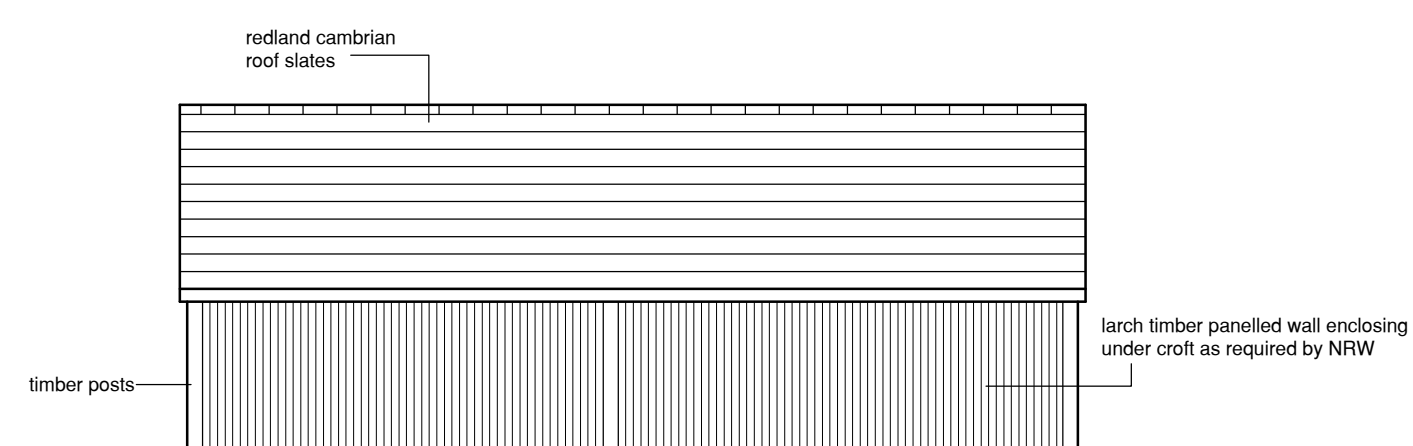

Proposed Rear Elevation

THIS DRAWING IS COPYRIGHT ©



Revision

project
Proposed Side and rear extension
Conversion of Barn and creation of
Granny annex
at
Ynyswen Farm,
Crynant,
Neath, SA10 8PT

For
G Morgan & D Antcliff-Jones

title
Material Plan

Date: May 2020

Scale: A1 @ 1:100

Drawn:

Drawing No. 010 Rev.