


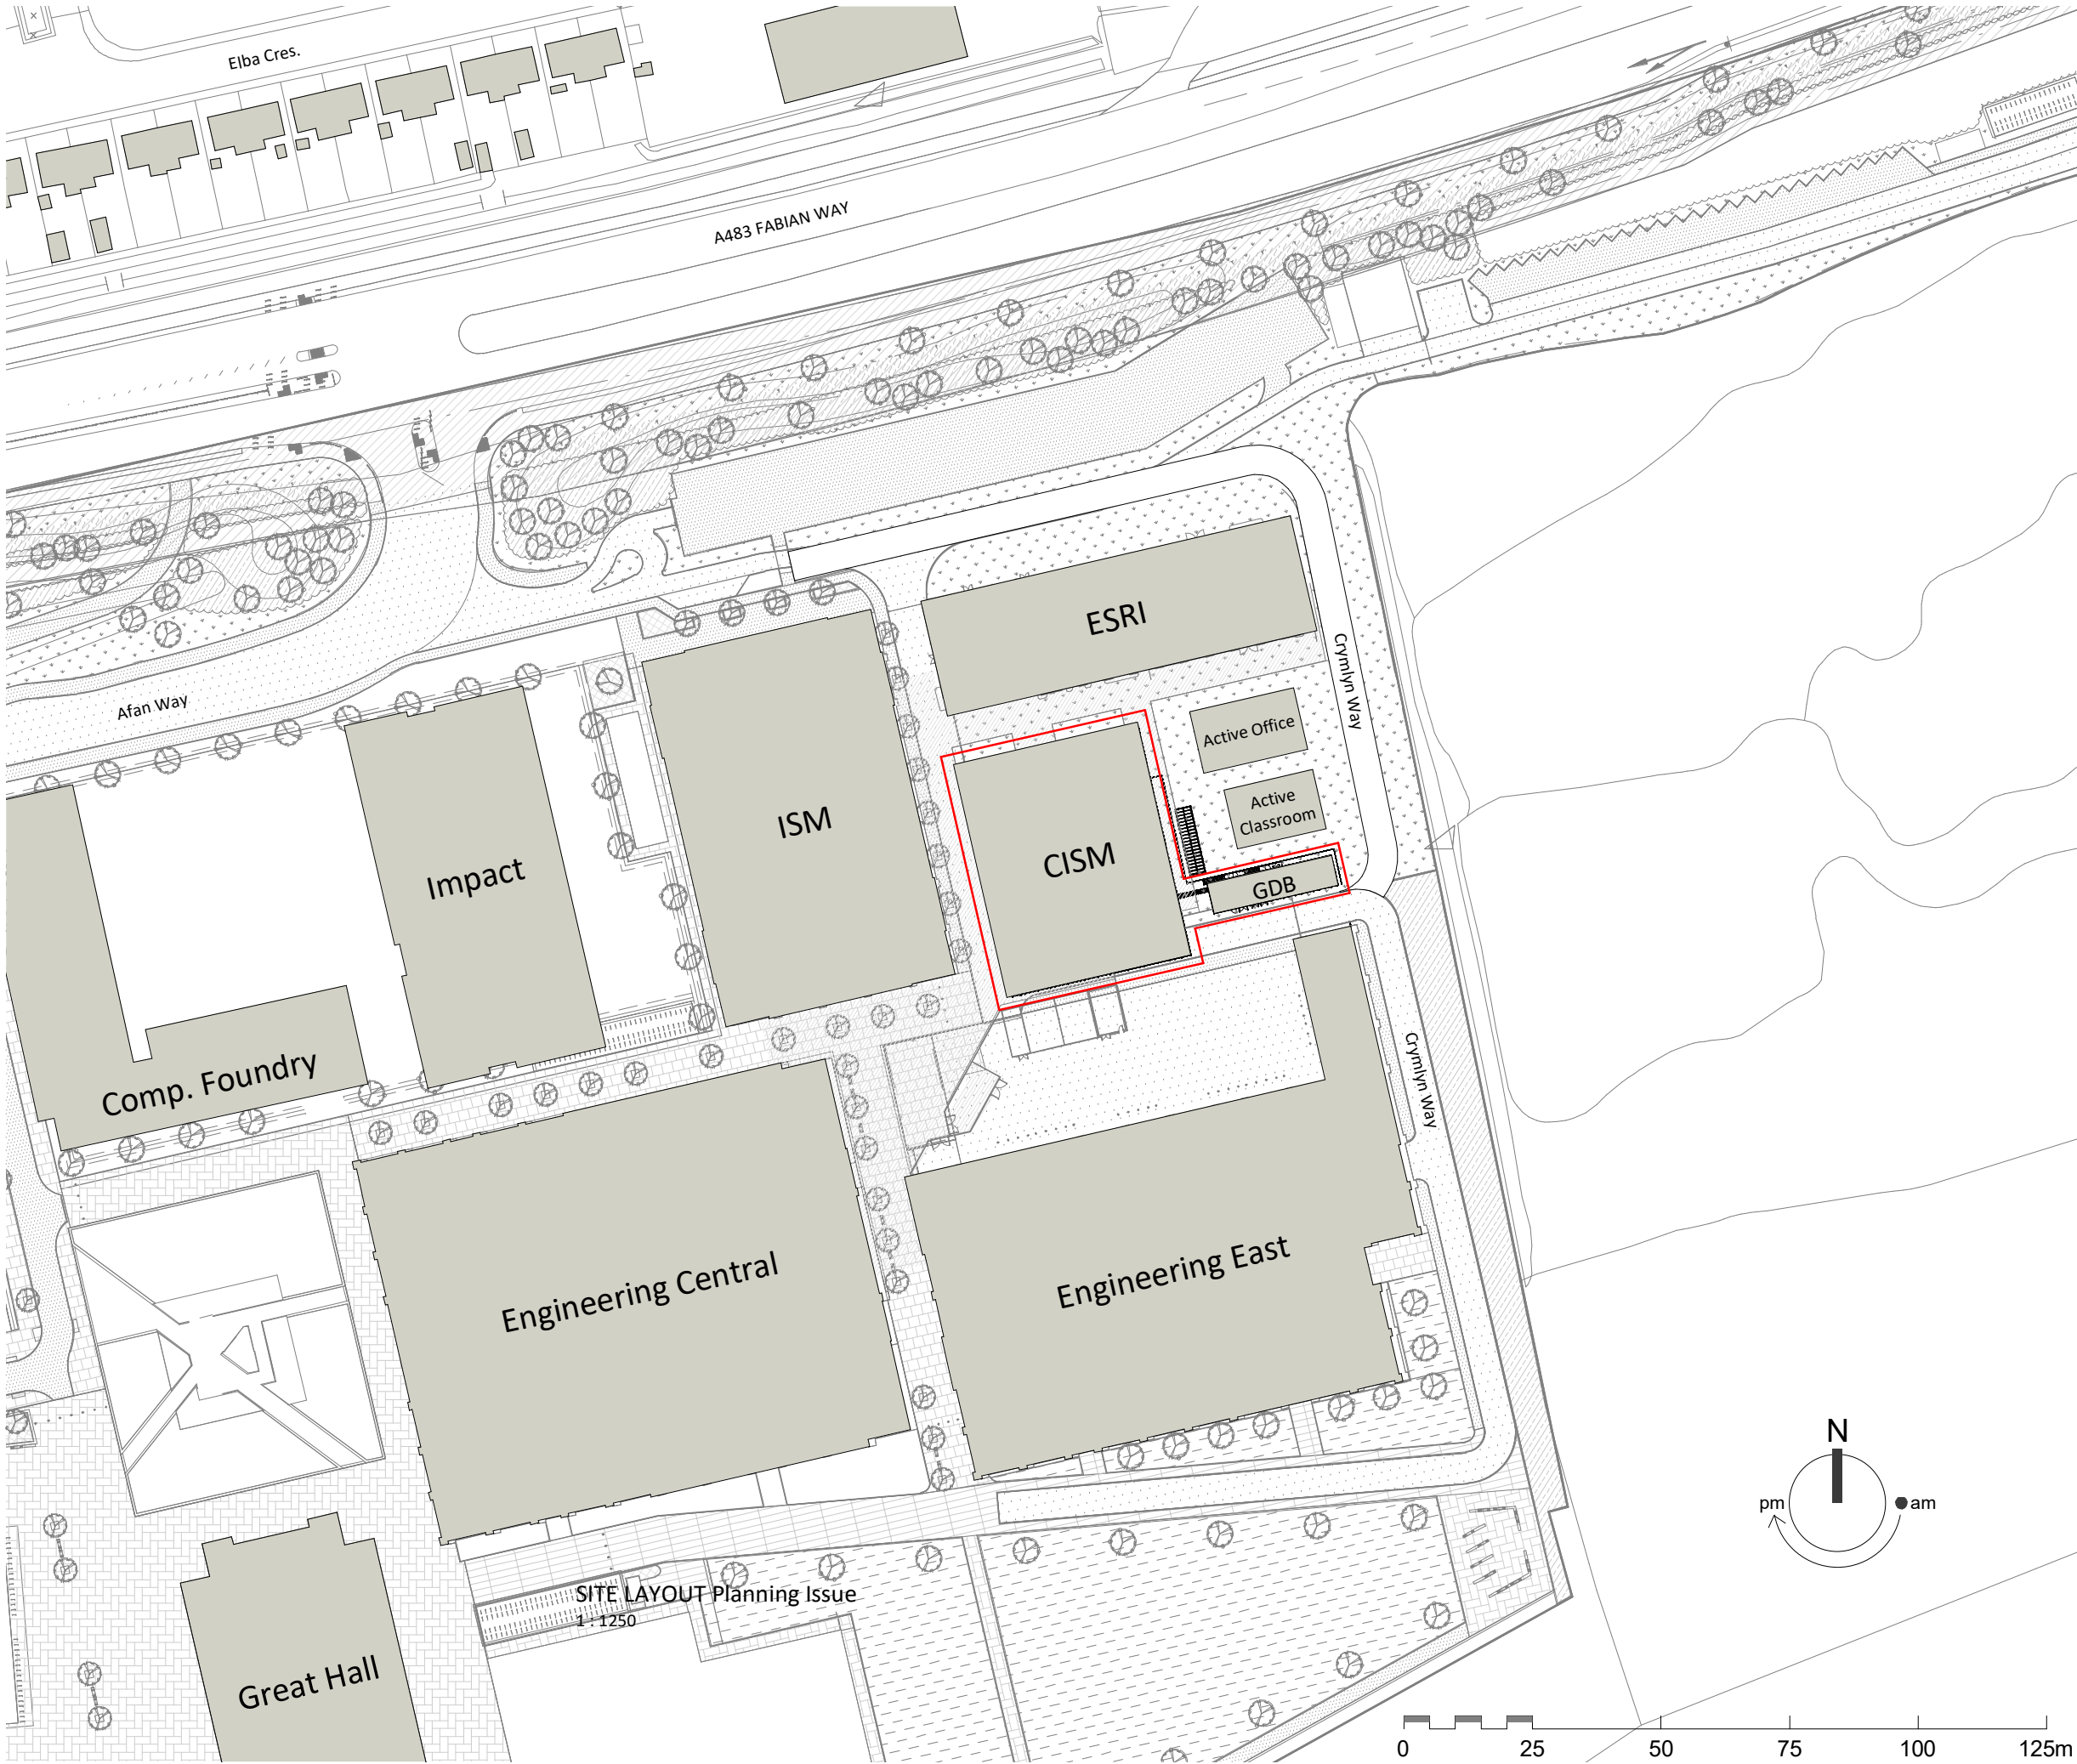

Responsibility is not accepted for errors made by others in scaling from this drawing.
All construction information should be taken from figured dimensions only.

0mm 50mm

S4	P21	20.04.17	Planning Issue	REVISED BY
STATUS	REV	DATE	DESCRIPTION	RC
CLIENT				CHECKED BY
Swansea University				PW
ORIGINATOR NO				152296

CONSULTANT
STRIDE TREGLOWN
www.stridetreglown.com © Stride Treglown Limited 2017
PROJECT
CISM
SU Bay Campus

DRAWING TITLE
Proposed Site Plan

SUITABILITY STATUS	SCALE
S1 : SUITABLE FOR CO-ORDINATION	1 : 1250 @ A3
PROJECT ORIGINATOR ZONE LEVEL TYPE ROLE CLASS. NUMBER	REVISION
152296-STL-XX-XX-DR-A-ZZZZ-601	P21