


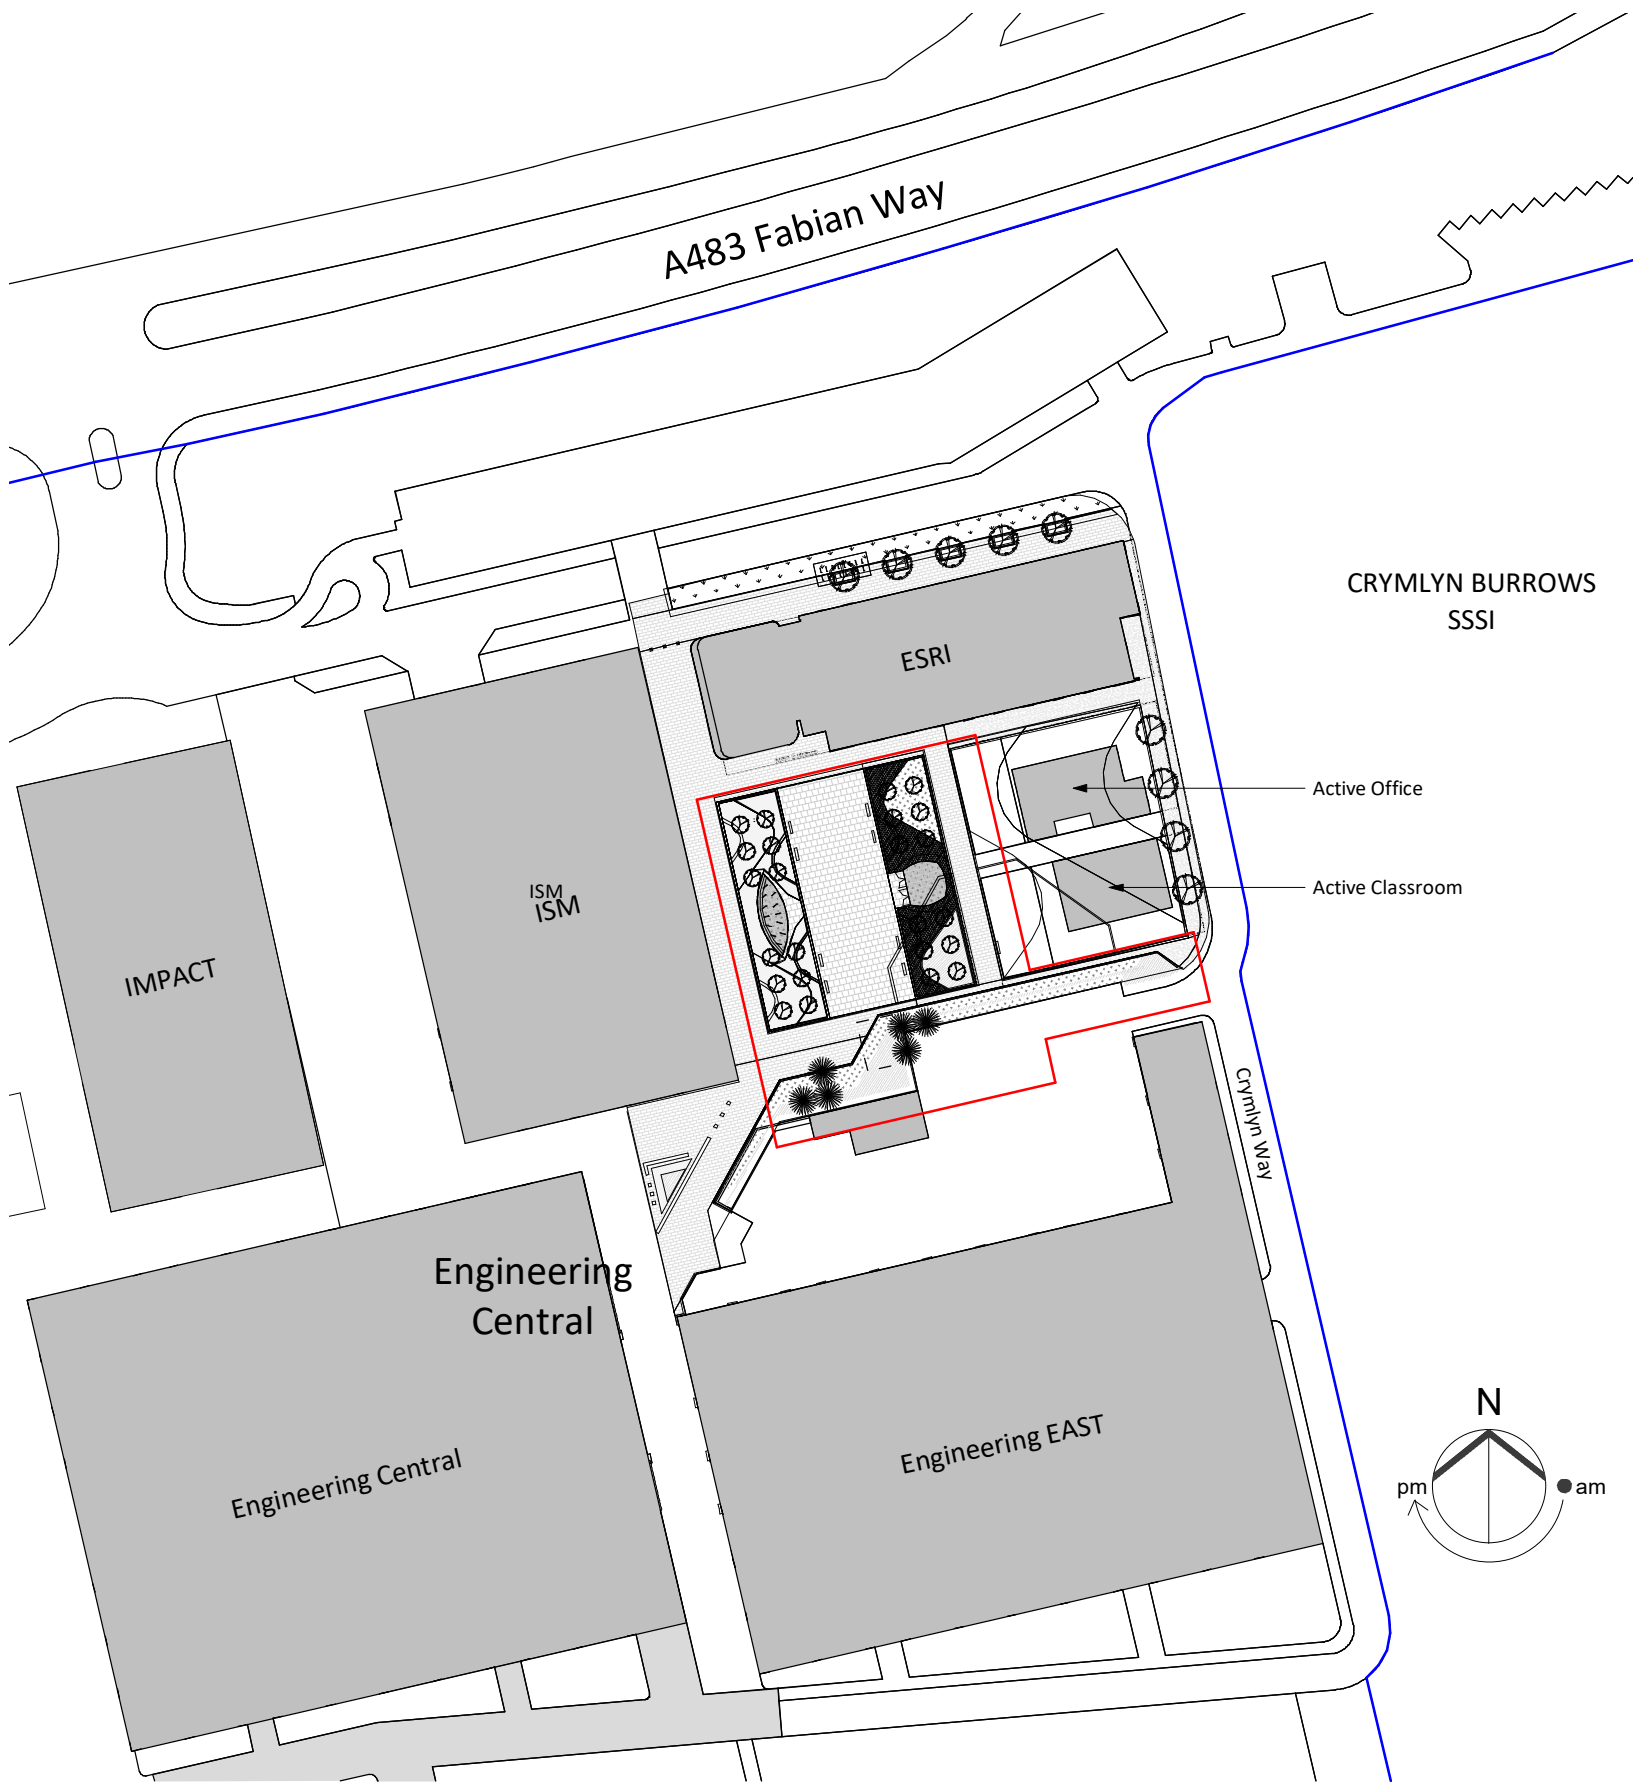

SITE PLANNING
1 : 1250

S1	12	06.08.19	Drawing Issued for pre-application submission to NPT
STATUS	REV	DATE	DESCRIPTION
CLIENT			REVISED BY
Swansea University			RC
			CHECKED BY
			JP
			ORIGINATOR NO
			XX

CONSULTANT

STRIDE TREGLOWN

www.stridetreglown.com

© Stride Treglown Limited 2017

PROJECT

CISM

SU Bay Campus

DRAWING TITLE
SITE PLANNING

SUITABILITY STATUS	SCALE
S1 : SUITABLE FOR CO-ORDINATION	1 : 1250 @ A3
PROJECT ORIGINATOR ZONE LEVEL TYPE ROLE CLASS. NUMBER	REVISION
152296-STL-ZZZZ-XX-DR-A-XX-0600	12