



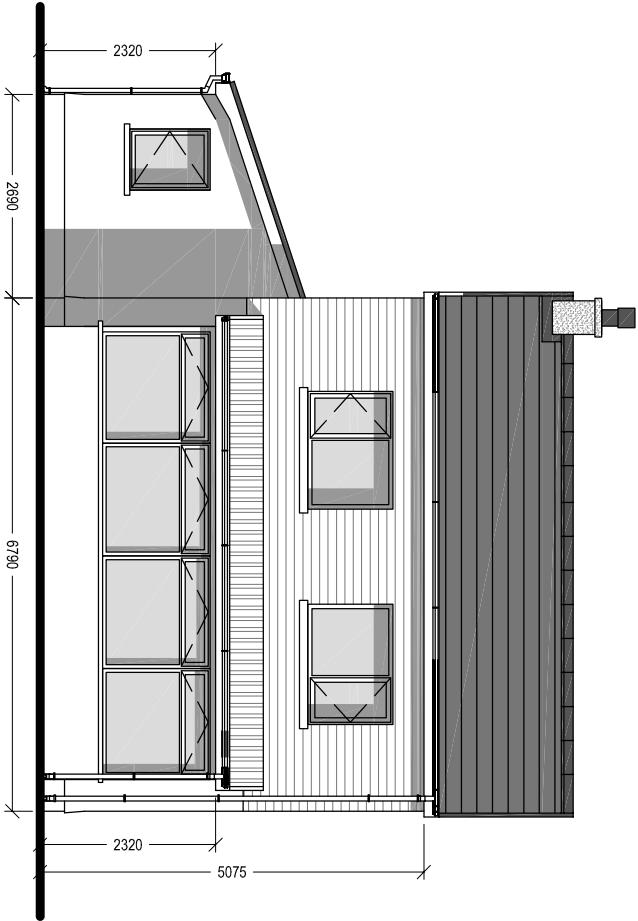


EXISTING FRONT ELEVATION

Scale 1:100

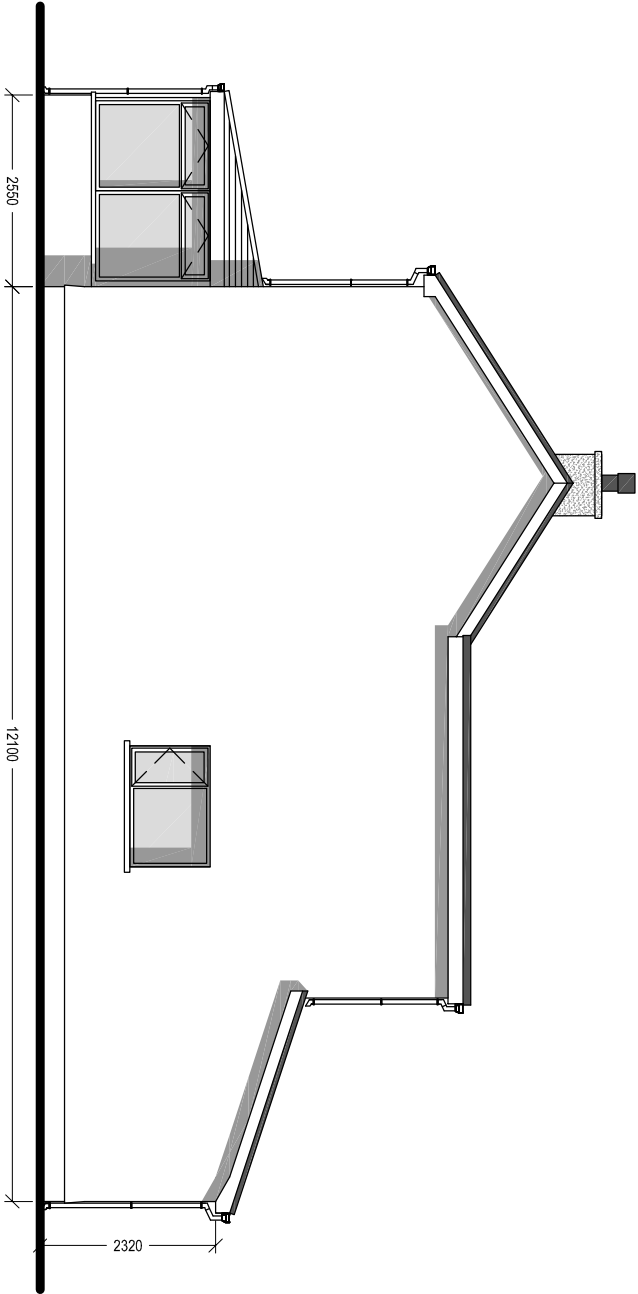


EXISTING SIDE ELEVATION

Scale 1:100

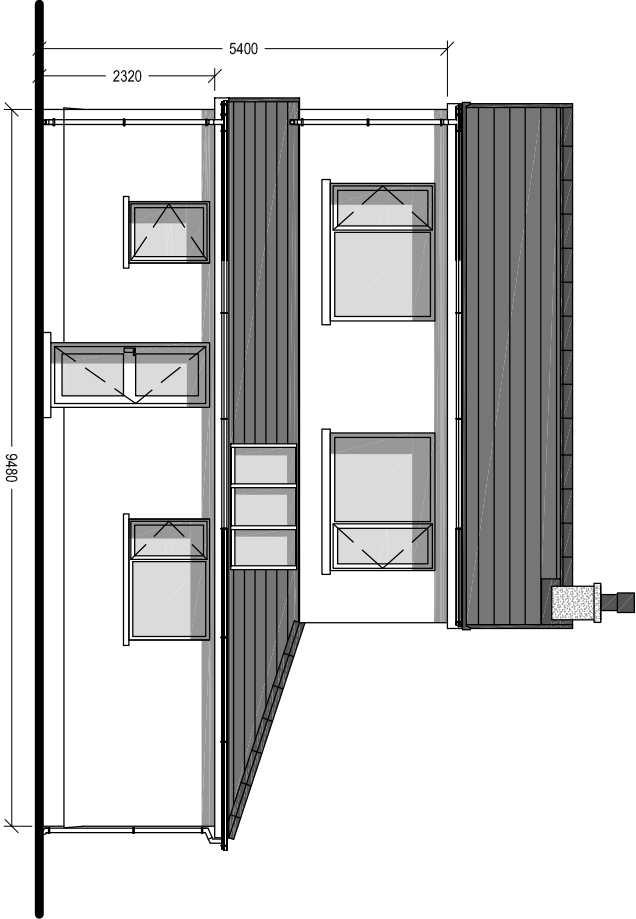

EXISTING REAR ELEVATION

Scale 1:100

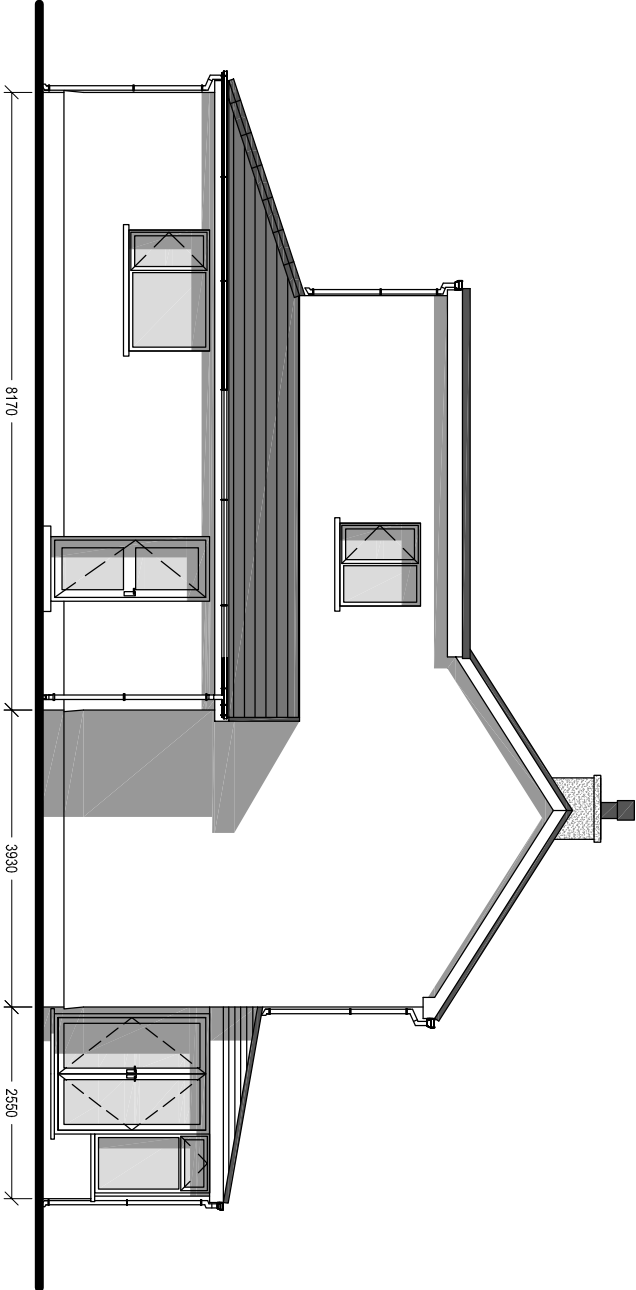

EXISTING SIDE ELEVATION

Scale 1:100

Client:

Mr. & Mrs R. Bugler
Pen yr Heol Farm
Rhydyfro
Pontardawe
SA8 4SY

Project Title:

PROPOSED EXTENSION(S)
AND INTERNAL RE-MODELLING

General Notes:

1. Do not scale from this drawing. Take figures from text only.
2. Dimensions are in millimetres unless otherwise stated.

Drawing Issue:

PLANNING

Drawing Title:

EXISTING ELEVATIONS

Drawing No: 003

Revision:

Date: 18-05-2020

Revised:

Scale(s): 1:100

Paper Size: A3



Cwm Planning & Design Ltd.
(architectural and Draughting Services)