



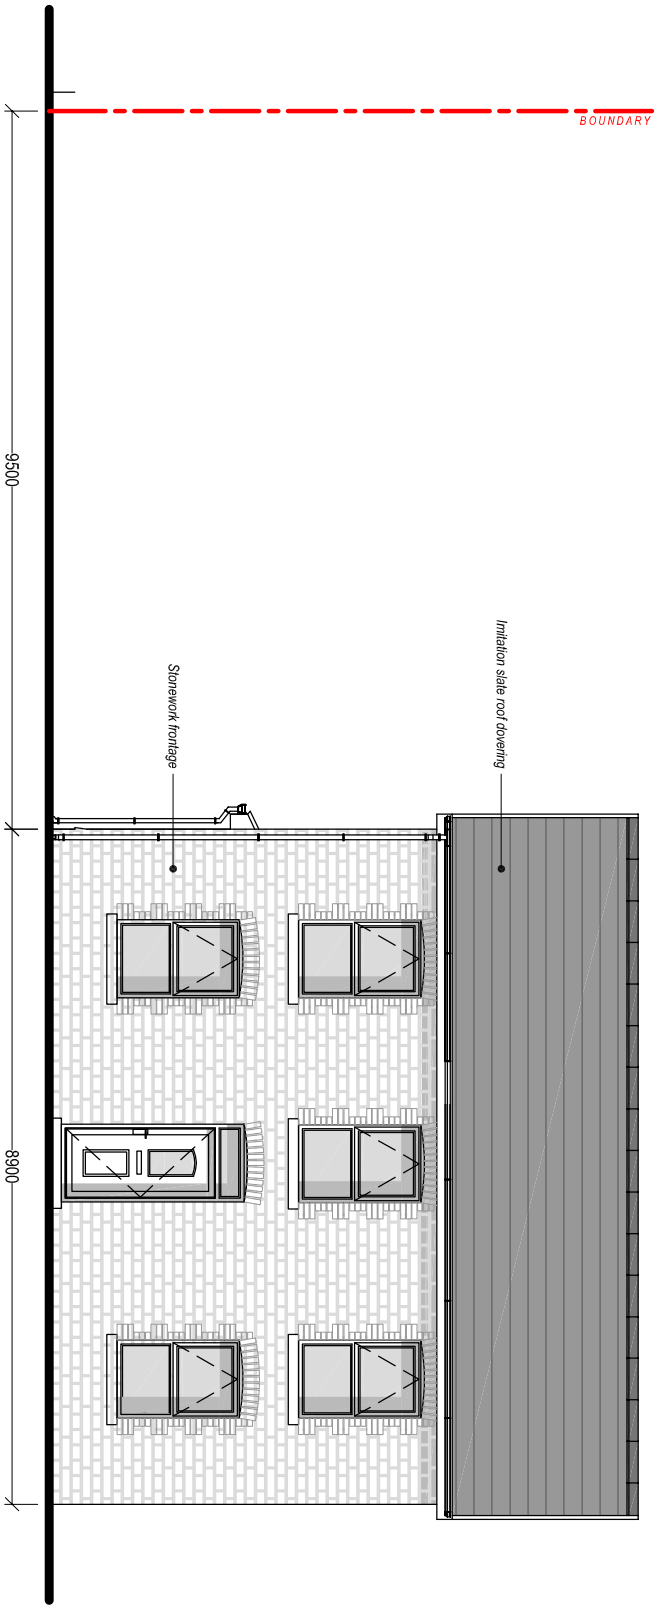

EXISTING FRONT ELEVATION
Scale 1:100

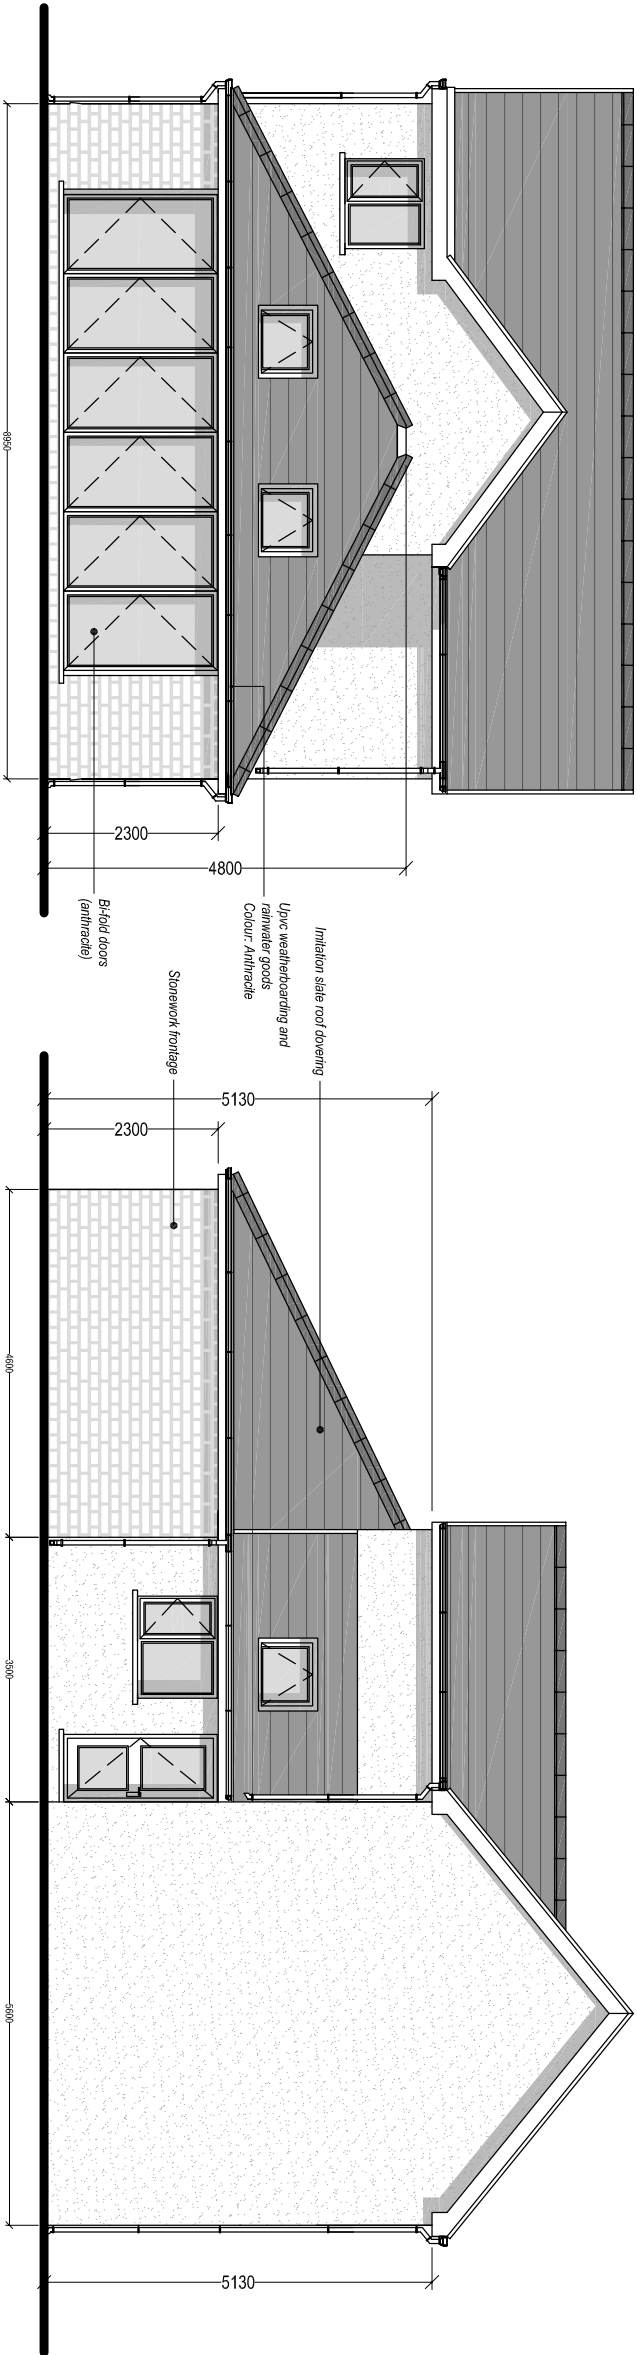

EXISTING REAR ELEVATION
Scale 1:100

EXISTING SIDE ELEVATION
Scale 1:100



Cwm Planning & Design Ltd.
(architectural and Draughting Services)

Client:

Mr & Mrs W.Griffiths
33 Twyn yr Efail Place
Gwaun Cae Gurwen
Ammanford
Neath Port Talbot
SA18 1HY

Project Title:

PROPOSED SIDE EXTENSION
(Comprising Garage ,Utility and Guest suite)

General Notes:

1. Do not scale from this drawing, take figured dimensions only.
2. Dimensions are in millimeters unless otherwise stated.

Drawing Issue:

PLANNING

Drawing Title:

EXISTING ELEVATIONS

Drawing No:

003

Revision:

A

Date:

29-07-2016

Revised:

19-05-2020

Scale(s):

1:100

Paper Size:

A3