


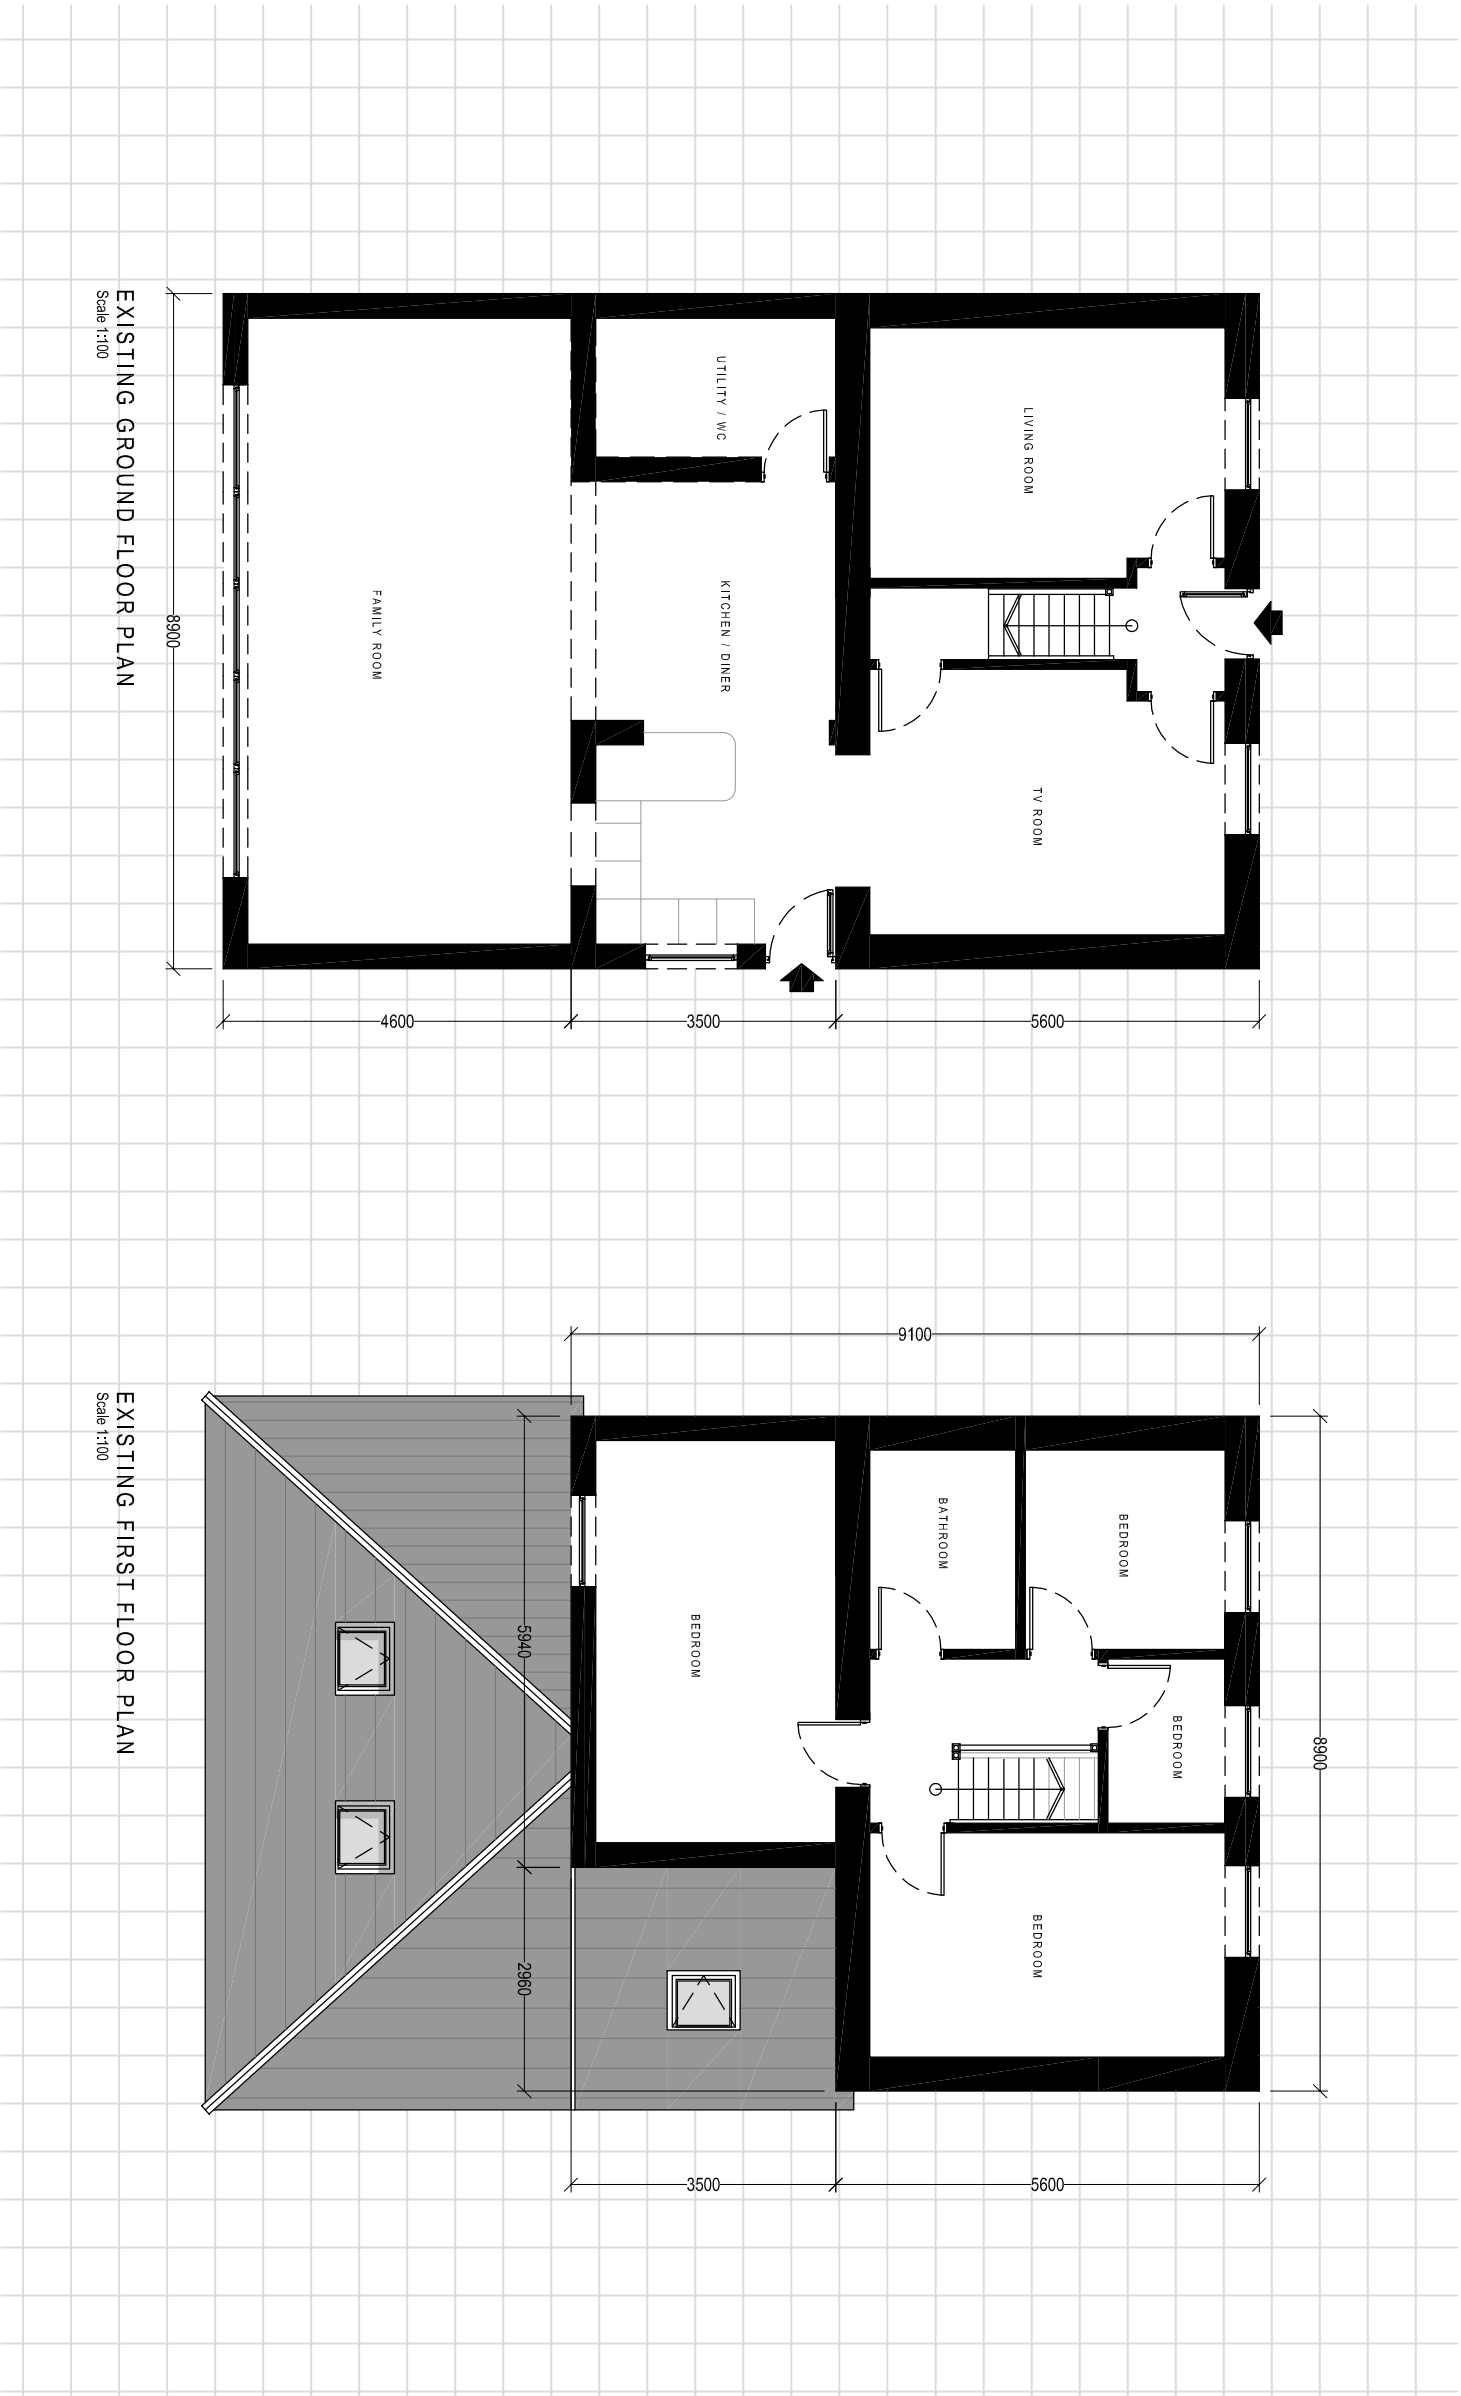

Cwm Planning & Design Ltd.
(architectural and Draughting Services)

Client:

Mr & Mrs W.Griffiths
33 Twyn yr Efail Place
Gwaun Cae Gurwen
Ammanford
Neath Port Talbot
SA18 1HY

Project Title:

PROPOSED SIDE EXTENSION
(Comprising Garage, Utility and Gym)

General Notes:

1. Do not scale from this drawing take figured dimensions only.
2. Dimensions are in millimeters unless otherwise stated.

Drawing Issue:

PLANNING

Drawing Title:

EXISTING FLOOR PLANS

Drawing No:

004

Revision:

A

Date:

29-07-2016

Revised:

19-05-2020

Scale(s):

1:100

Paper Size:

A3