




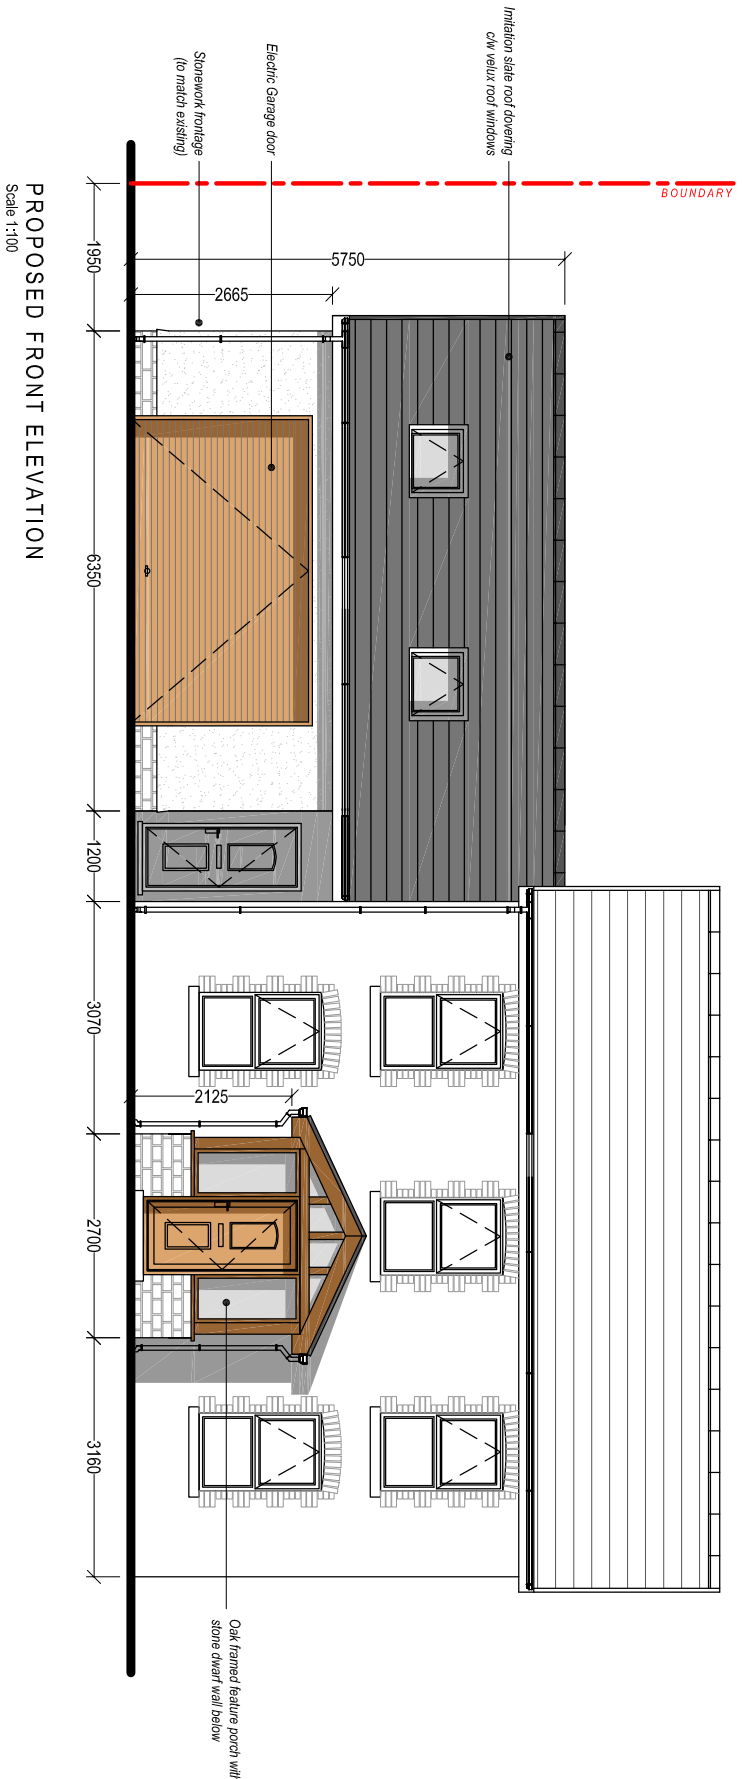


PROPOSED FRONT ELEVATION
Scale 1:100

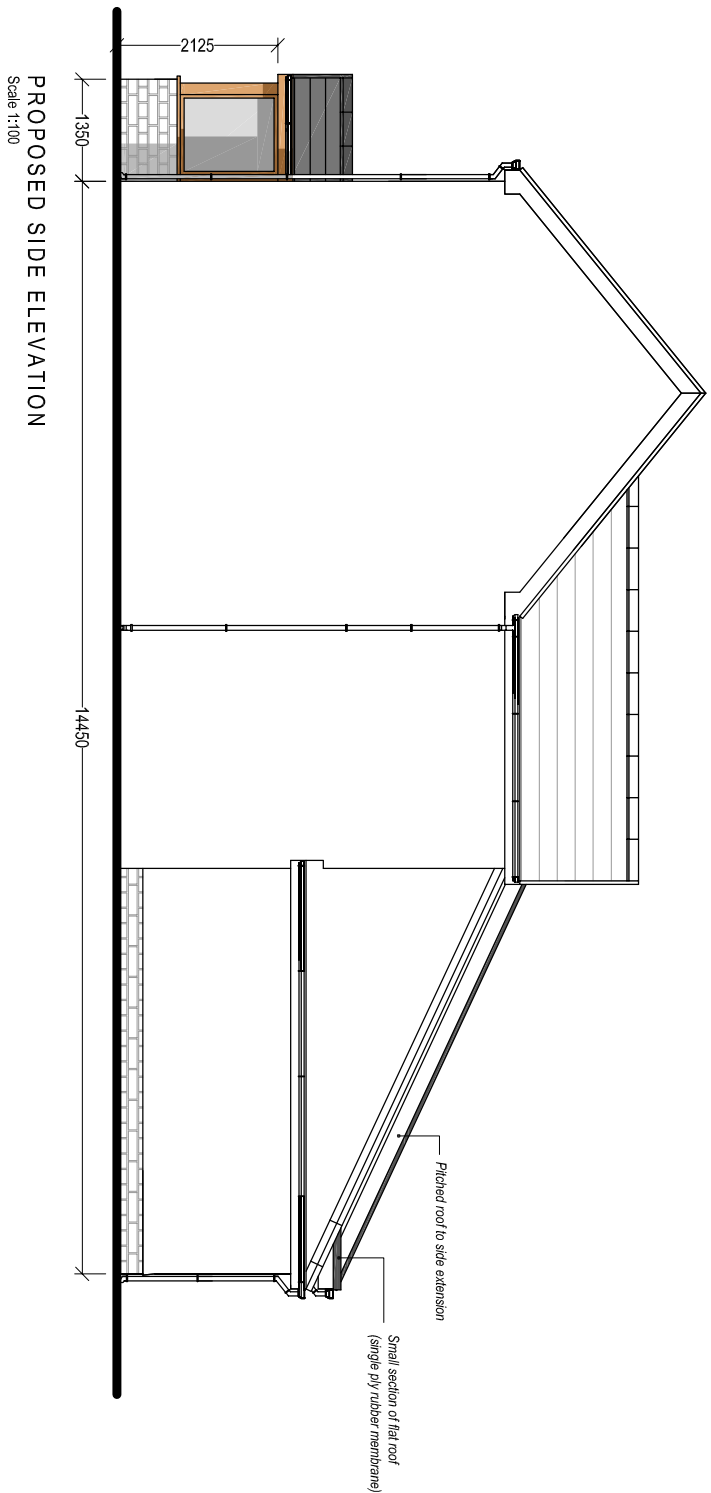

PROPOSED SIDE ELEVATION
Scale 1:100

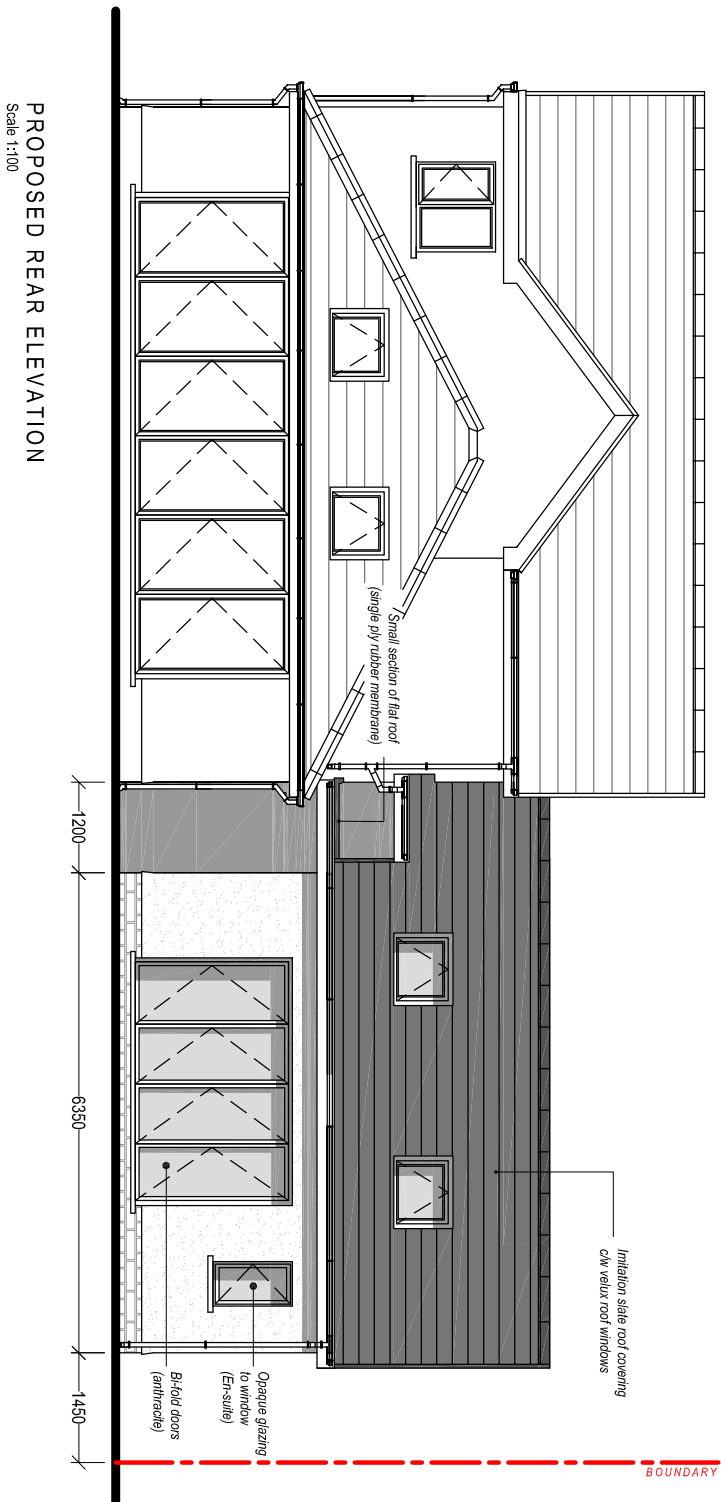

PROPOSED REAR ELEVATION
Scale 1:100

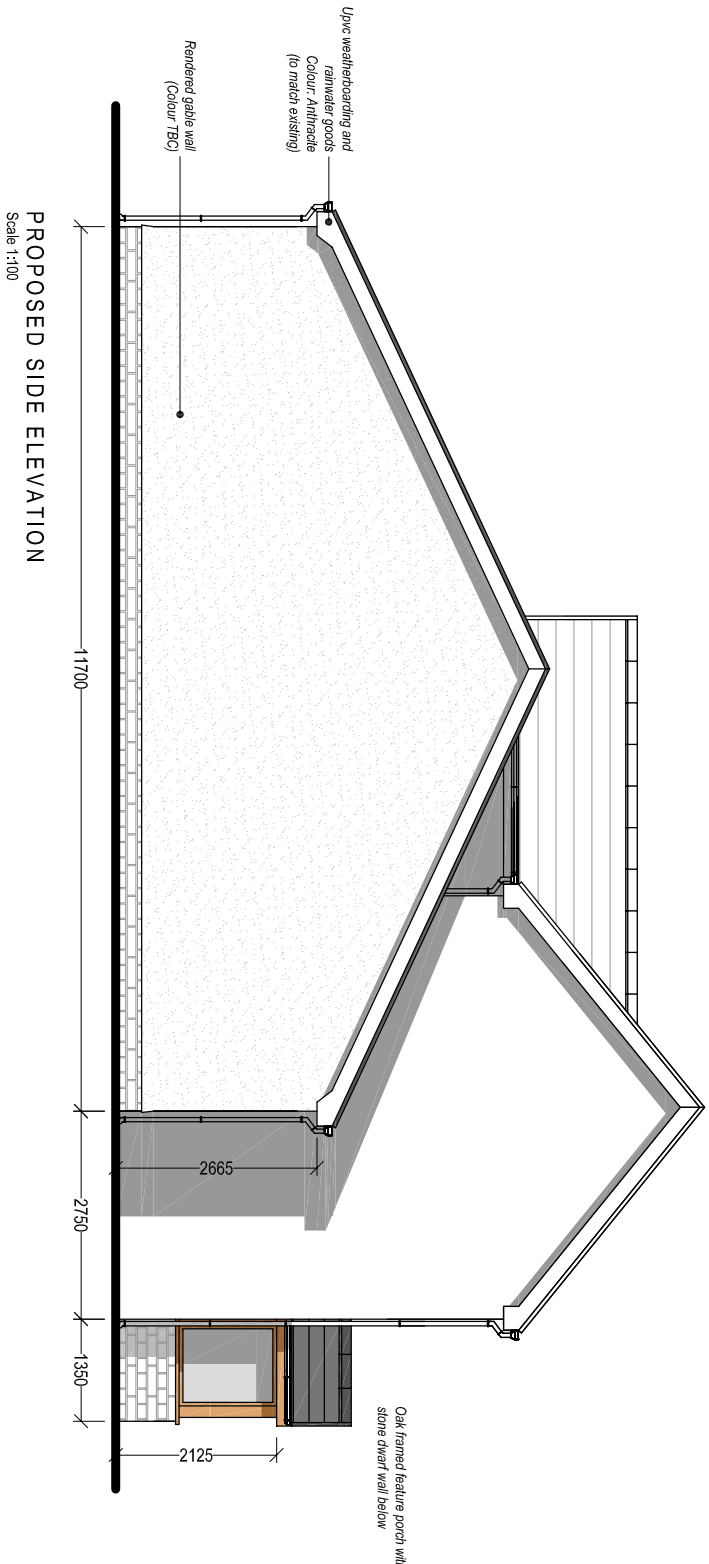

PROPOSED SIDE ELEVATION
Scale 1:100



Cwm Planning & Design Ltd.
(architectural and Draughting Services)

Client:

Mr & Mrs W. Griffiths
33 Twyn yr Efail Place
Gwaun Cae Gurwen
Ammanford
Neath Port Talbot
SA18 1HY

Project Title:

PROPOSED SIDE EXTENSION
(Comprising Garage, Utility and Gym)

General Notes:

1. Do not scale from this drawing, take figured dimensions only.
2. Dimensions are in millimeters unless otherwise stated.

Drawing Issue:

**BUILDING
REGULATIONS**

Drawing Title:

PROPOSED ELEVATIONS

Drawing No:

005

Revision:

B

Date:

07-10-2016

Revised:

19-05-2020

Scale(s):

1:100

Paper Size:

A2