




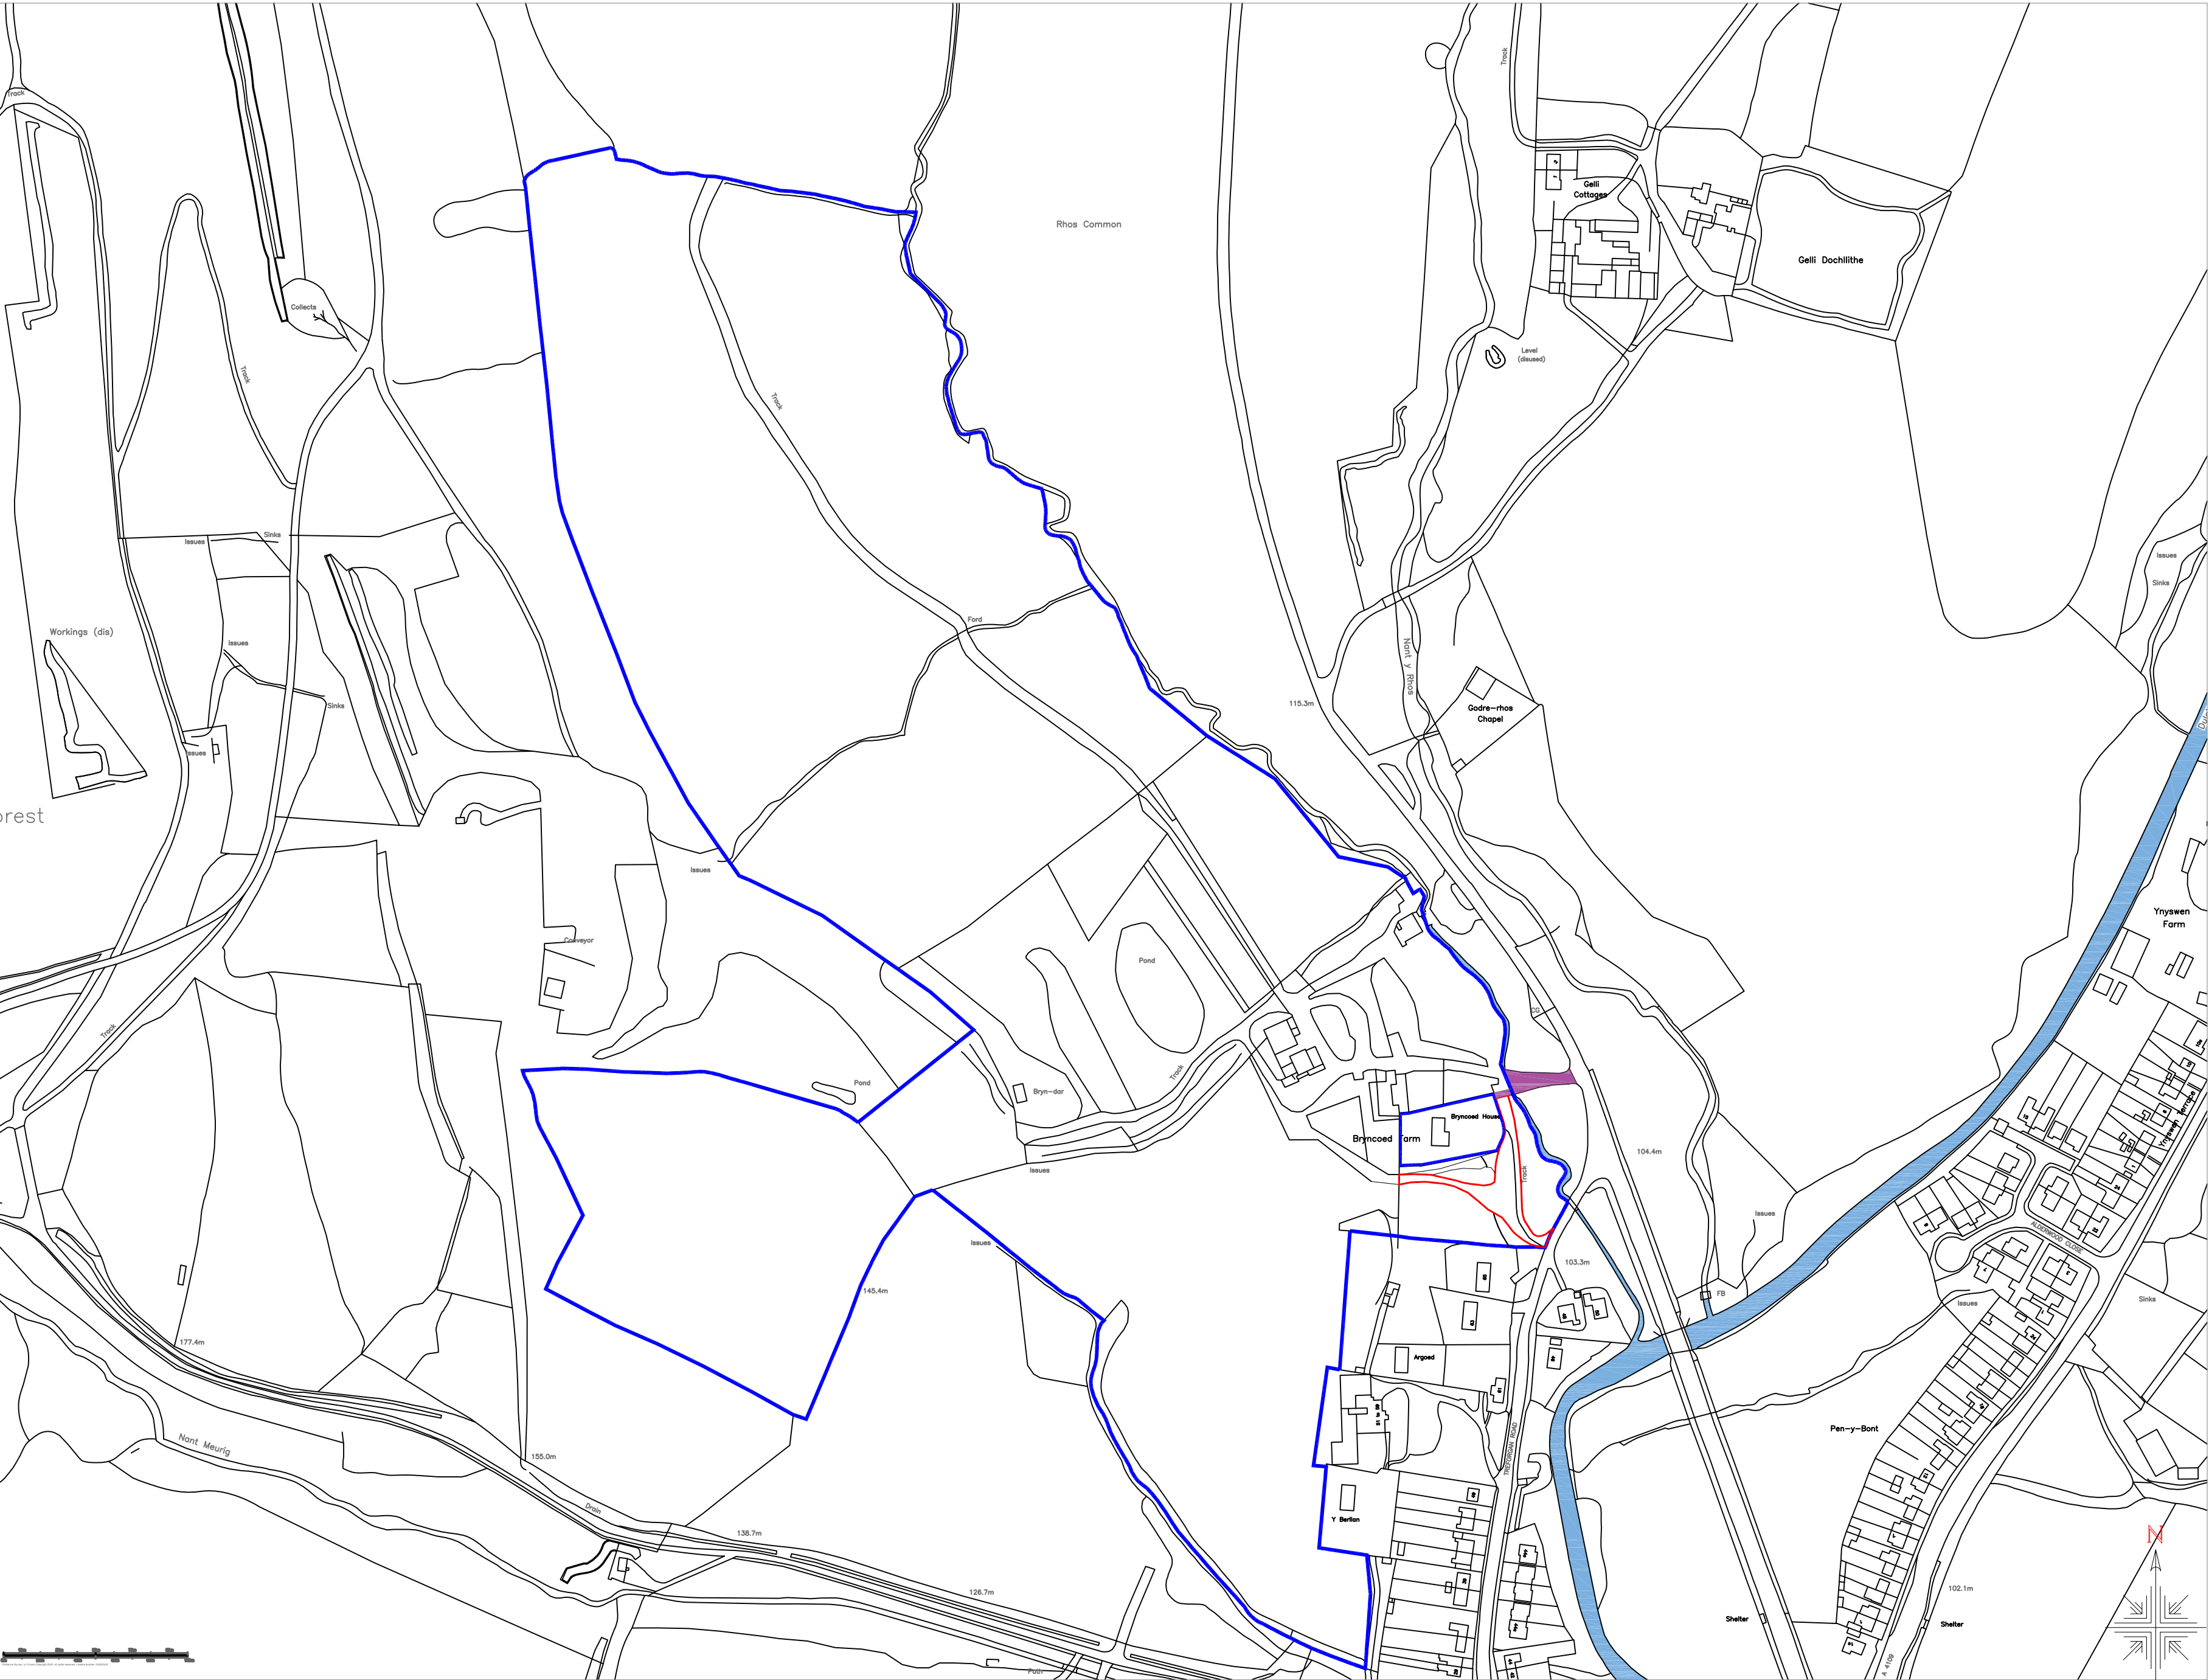


I CROSS SECTION OF PROPOSED TRACK & BRIDLE WAY
Pervious Materials - Natural Soakaway
Scale 1:40

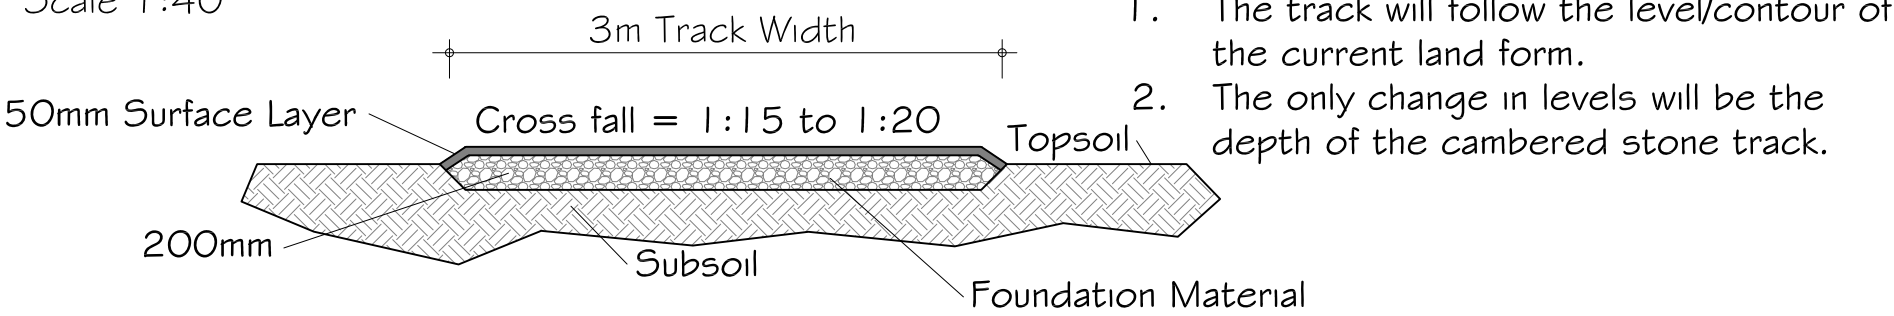

II CROSS SECTION OF PROPOSED TRACK WITH DRAINAGE -
SHOWING CULVERT, SILT TRAP AND APRON
Culvert Proposed To Service Natural Spring On Site

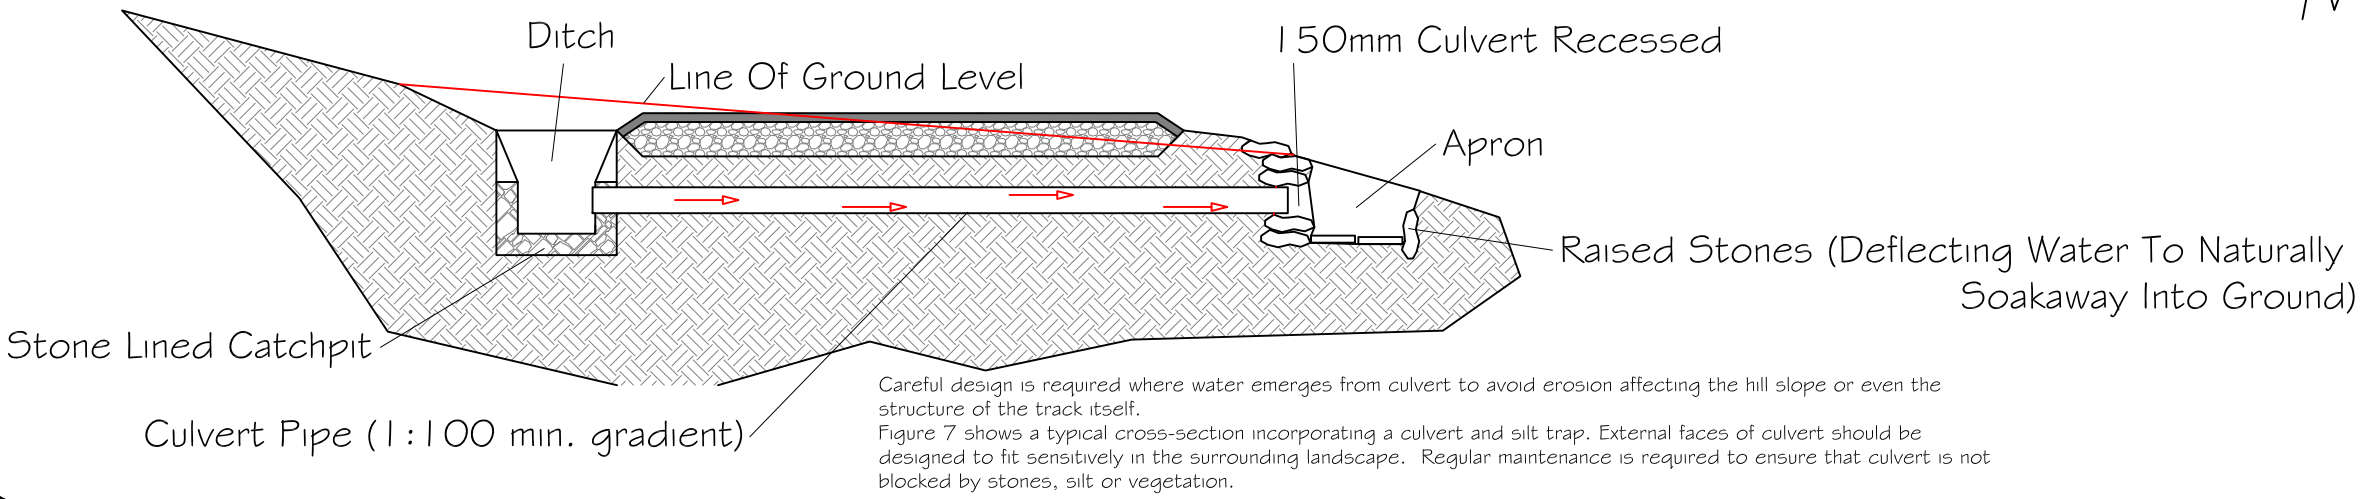


A PLAN OF PROPOSED TRACK WITH DRAINAGE - SHOWING CULVERT,
SILT TRAP AND APRON - TO SERVICE NATURAL SPRING ON SITE.
Pervious Materials - Natural Soakaway

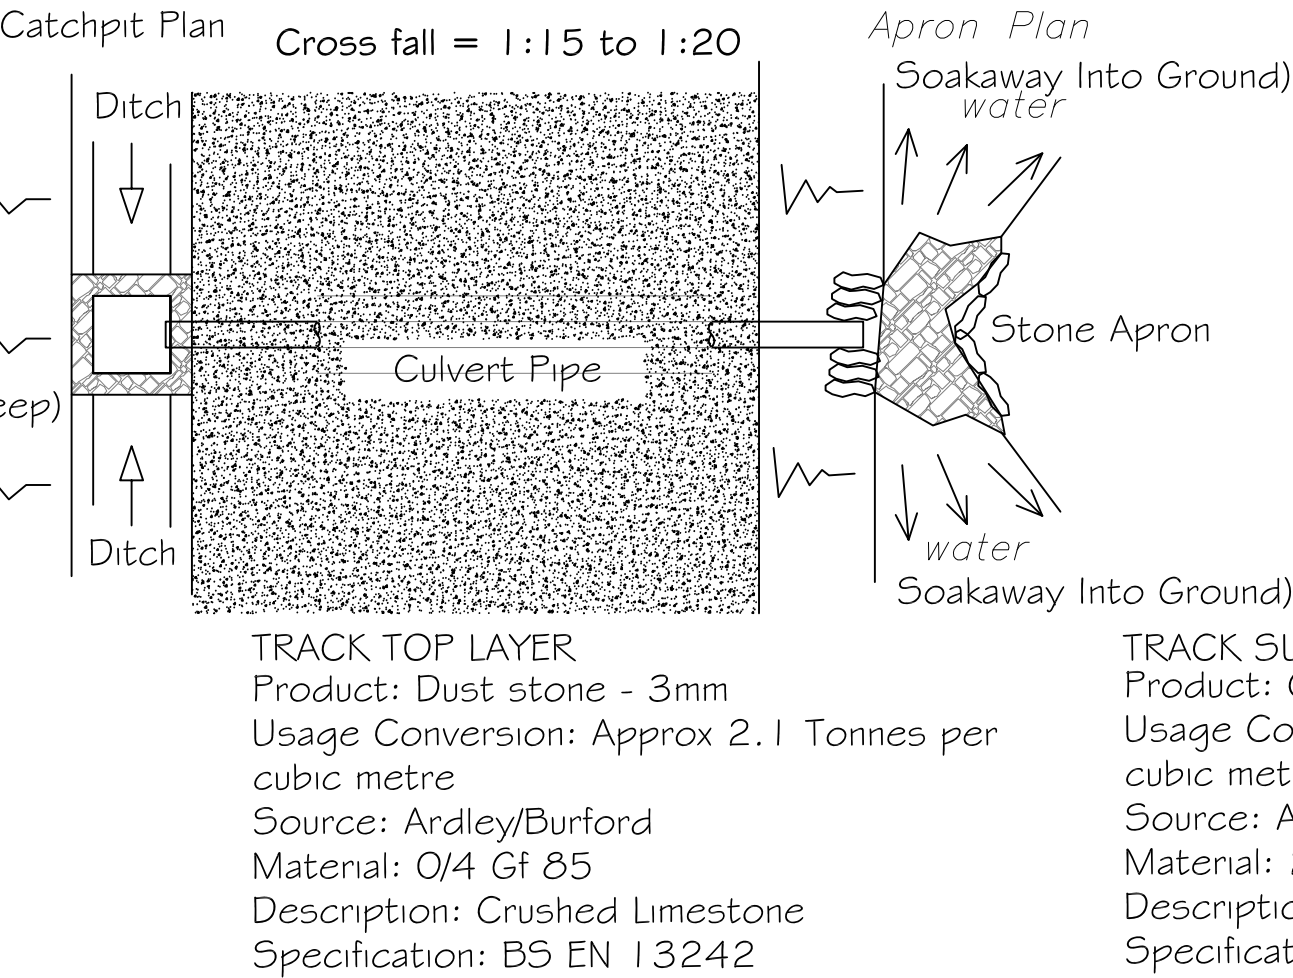

Key
Existing Site Ownership
Application Area
Right Of Way
Stream
Track Improvement-
Realignment

Site Plan - Existing - Scale -1:500

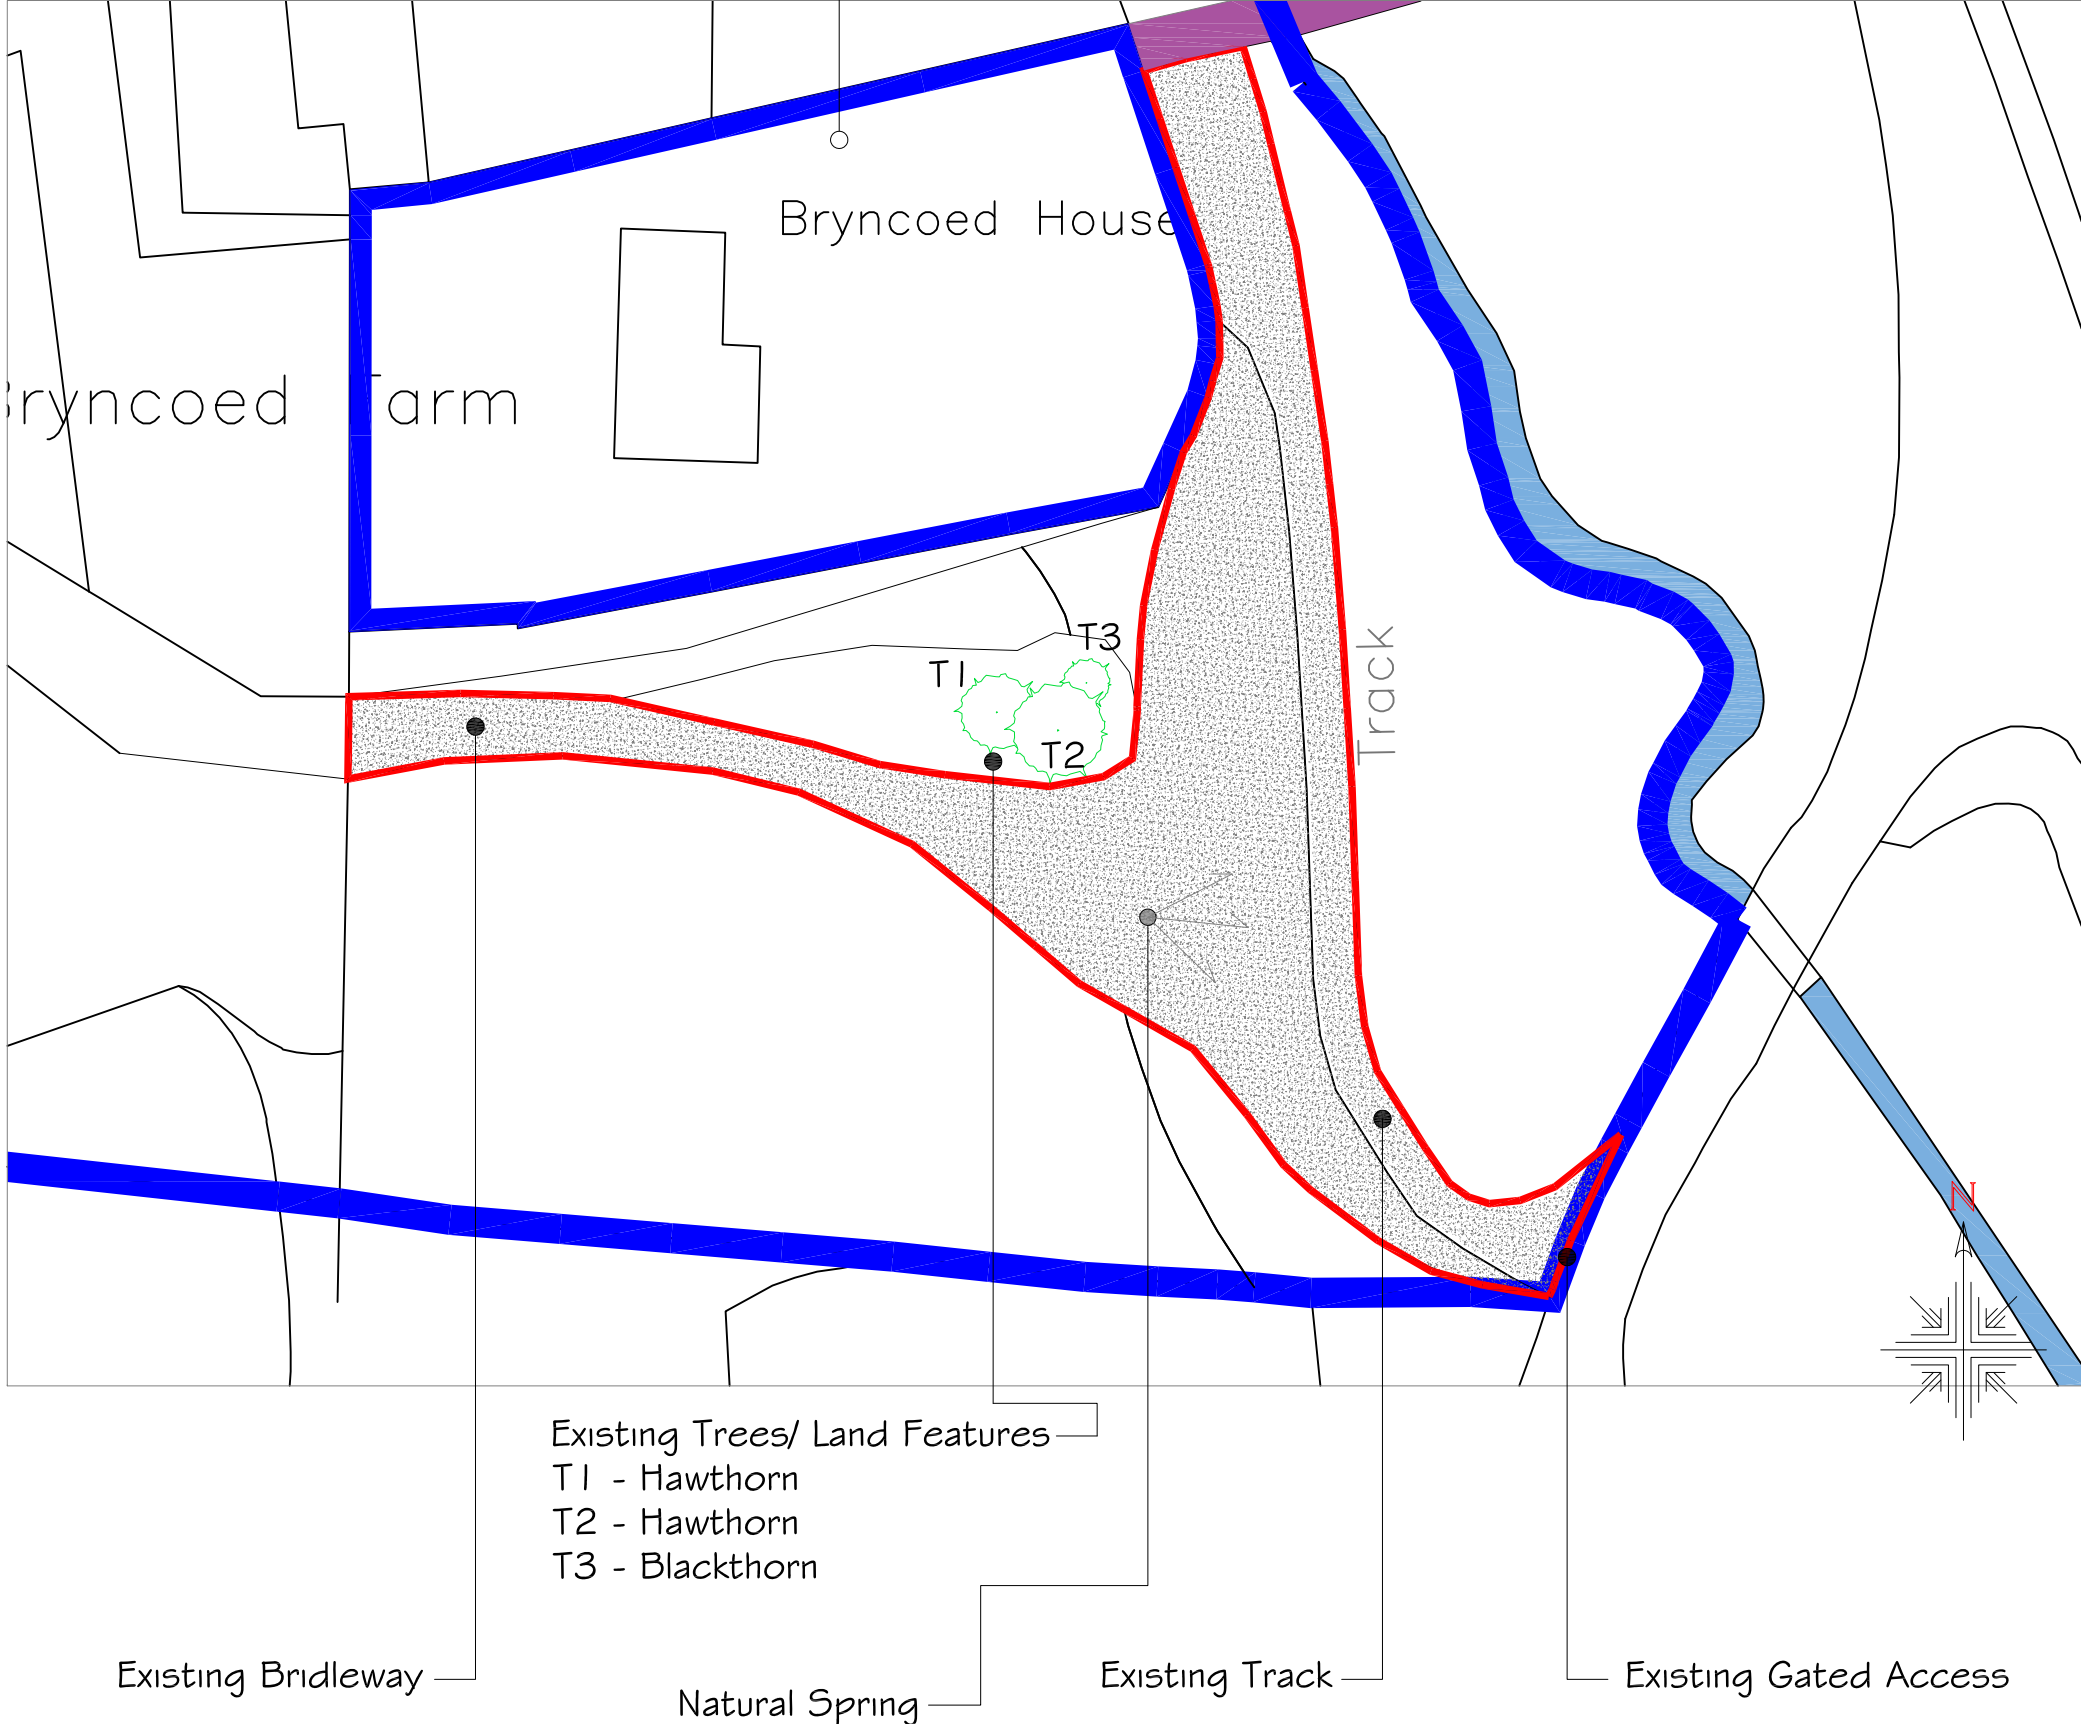

Site Plan - Proposed - Scale -1:500
*All new tracks are of a permeable construction

