





Front Elevation EAST

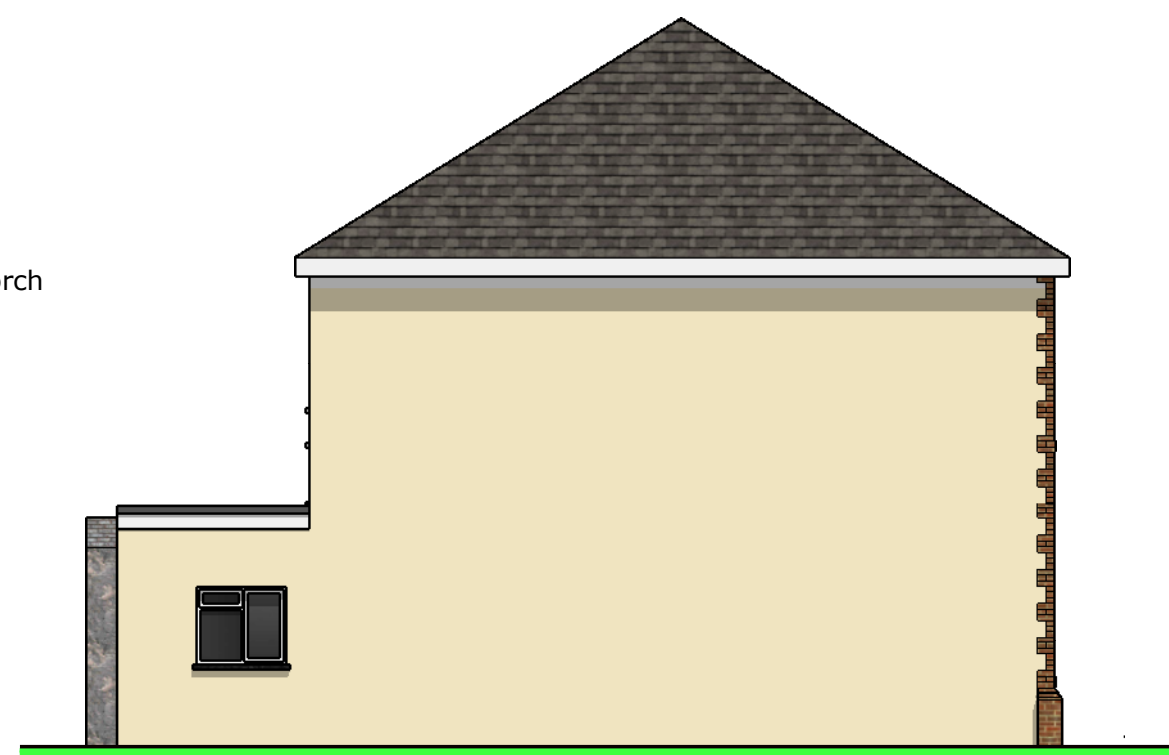

Side SOUTH

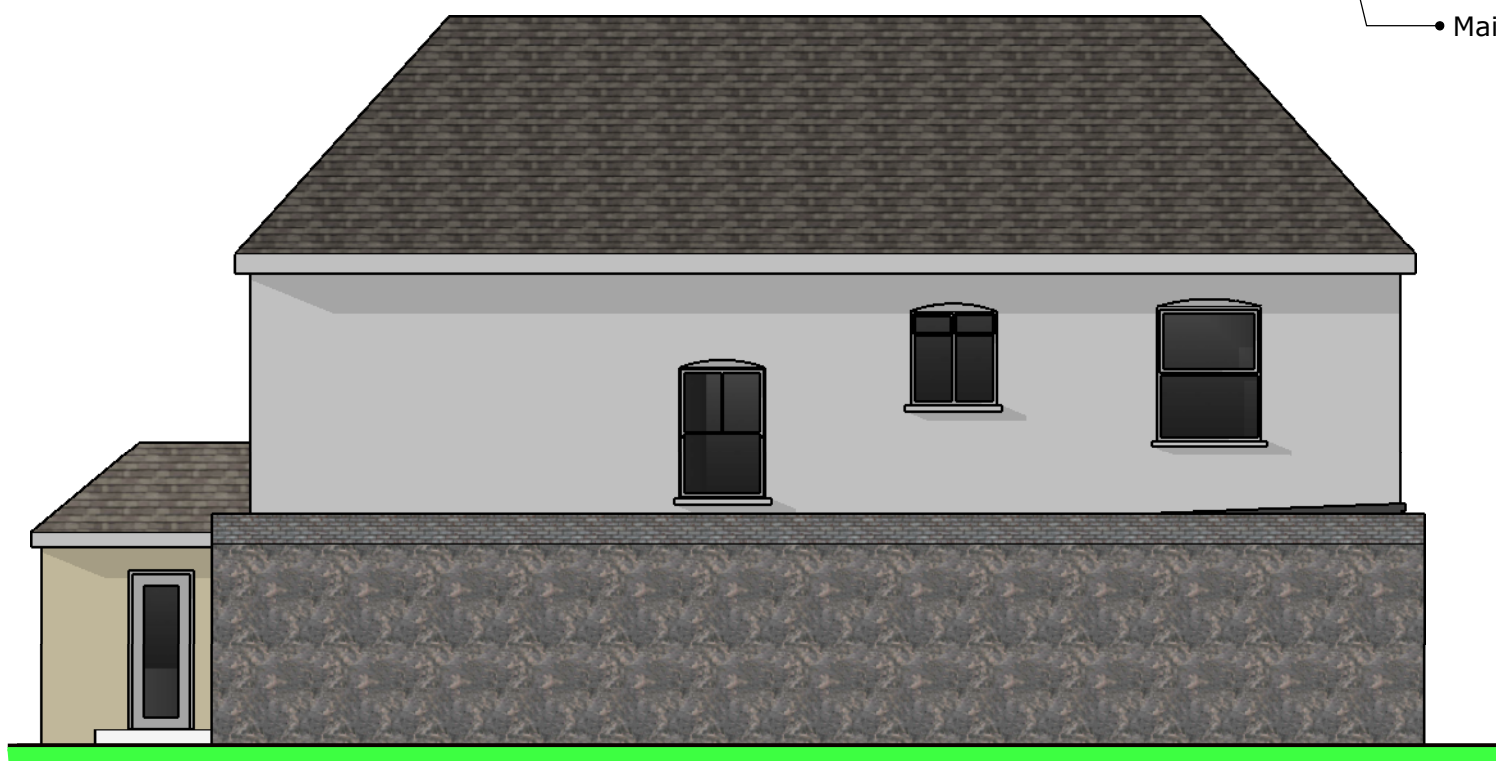

Rear WEST



Side NORTH

Scale 1 : 100

Project	Conversion of "Cross Keys" Hotel to Offices and Training Centre 16 Old Road, Neath SA10 6AR	Client	Genus Care	Description	PROPOSED ELEVATIONS
		Date	November 2019	Drawing No	Gen11/19-02

